



CLIENT:  
Ewa Stefaniak

ADDRESS:  
74 Tyne Close PE11 3DN Spalding



DATE:  
22/01/2026

DRAWING SHEET SIZE:  
A3

DRAWING NUMBER:  
3

REVISION: A

This drawing is confidential and is property of Practical Foundations.  
© Copyright  
All dimensions are in millimeters unless otherwise stated.

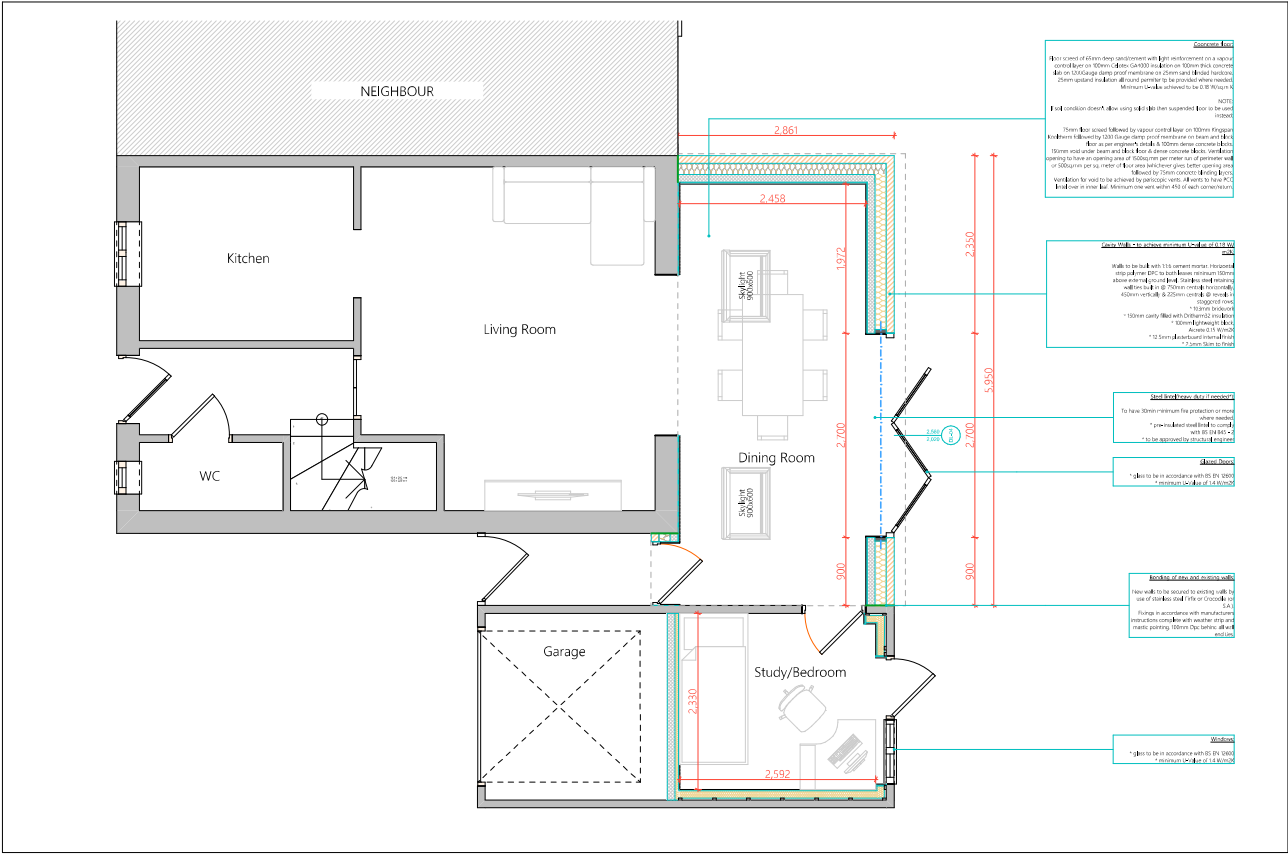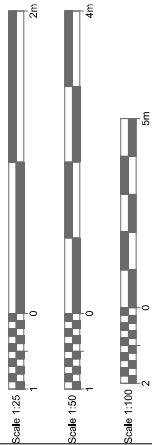

Proposed Ground Floor Plan 1:50

Dimensions to be checked on site by builder.