

CLIENT:
Ewa Stefaniak

ADDRESS:
74 Tyne Close PE11 3DN Spalding

DATE:
22/01/2026


DRAWING SHEET SIZE:
A3

DRAWING NUMBER:
4


REVISION: A

####

This drawing is confidential and is property of
Practical Foundations.
© Copyright
All dims. are in millimeters unless otherwise stated.

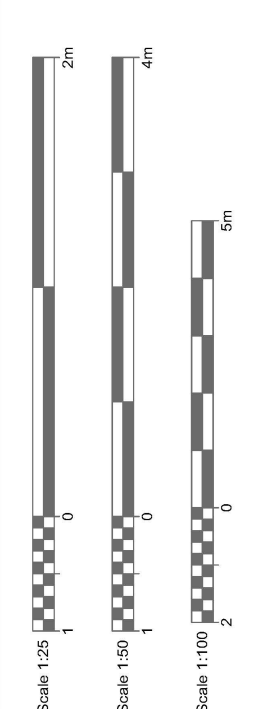


Existing Front Elevation
1:100

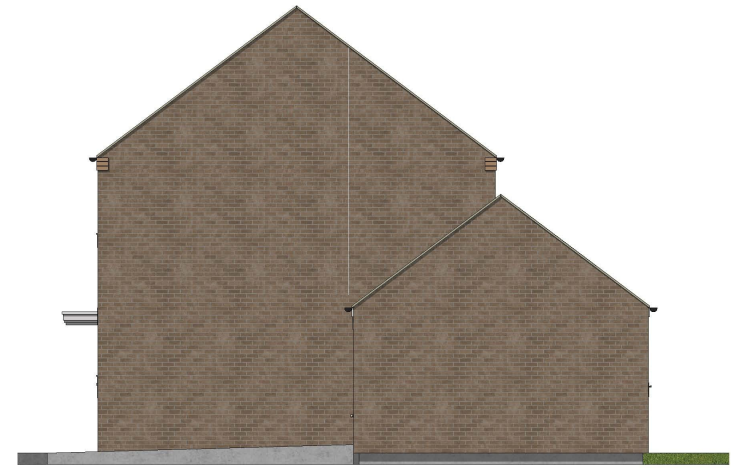

Existing Side Elevation
1:100



Existing Rear Elevation
1:100

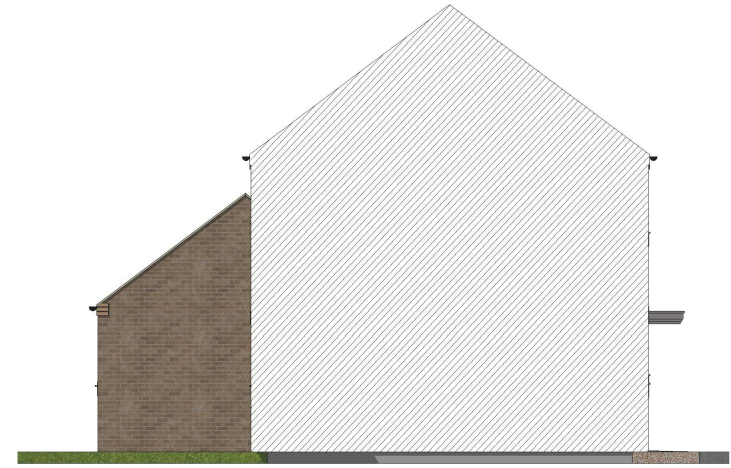

Existing Side Elevation
1:100

Dimensions to be checked on site by builder.