

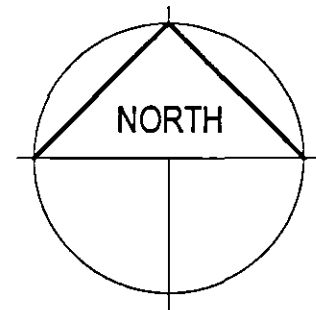


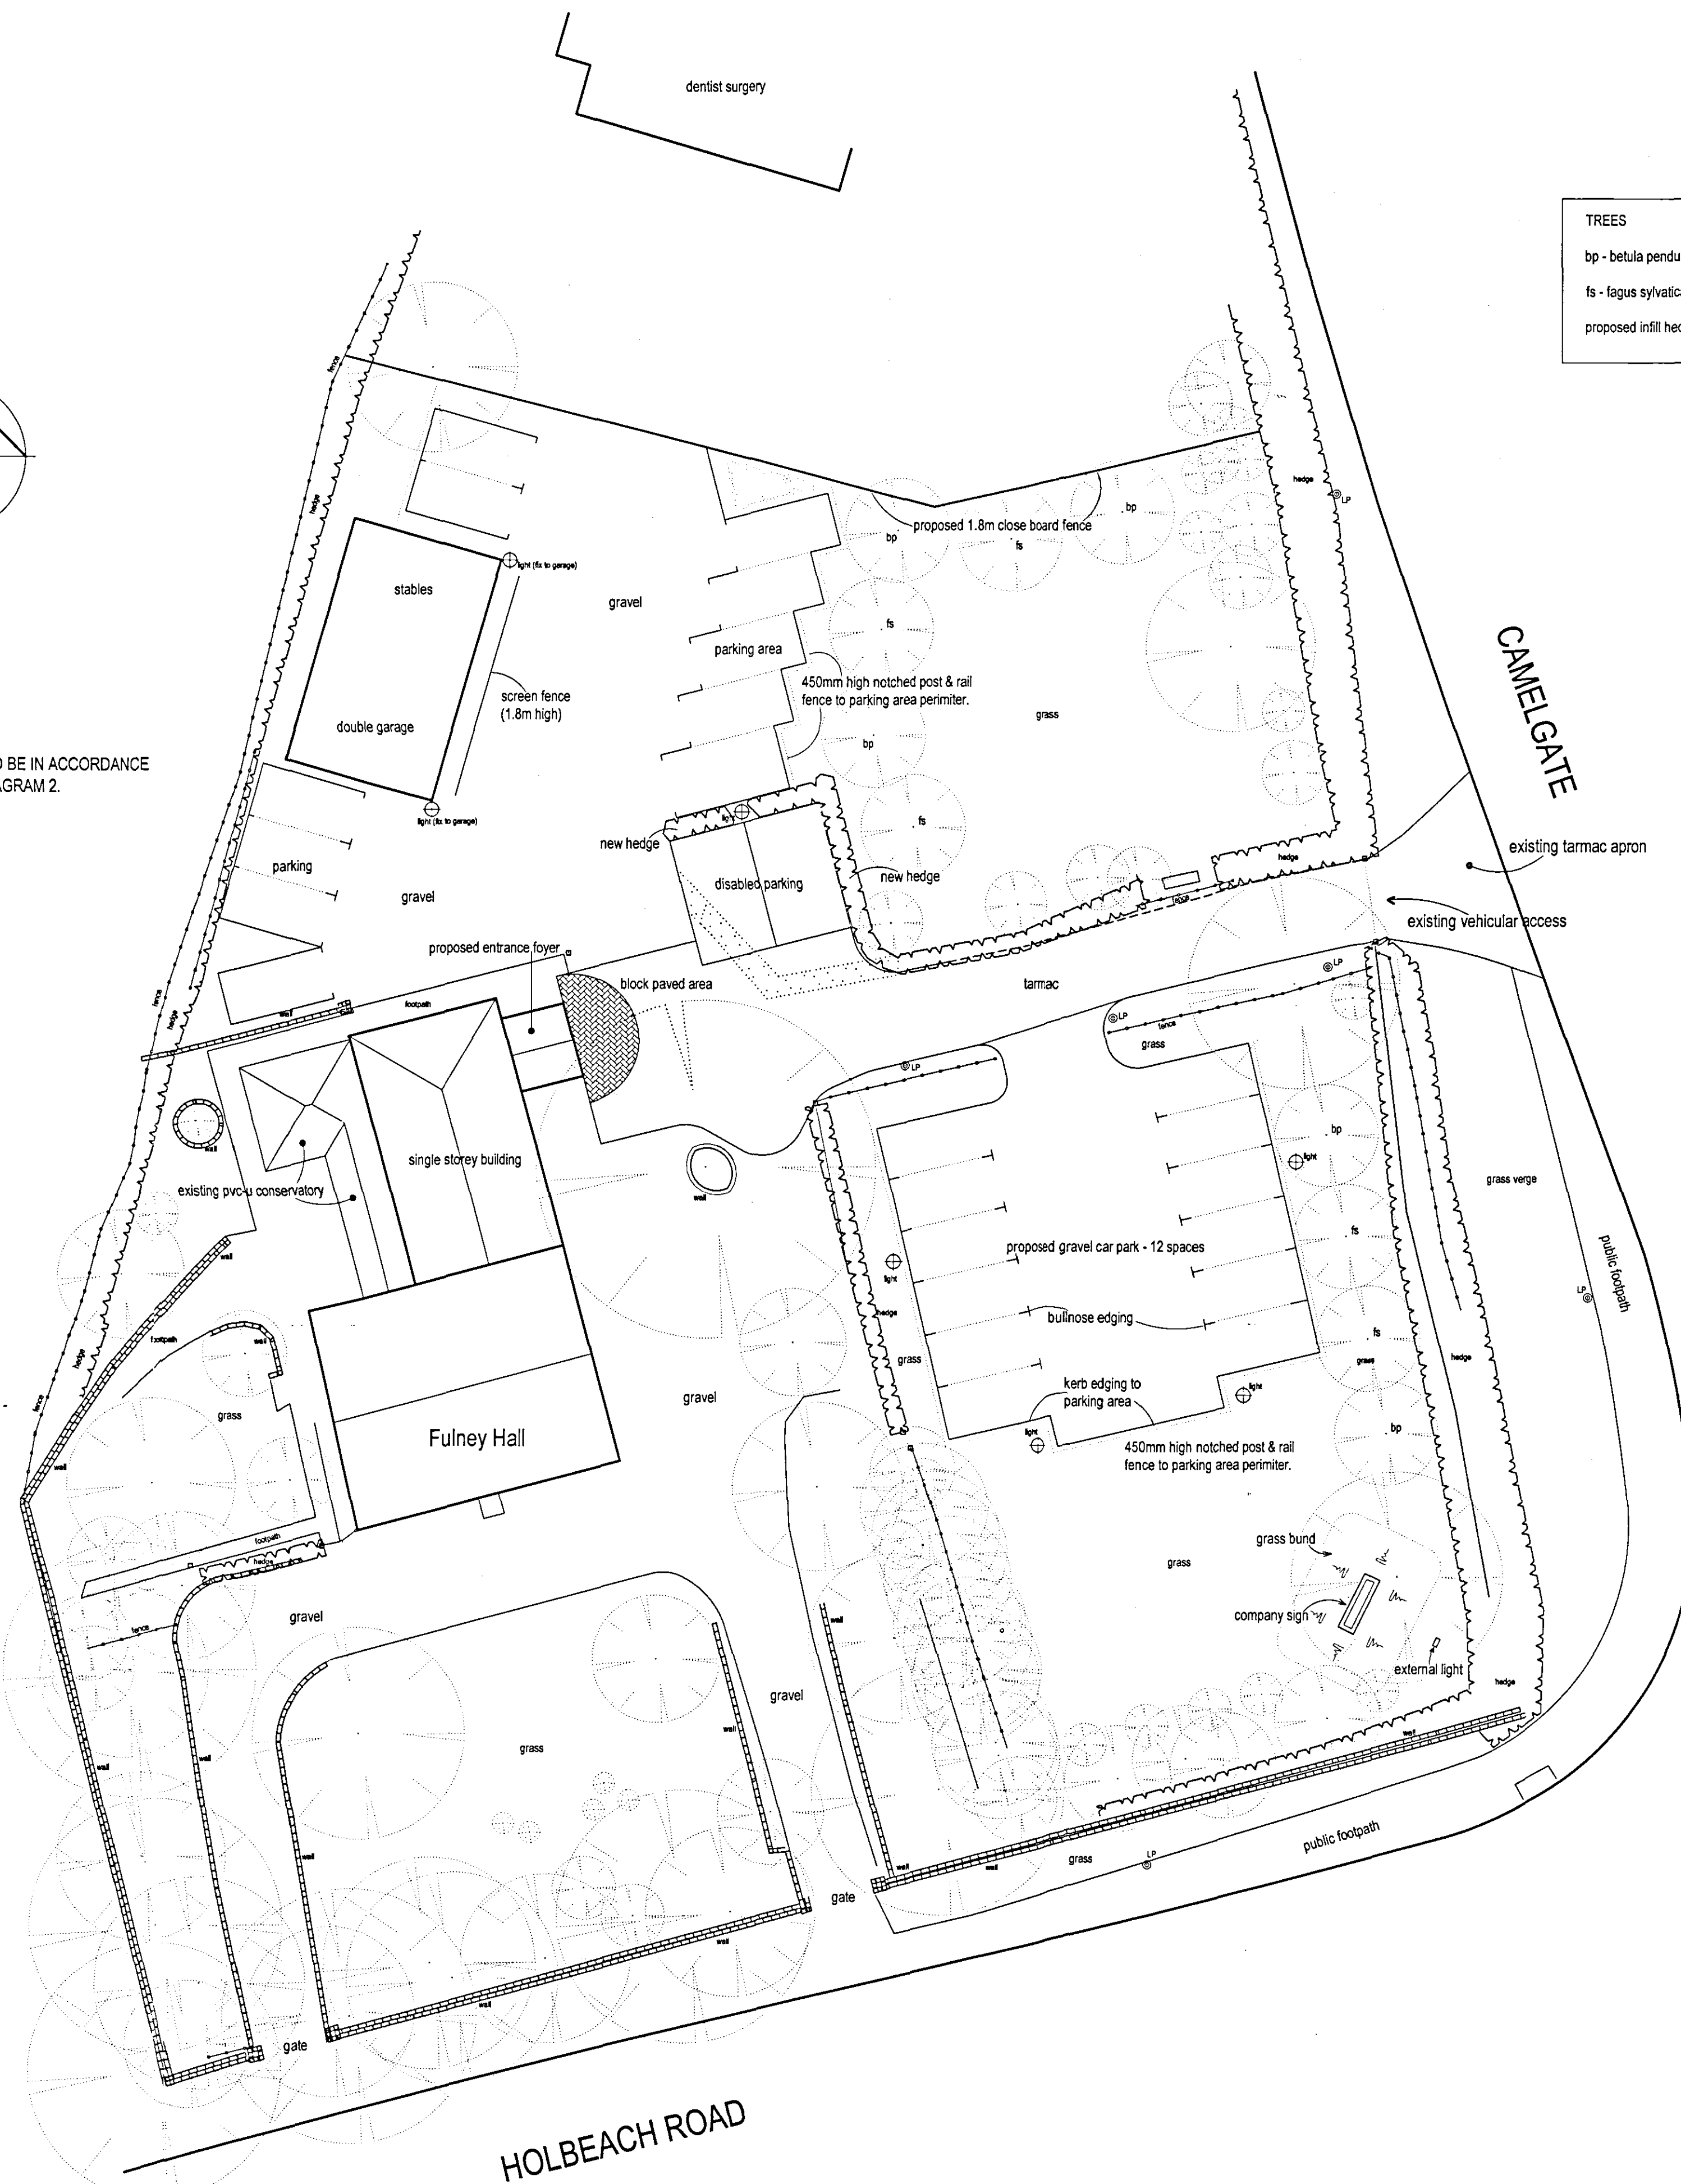

NOTE:
DISABLED PARKING BAYS TO BE IN ACCORDANCE
WITH PART M - 1.18 A-E & DIAGRAM 2.

Diagram 2. Parking bay designated for
disabled people

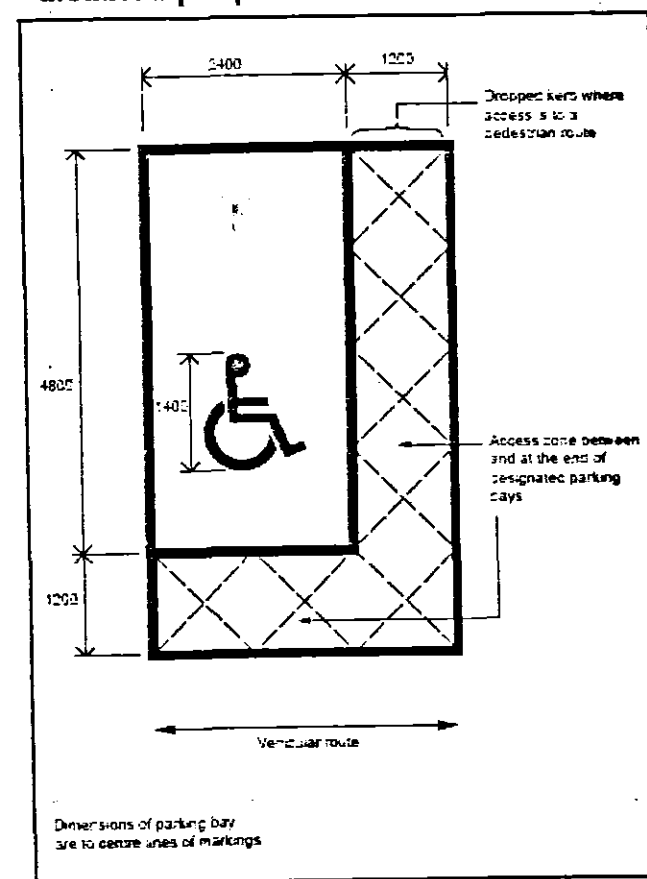

TREES	
bp	- betula pendula (silver birch)
fs	- fagus sylvatica (common beech)
proposed infill hedging to match existing species	

LEGEND	
	trees to be removed
	hedge to be removed
	block paving - Marshalls Tegula Harvest
	lighting to parking area (to match existing - see below)

existing lighting to drive

E		grass bund indicated around sign	MAR 05
D		company sign indicated	FEB 05
C		accessional trees specified, as requested by development control	FEB 05
B		tarmac specified to drive, alterations to parking areas & landscaping proposals	JAN 05
A		DISABLED PARKING BAYS AMENDED TO COMPLY WITH	NOV 04
REV		APPROVED DOCUMENT M	DATE
Fulney Hall 69 Holbeach Road, Spalding, Lincolnshire. PE12 6ER Tel : 01775 716700 Fax : 01775 716715 Website: www.ashwoodhomes.co.uk			
TITLE PROPOSED CHANGE OF USE INTO OFFICE ACCOMMODATION AND EXTERNAL WORKS INCORPORATING CAR PARKING FACILITIES			
SITE REF. FULNEY HALL, CAMEL GATE, SPALDING, LINCOLNSHIRE.			
DRAWING BLOCK PLAN			
DRAWN		DATE	
MD		10/04	
SCALE		DRG No	
1:200		AH2405/01 E	