

NORTH

NOTE:
DISABLED PARKING BAYS TO BE IN ACCORDANCE WITH PART M - 1.18 A-E & DIAGRAM 2.

Diagram 2 Parking bay designated for disabled people

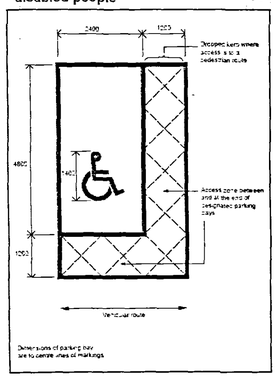

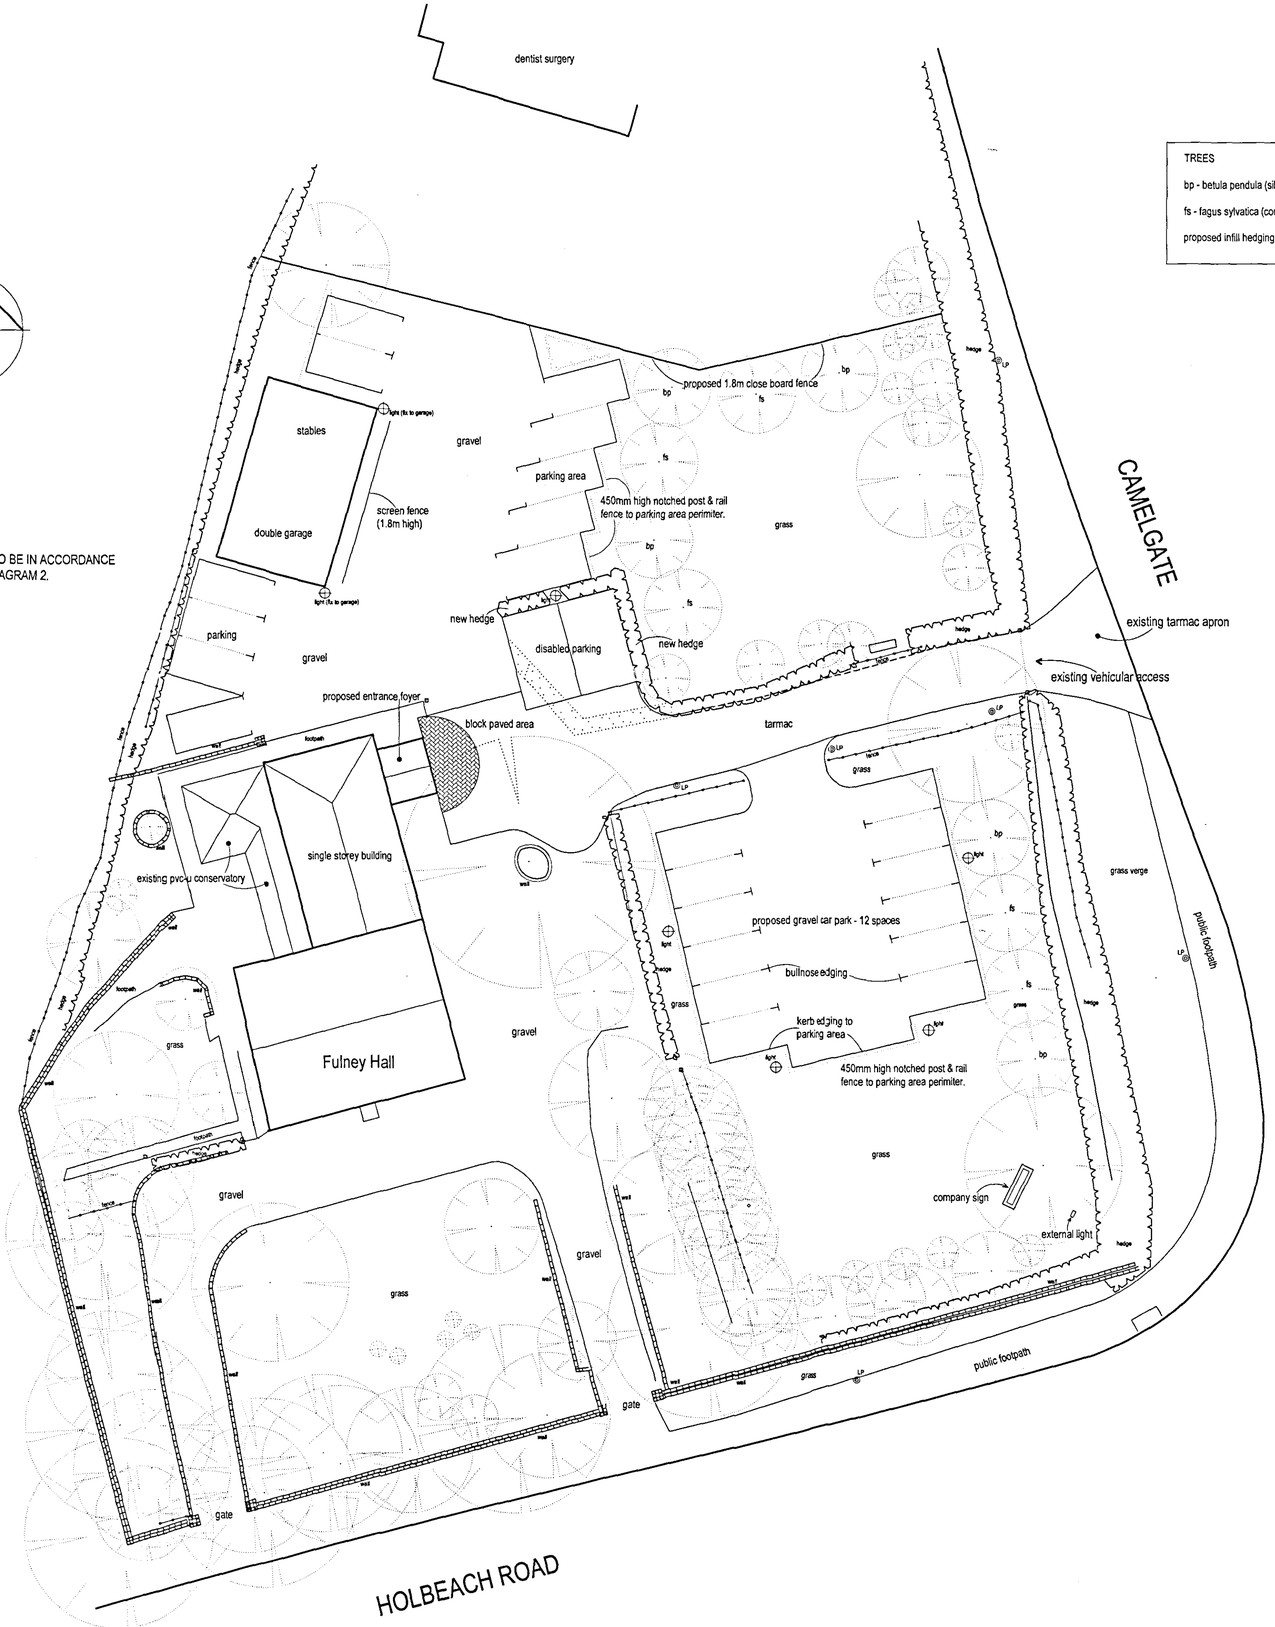

TREES

bp - betula pendula (silver birch)

fs - fagus sylvatica (common beech)

proposed infill hedging to match existing species

LEGEND


trees to be removed

hedge to be removed

block paving - Marshalls Tegula Harvest

lighting to parking area (to match existing - see below)

existing lighting to drive

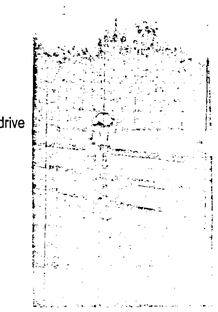

SHDC
Planning & Development
09 FEB 2005
Ref: 0168/05

REV.		DATE
D	company sign indicated	FEB 05
C	additional trees specified, as requested by development control	FEB 05
B	tarmac specified to drive, alterations to parking areas & landscaping proposals	JAN 05
A	DISABLED PARKING BAYS AMENDED TO COMPLY WITH APPROVED DOCUMENT M	NOV 04

Seagate Hall, The Coach House
Vicarage Lane, Long Sutton
Spalding, Lincs
PE12 9AF

Tel : 01406 366100
Fax : 01406 366115

Website: www.ashwoodhomes.co.uk

TITLE.
PROPOSED CHANGE OF USE INTO OFFICE ACCOMMODATION AND EXTERNAL WORKS INCORPORATING CAR PARKING FACILITIES

SITE REF.
FULNEY HALL, CAMEL GATE, SPALDING, LINCOLNSHIRE.

DRAWING.
BLOCK PLAN

DRAWN MD

DATE 10/04

SCALE 1:200

DRG. No AH2405/01 D