
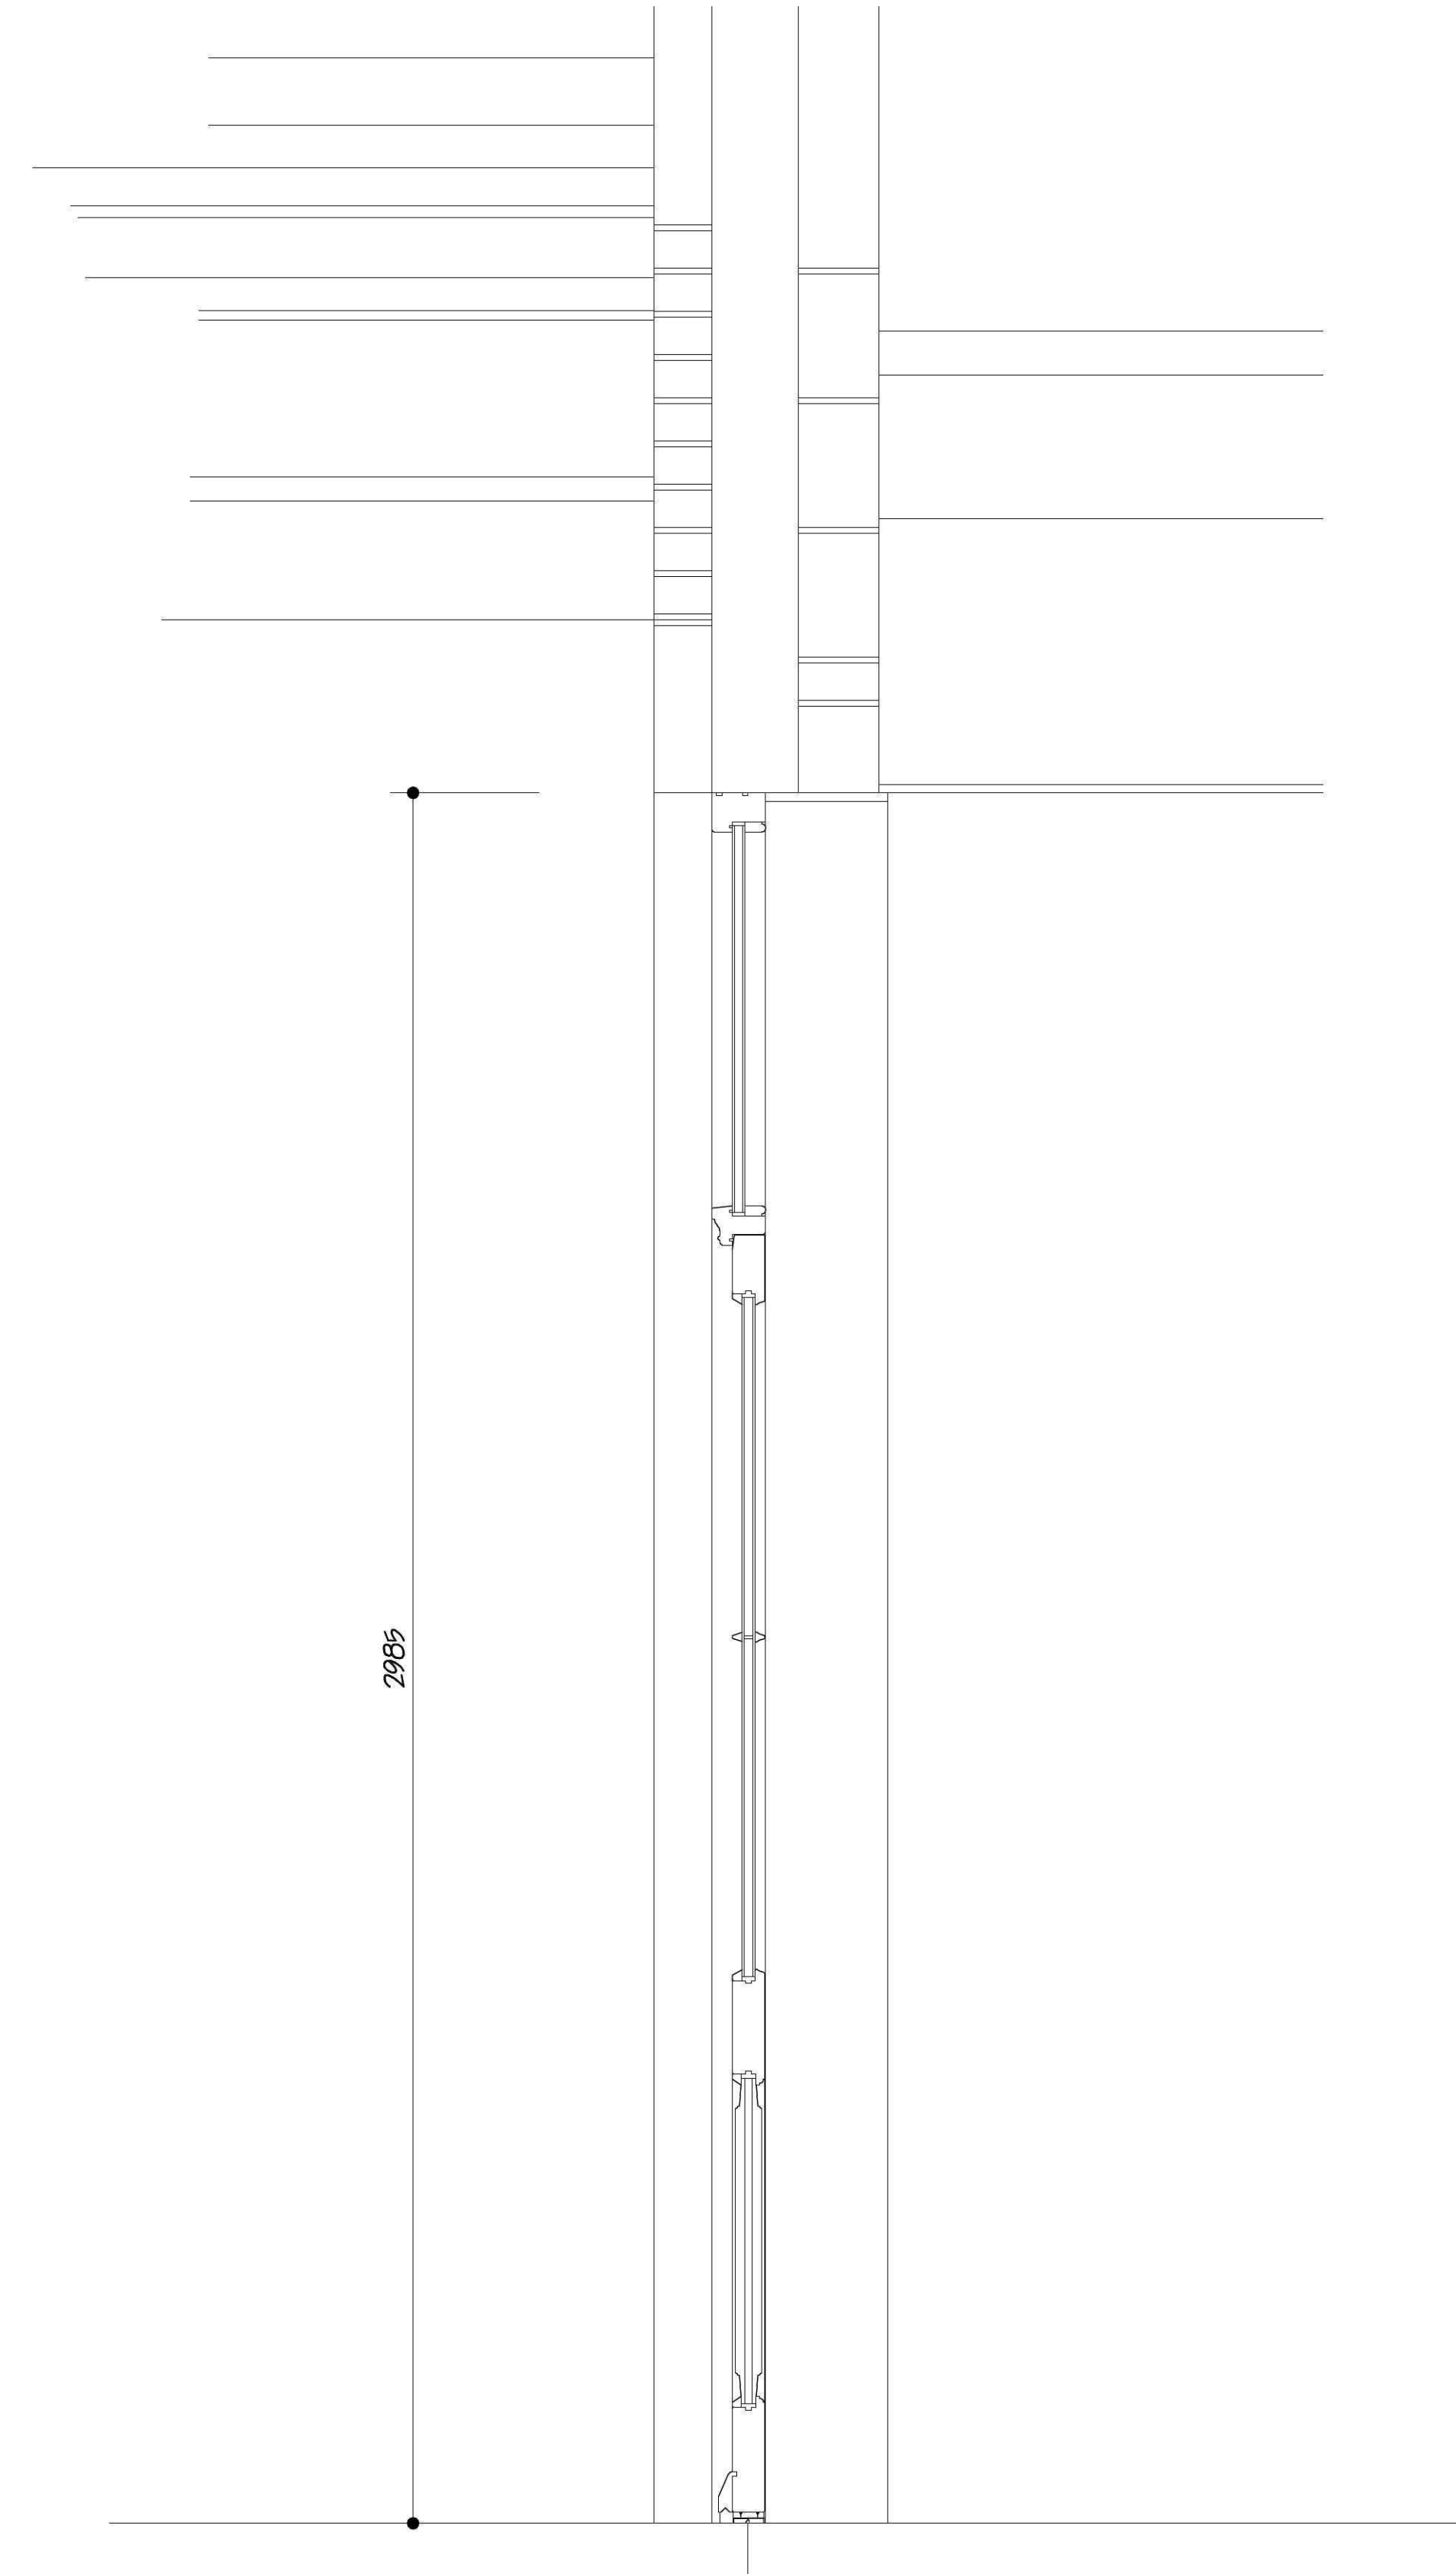


WINDOWS TO BE CONSTRUCTED FROM BEST GRADE SOFTWOOD TIMBER
AND PAINTED A LIGHT CREAM COLOUR.
THEY ARE TO BE TRADITIONAL BOX SASH WINDOWS DOUBLE GLAZED
WITH FINE LAMBS TONGUE PLANTED ON BEADS.

HORIZONTAL SECTION OF FRENCH DOORS (INWARD OPENING)

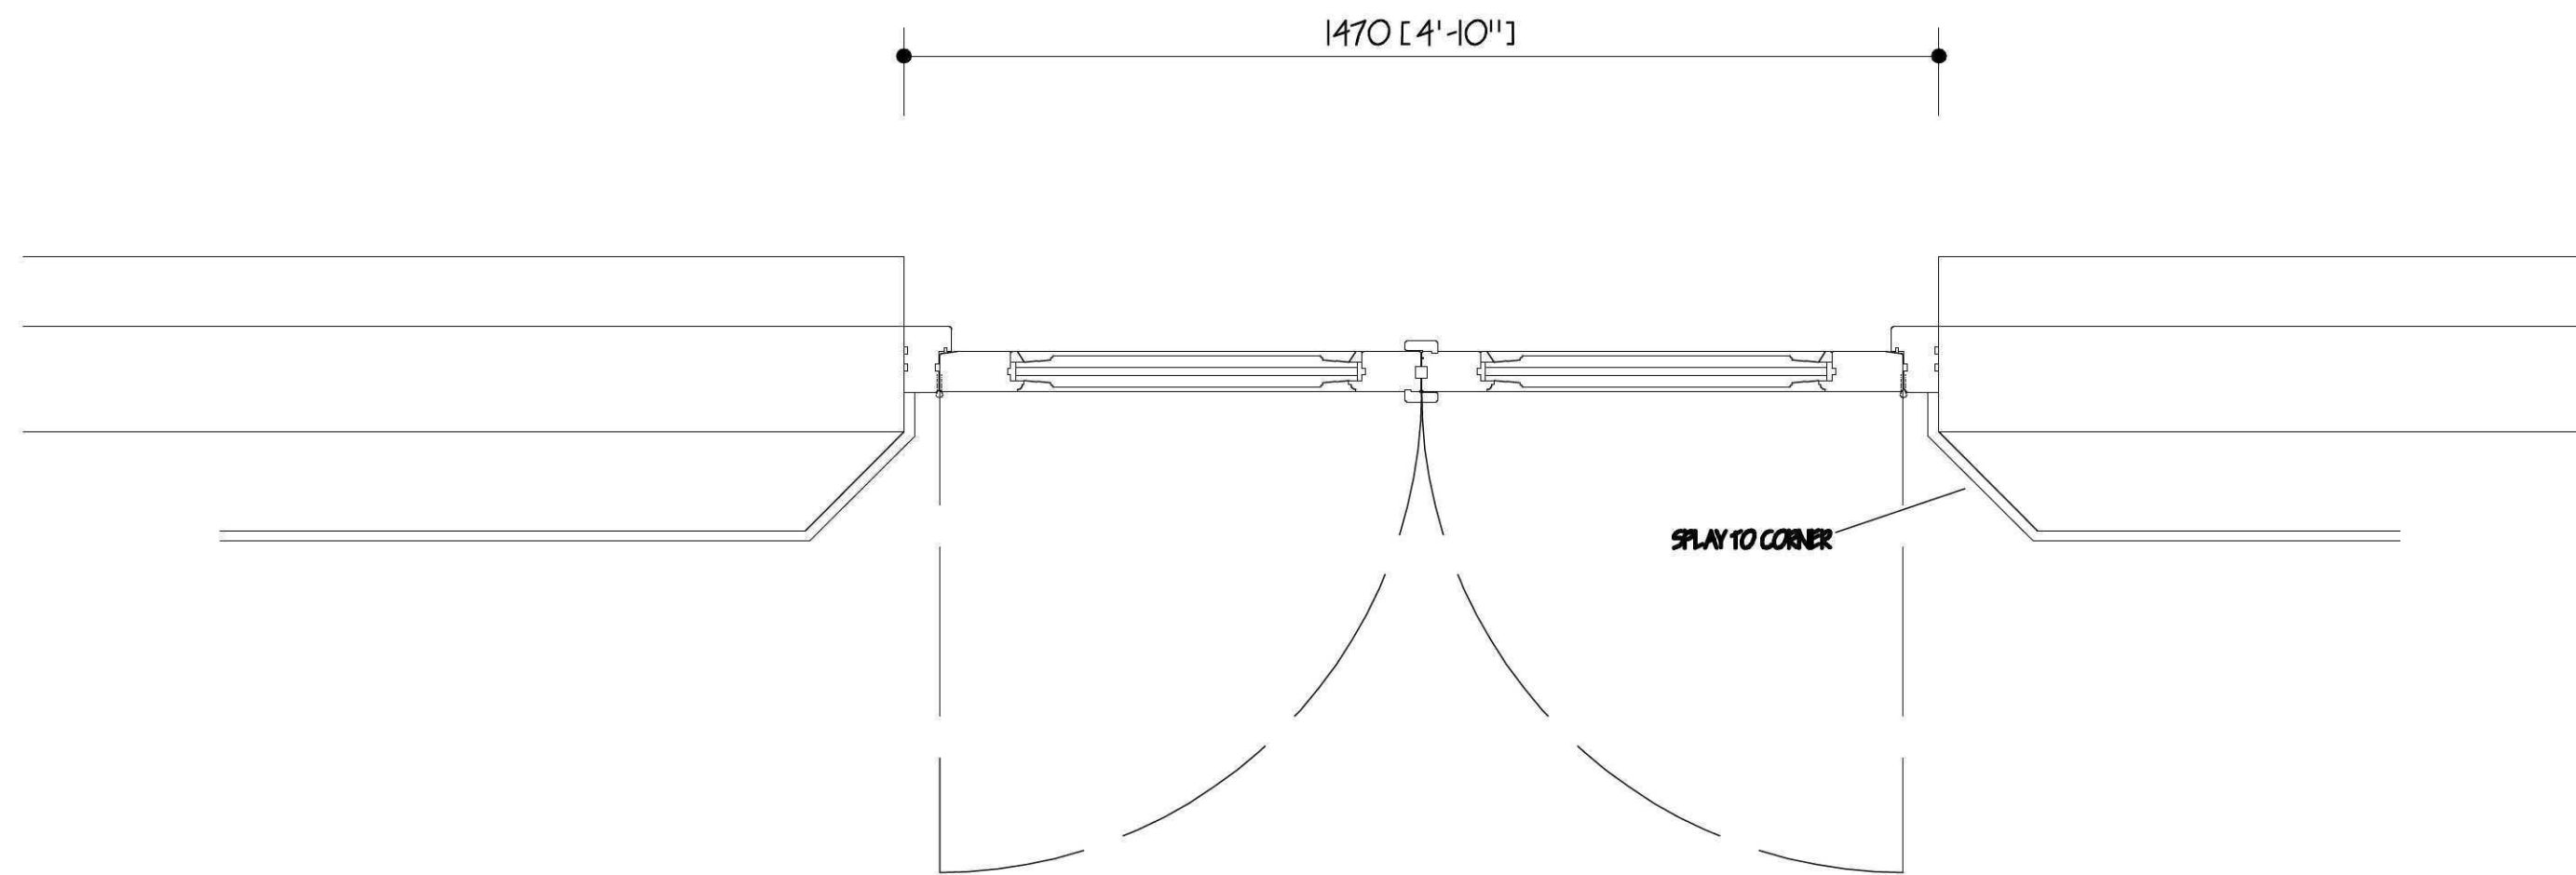

VERTICAL SECTION OF FRENCH DOORS (INWARD OPENING)

ref:	revision	date

refi	revision	date
------	----------	------

G. R. MERCHANT LTD. 
I.ENG AMICE FIWO
**ARCHITECTURAL, STRUCTURAL
AND LAND DRAINAGE
CONSULTANTS**
4 Wrights House
12A Park Road, Holford,
Spalding, Lincs. PE12 7ZE
Tel 01406 460800
Fax 01406 425744
E-Mail gr.merchant@btinternet.com

Project

PROPOSED REPLACEMENT DWELLING
ELM TREE FARM
MILL DROVE NORTH
SPALDING Lincs

Client
MR & MRS P BOWMAN



Drawing

VERTICAL & HORIZONTAL SECTION DETAIL
OF FRENCH DOORS (INWARD OPENING)

Job Ref. 2100/10	Drawing No. 24
Date FEB 2011	Drawn JPW

Scales	1/10
--------	------

[illegible]

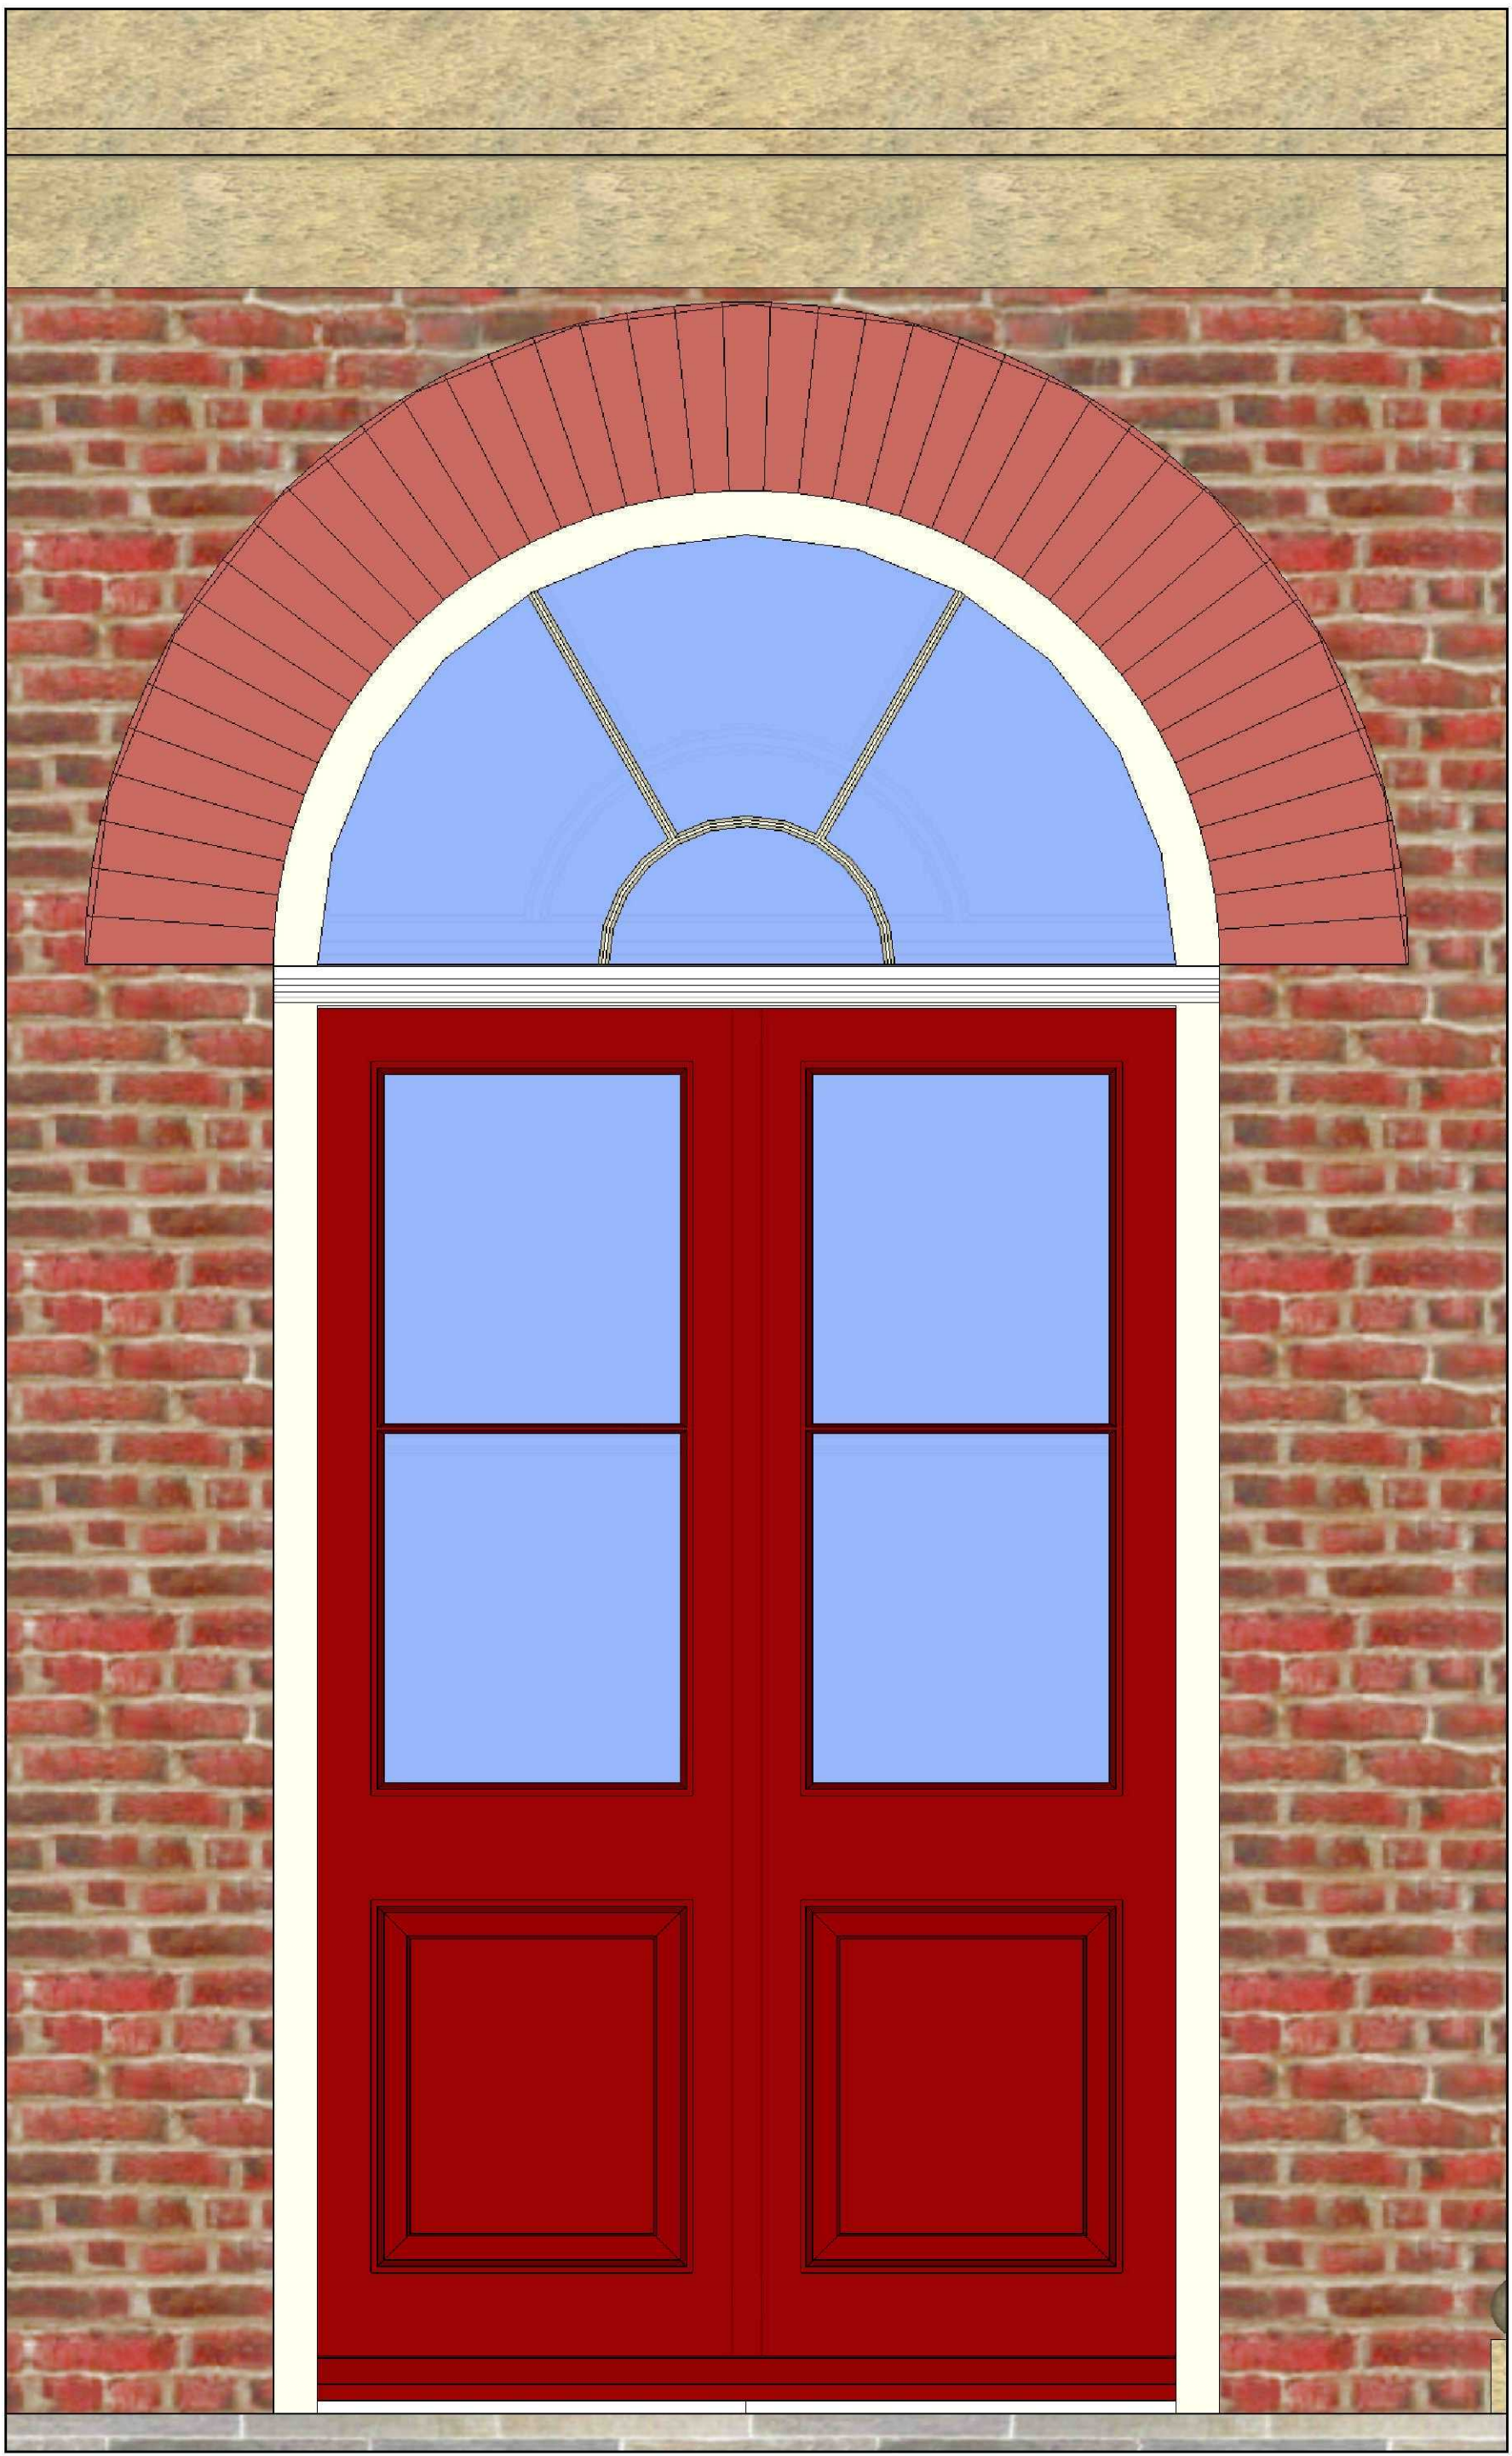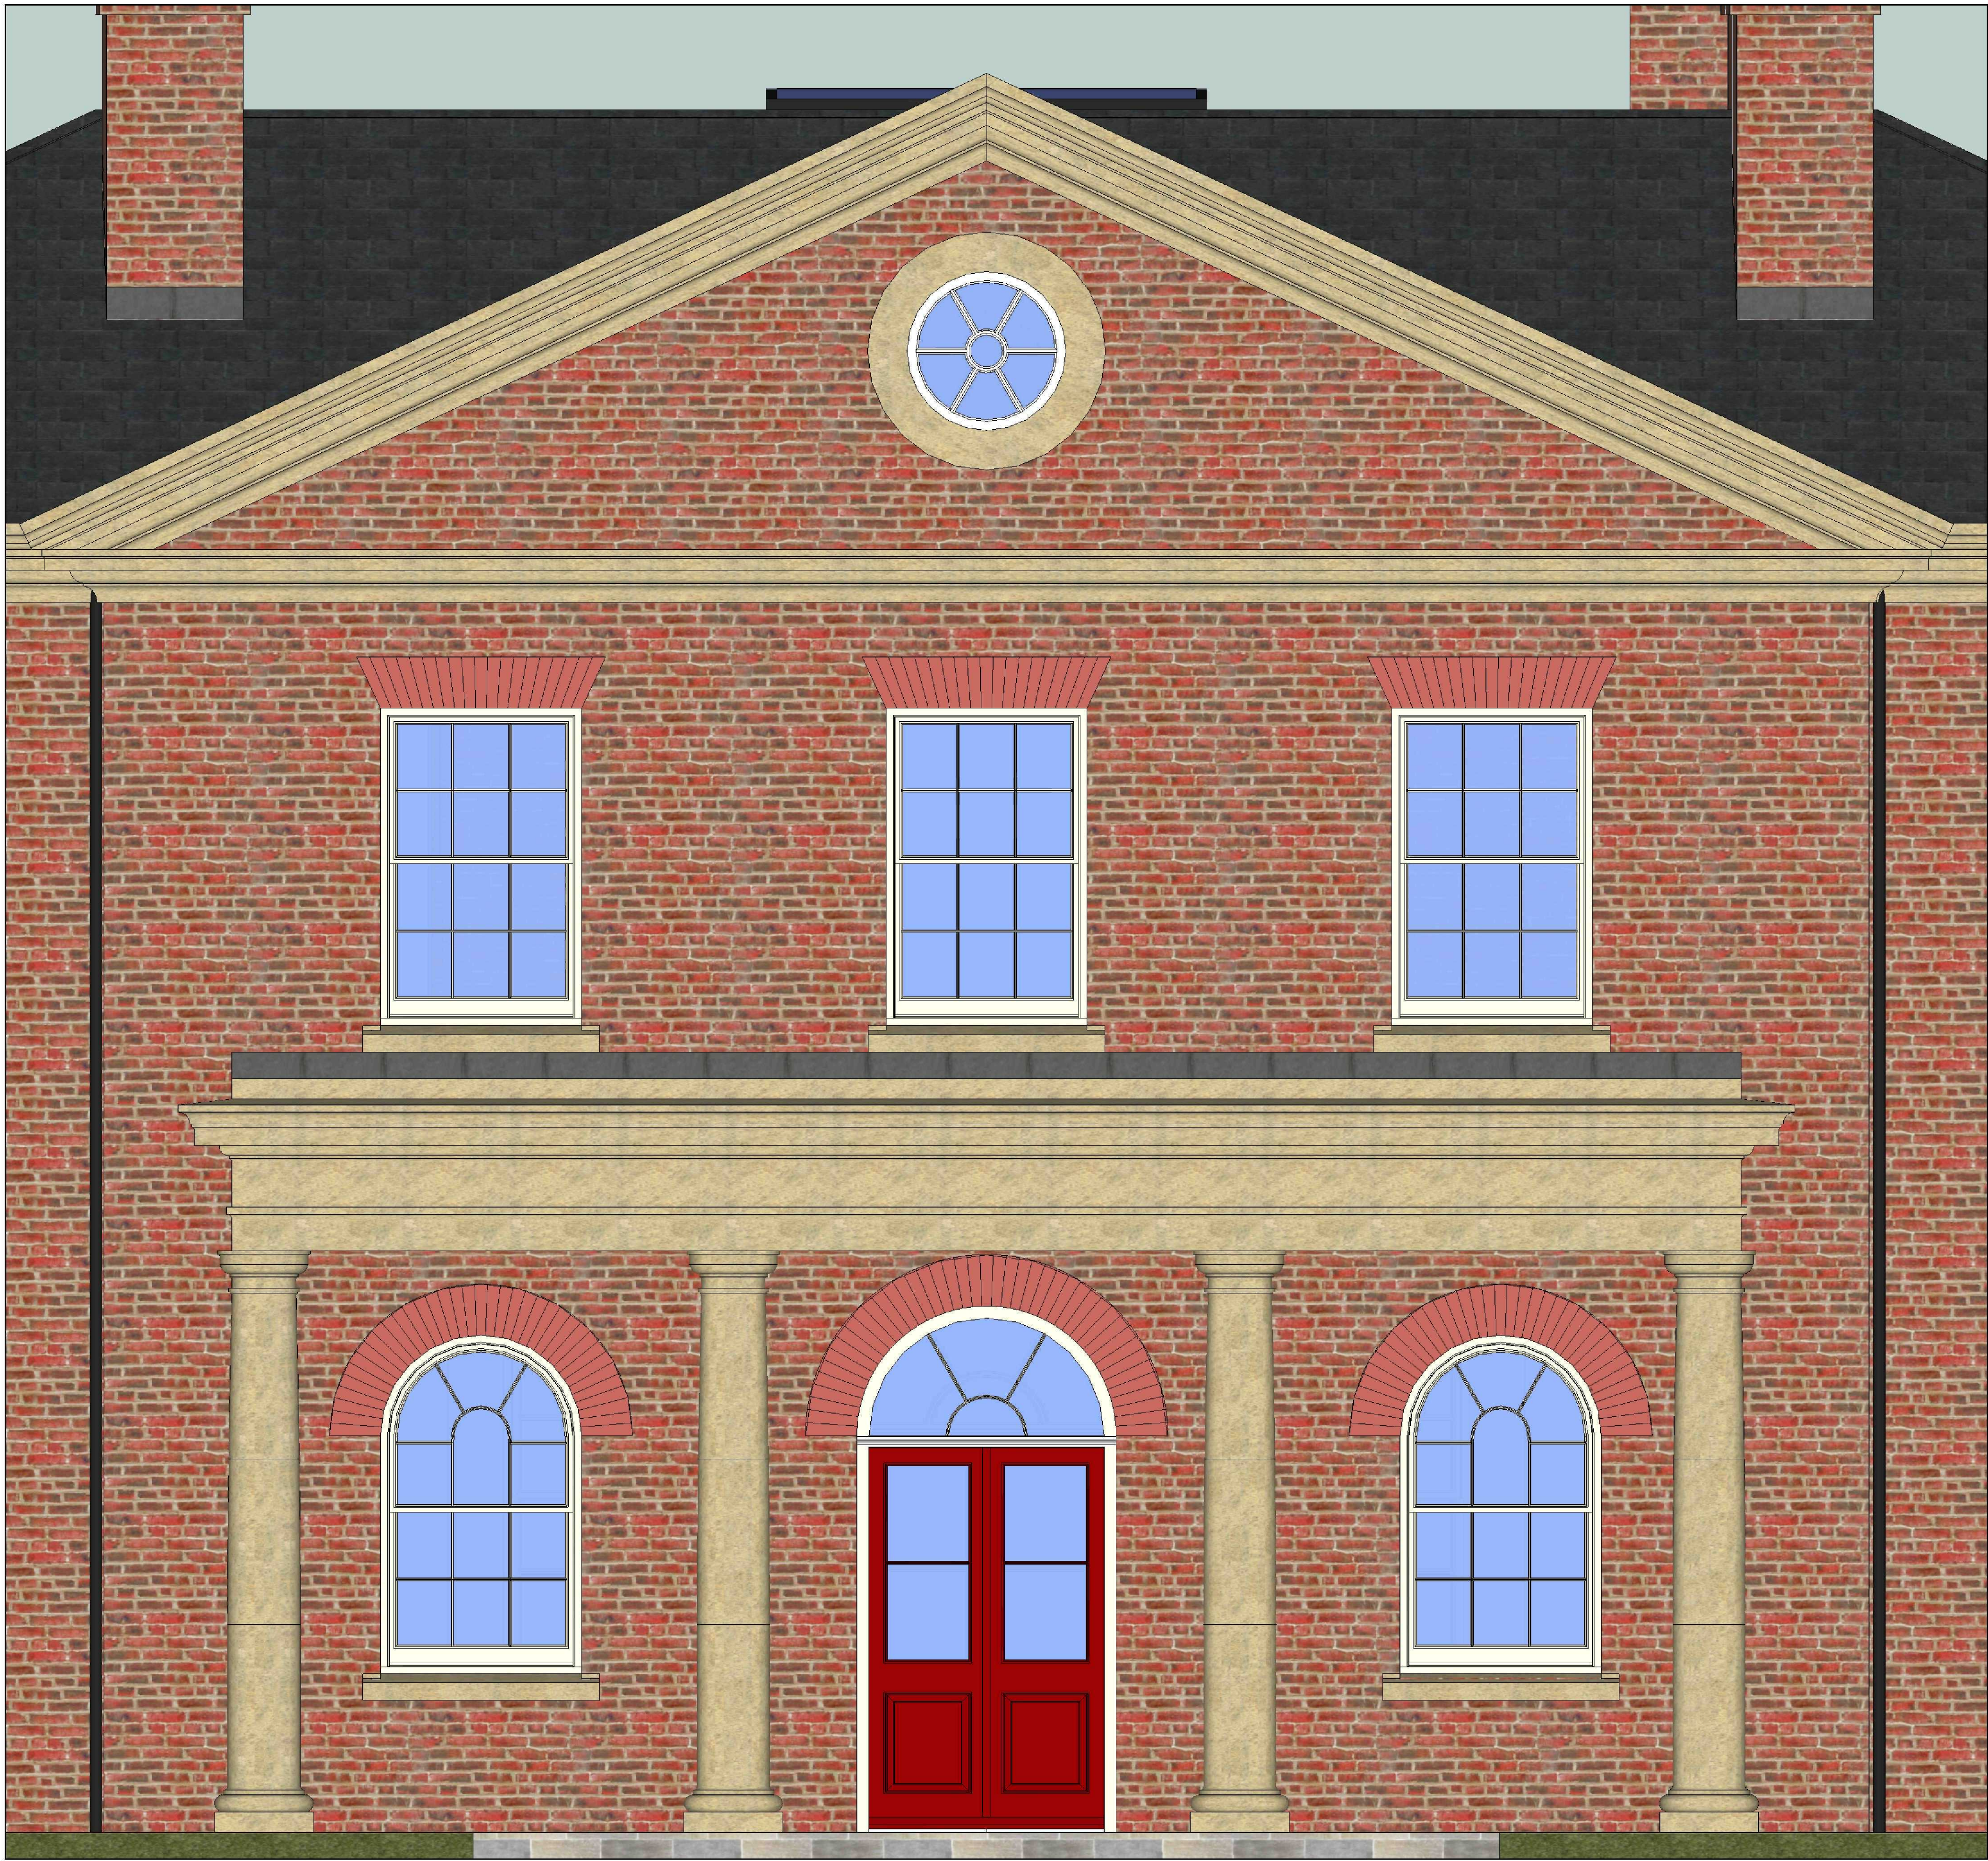

THIS DRAWING TO BE READ IN CONJUNCTION
WITH ALL THE OTHER DRAWINGS BUT MOSTLY
WITH DRAWINGS 24 AND 25

G R MERCHANT LTD.

4 WRIGHTS MEWS 12A PARK ROAD HOLBEACH
SPALDING Lincs PE12 7EE

TEL 01406 490800 FAX 01406 425744 E-MAIL
gr.merchant@btconnect.com

PROJECT PROPOSED REPLACEMENT DWELLING AT
ELM TREE FARM
MILL DROVE NORTH
SPALDING Lincs

CLIENT MR & MRS P BOWMAN

DRAWING- ENLARGED DETAIL OF FRENCH DOORS
AND PORTICO

JOB REF- 2100/10 DRAWING NO- 26 DATE- FEB 2011
DRAWN- JPW SCALES- 1/10 1/20



THIS DRAWING TO BE READ IN CONJUNCTION
WITH ALL THE OTHER DRAWINGS BUT MOSTLY
WITH DRAWINGS 20 AND 21

G R MERCHANT LTD.




4 WRIGHTS MEWS 12A PARK ROAD HOLBEACH
SPALDING Lincs PE12 7EE

TEL 01406 490800 FAX 01406 425744 E-MAIL
gr.merchant@btconnect.com

PROJECT PROPOSED REPLACEMENT DWELLING AT
ELM TREE FARM
MILL DROVE NORTH
SPALDING Lincs

CLIENT MR & MRS P BOWMAN

DRAWING- ENLARGED DETAIL OF FRONT DOOR
AND PALLADIAN WINDOW ABOVE
JOB REF- 2100/10 DRAWING NO- 22 DATE- FEB 2011
DRAWN- JPW SCALES- 1/10

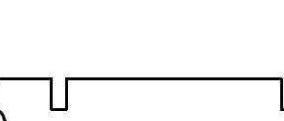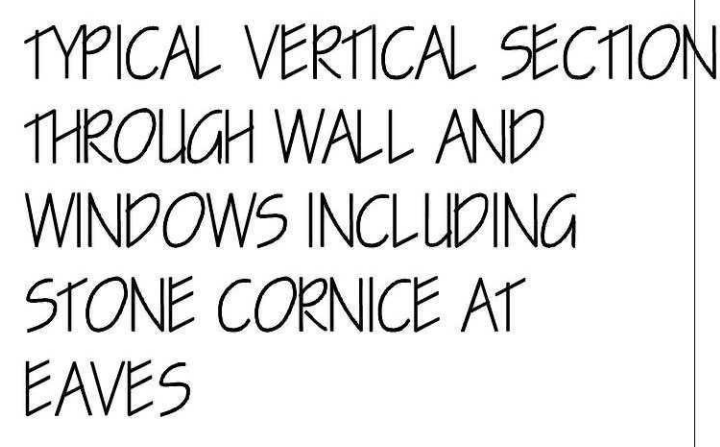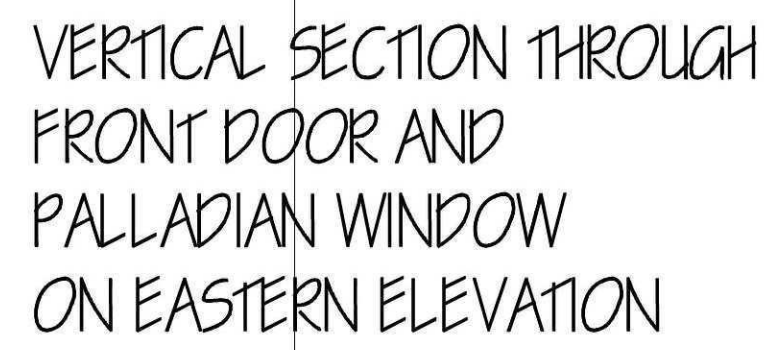

The diagram shows a cross-section of a pediment moulding. It consists of a large, solid rectangular block on the left, which is supported by a smaller, solid rectangular block on the right. The top surface of the larger block is flat, and the top surface of the smaller block is also flat. The bottom surface of the larger block is supported by a series of vertical lines, representing a base or foundation. The overall shape is a simple, solid rectangular block.

NOTES:

WINDOWS TO BE CONSTRUCTED FROM BEST GRADE SOFTWOOD TIMBER AND PAINTED A LIGHT CREAM COLOUR.

THEY ARE TO BE TRADITIONAL BOX SASH WINDOWS DOUBLE GLAZED WITH FINE LAMPS TONGLE PLANTED ON BEADS.

DOORS TO BE CONSTRUCTED FROM BEST GRADE SOFTWOOD TIMBER AND PAINTED LIGHT CREAM TO NORTHERN ELEVATIONS AND TO CLIENTS CHOICE ON THE EASTERN AND SOUTHERN ELEVATIONS. ALL TO STYLES AS SHOWN ON THE DRAWINGS.

A	OFFICE A15.	FEB 2011	
ref:	revision		date
G. R. MERCHANT LTD. I.ENG CIVIL FWWO			
ARCHITECTURAL, STRUCTURAL AND LAND DRAINAGE CONSULTANTS			
4 Virginia House 12A Park Road, Holbrook, Spaulding, Lincoln. PE12 7XZ Tel 01408 456666 Fax 01408 456664 E-Mail gr.merchant@btconnect.com			
			
Project			
PROPOSED REPLACEMENT DWELLING ELM TREE FARM MILM DROVE NORTH SPALDING Lincs			
Client			
MR & MRS P BOWMAN			
Drawing			
VERTICAL SECTION DETAIL OF WINDOWS AND FRONT DOOR			
Job Ref.			
2100/10			
Drawing No.			
20A			
Date			
JAN 2011			
Drawn			
JPW			
Scales			
1/10			
DO NOT SCALE FROM THIS DRAWING			
This drawing is copyright and may not be altered, copied, photographed or used for any other purpose other than that for which it is issued. The General Contractor is to check all dimensions on site and report any discrepancies to the Architect. All details shown on this drawing including foundations are based upon typical site conditions related to the area. No responsibility can be accepted for abnormal conditions which may be discovered during construction unless reported to the Architect so that the design information may be considered. No real savings are recommended in respect of foundations to maintain specific site conditions below foundation work is undertaken. This drawing is limited to the amount of information contained and does not purport to contain a full specification of the works. It is issued for the purposes of defining Planning / Building Regulation approval. This drawing must not be used as a contract document. The works will be supervised or inspected on site by G.R. Merchant or any representative thereof. It is the client or their appointed agents responsibility to control variations, and in accordance with manufacturers instructions or BSRA certificate or European standards to be new unless otherwise stated and all components and materials etc. to be fixed and installed etc. in strict accordance with manufacturers instructions or BSRA certificate or European standards. The Employer / Client shall ensure that the selected contractor is movement with and adopts all measures necessary to achieve compliance with Health and Safety legislation for Building site and Work plans. The Employer / Client is advised that should the works need to comply with the Construction Design and Management Regulations an independent Planning Response may be required. The works shall comprise of all that is shown on the drawing and details. Work may not specifically be shown but may be reasonably inferred as necessary to carry out the works shall be deemed to be included. It is the client / land owners responsibility to be aware of the Party Wall act 1980 when building in close proximity to adjoining neighbours boundaries.			



TUSCAN CLASSICAL ORDER TO BE ADOPTED FOR THIS PROJECT TO THE FOLLOWING MATHEMATICAL FORMULAS AS SHOWN.
PORTICO, FRONT DOOR SURROUND, CONSERVATORY AND SWIMMING POOL SAME SIZINGS. TO BE CONSTRUCTED FROM STONE AS AGREED WITH L.A.



G. R. MERCHANT LTD. 
I.ENG AMICE FIWO
**ARCHITECTURAL, STRUCTURAL
AND LAND DRAINAGE
CONSULTANTS**
4 Wrights Mews
12A Park Road, Holbeach,
Spalding, Lincs. PE12 7ZE
Tel 01406 400800
Fax 01406 405744
E-Mail gr.merchant@btconnect.com

Client
MR & MRS P BOWMAN


TUSCAN CLASSICAL ORDER

Date	Drawn
FEB 2011	JPW

Scales

1/10

[illegible]

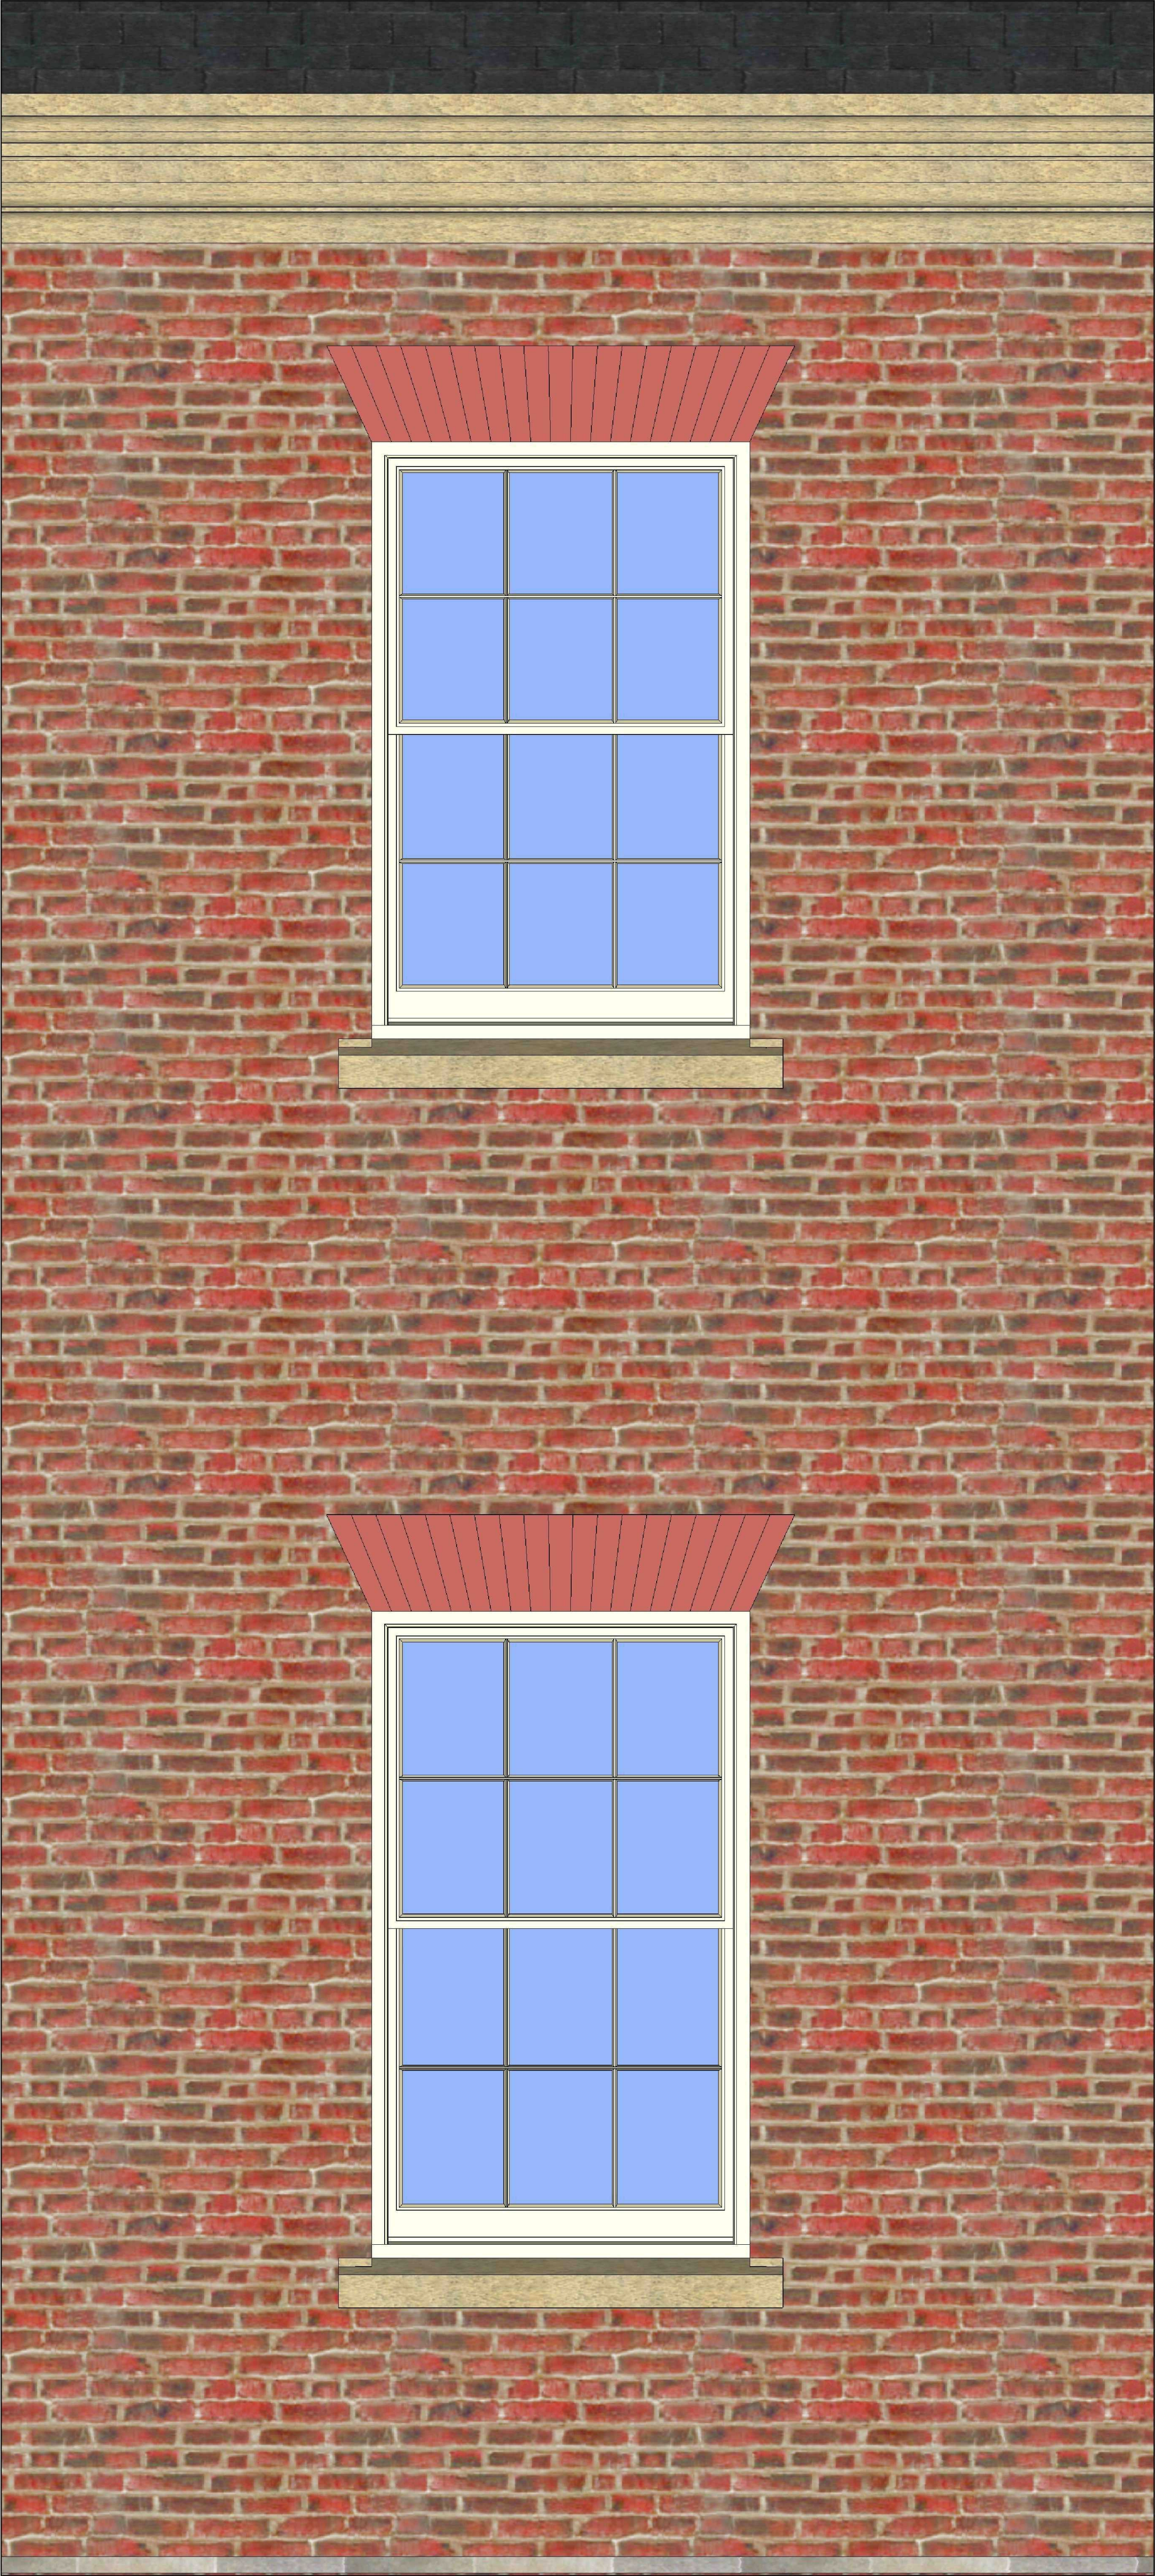

CORNICE PERSPECTIVE

THIS DRAWING TO BE READ IN CONJUNCTION
WITH ALL THE OTHER DRAWINGS BUT MOSTLY
WITH DRAWINGS 20 AND 21

G R MERCHANT LTD.

4 WRIGHTS MEWS 12A PARK ROAD HOLBEACH
SPALDING Lincs PE12 7EE

TEL 01406 490800 FAX 01406 425744 E-MAIL
gr.merchant@btconnect.com

PROJECT PROPOSED REPLACEMENT DWELLING AT
ELM TREE FARM
MILL DROVE NORTH
SPALDING Lincs

CLIENT MR & MRS P BOWMAN

DRAWING- ENLARGED DETAIL OF MAIN WINDOWS
TOP AND BOTTOM AND CORNICE
JOB REF- 2100/10 DRAWING NO- 23 DATE- FEB 2011
DRAWN- JPW SCALES- 1/10