




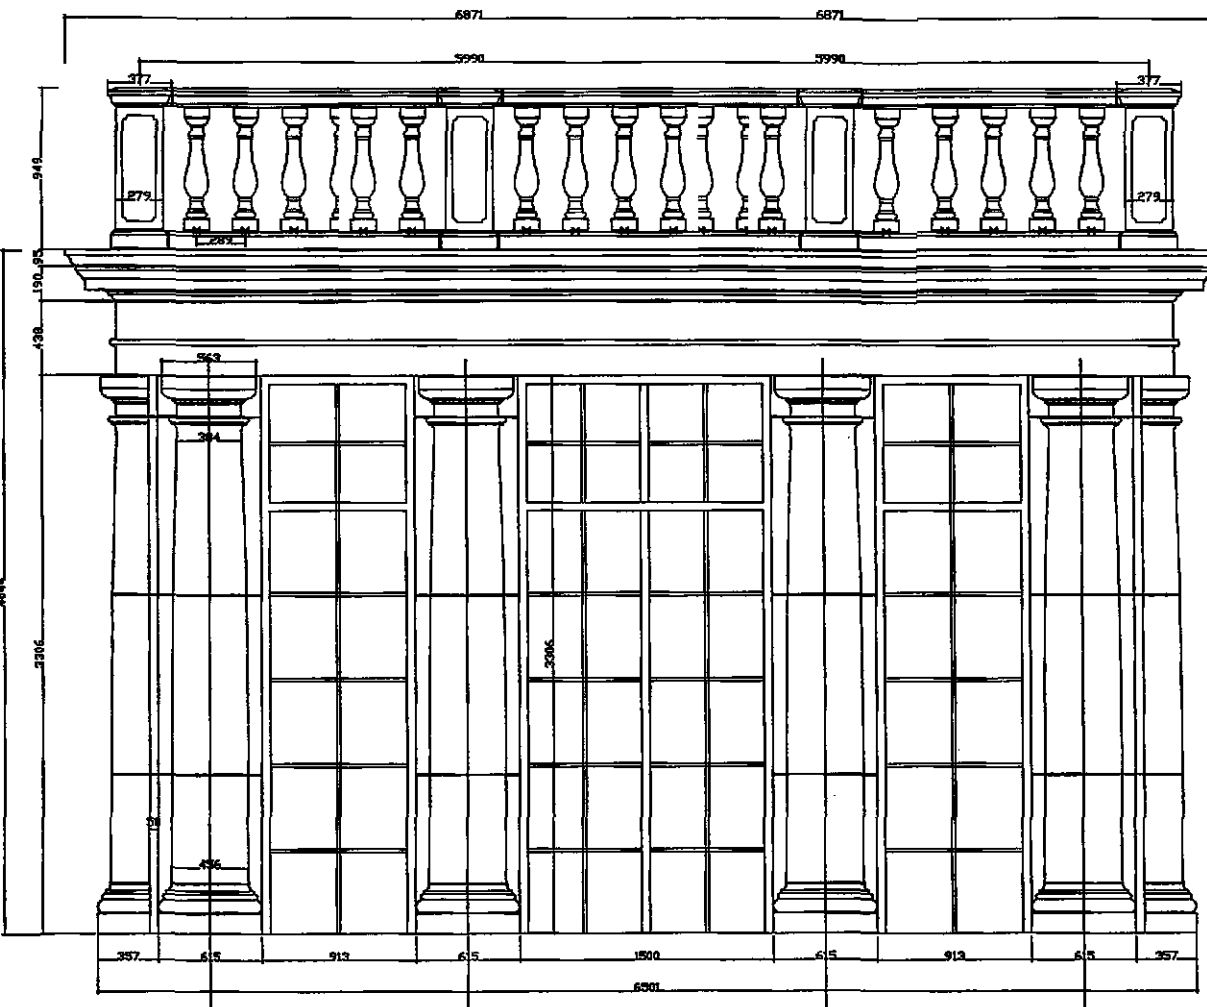

FRONT/END ELEVATION

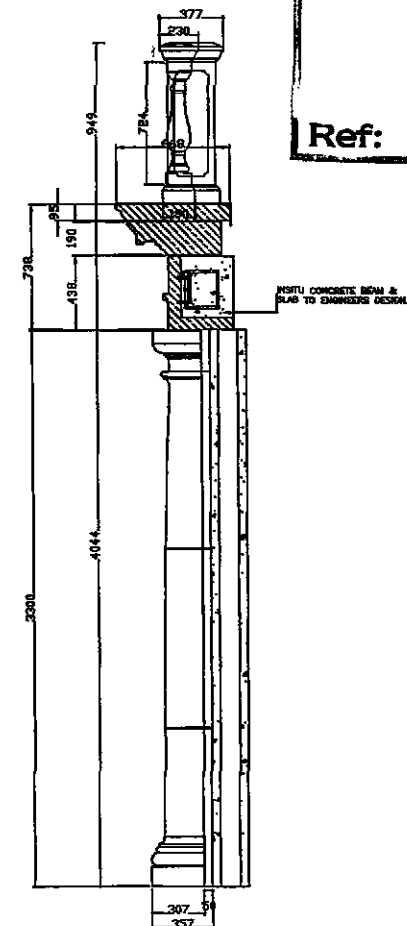

SECTION

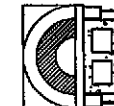

SHDC
Planning & Development

2 1 JUL 2011

Ref:

Rev	Date	
A	04/07	AMENDED TOTAL WIDTH, REDUCED SIDE WINDOWS TO 913MM.

PROJECT

ELM TREE FARM

CLIENT

MR BOWMAN

DRAWING TITLE

CONSERVATORY

SCALE

NOT TO SCALE

DRAWN BY

LS

DRAWING No

DATE

04/07/11

LS-6005

REVISION A

HADDONSTONE

Haddonstone Ltd.,
The Forge House,
East Haddon,
Northampton NN6 8DB
Telephone: (01604) 770711
Facsimile: (01604) 770027
www.haddonstone.co.uk
E-Mail info@haddonstone.co.uk