


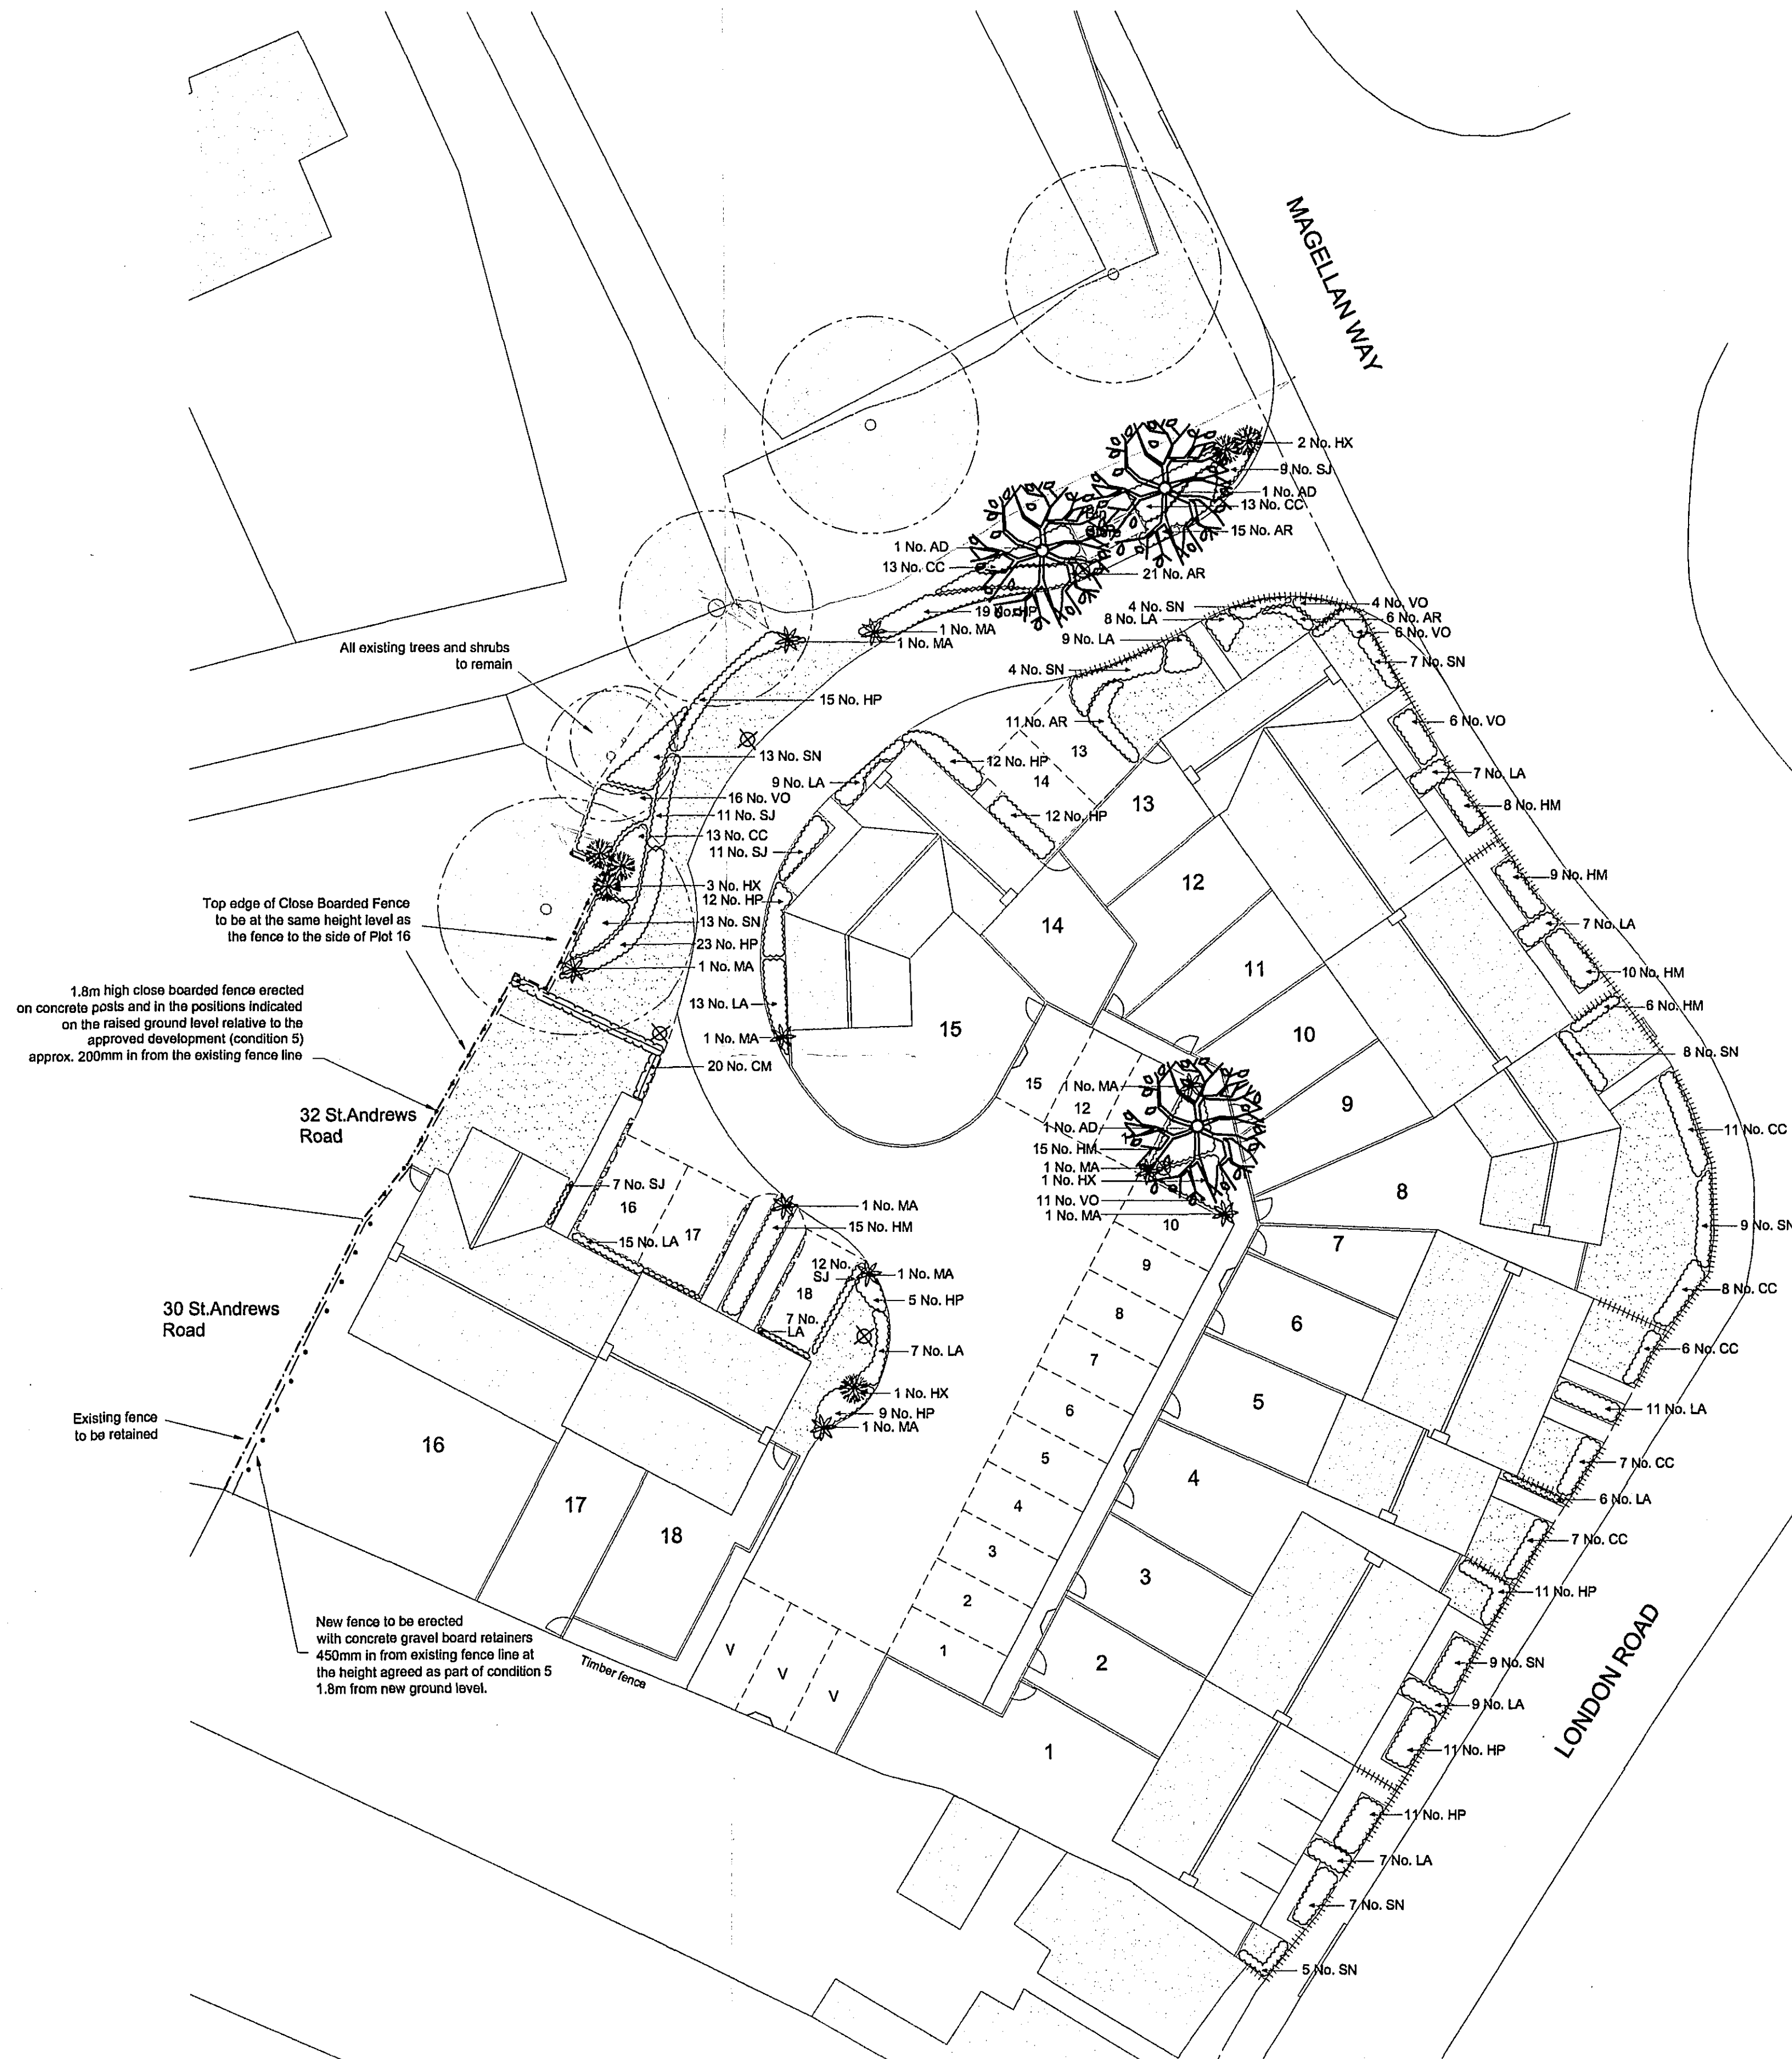

KEY

	Existing Trees		Existing Fence (to be retained)
	Proposed Trees		Proposed Post and Rail Fence (height 1.8m)
	Proposed Specimen Shrubs		Proposed Bowtop Railing (height 1.2m)
	Proposed Specimen Plants		Proposed Close Boarded Fence (height 1.8m)
	Proposed Hedge		Proposed Black Coach Lamps (as per detail)
	Proposed Shrubs		Proposed Bulk Head Lighting (fixed to fence)
	Proposed Grass Areas		
	Proposed Gravel Areas		

PLANT SCHEDULE


Trees							
Qty	Abbr	Species	Form	Height (cm)	Girth (cm)	Root Condition	No. of Transplants
3	AD	Acer davidii 'George Forest'	EHS	425-600	14-16	RB	3x

Shrubs							
Qty	Abbr	Species	Height (cm)	Pot Size (Litres)	Habit	Min. No. of Breaks	Density (No./m ²)
53	AR	Ajuga reptans 'Burgundy Glow'		2L	Full pot		4
78	CC	Caryopteris clandonensis	30-40	3L	Branched	4	3
63	HM	Hebe 'Midsummer Beauty'	30-40	3L	Bushy	5	3
140	HP	Hebe pinguifolia 'Sutherlandii'	20-30	3L	Bushy	5	4
116	LA	Lavandula angustifolia 'Hidcote'	20-30	3L	Bushy	5	4
50	SJ	Skimmia japonica	30-40	3L	Bushy	3	4
79	SN	Spiraea nipponica 'Snowmound'	30-40	3L	Branched	2	4
43	VO	Viburnum opulus	30-40	B	1+1, Branched	2	2

Specimen Shrubs							
Qty	Abbr	Species	Height (cm)	Pot Size (Litres)	Habit	Min. No. of Breaks	Density (No./m ²)
8	HX	Hamamelis x intermedia 'Diane'	60-80	RB	Branched	4	as shown
10	MA	Mahonia aquifolium	30-40	3L	Branched	3	as shown


Hedging							
Qty	Abbr	Species	Height (cm)	Pot Size (Litres)	Transplant	Min. No. of Breaks	Planting Distance
20	CM	Crataegus monogyna	60-80	B	1+1		450mm Ctrs

DETAIL LAMP

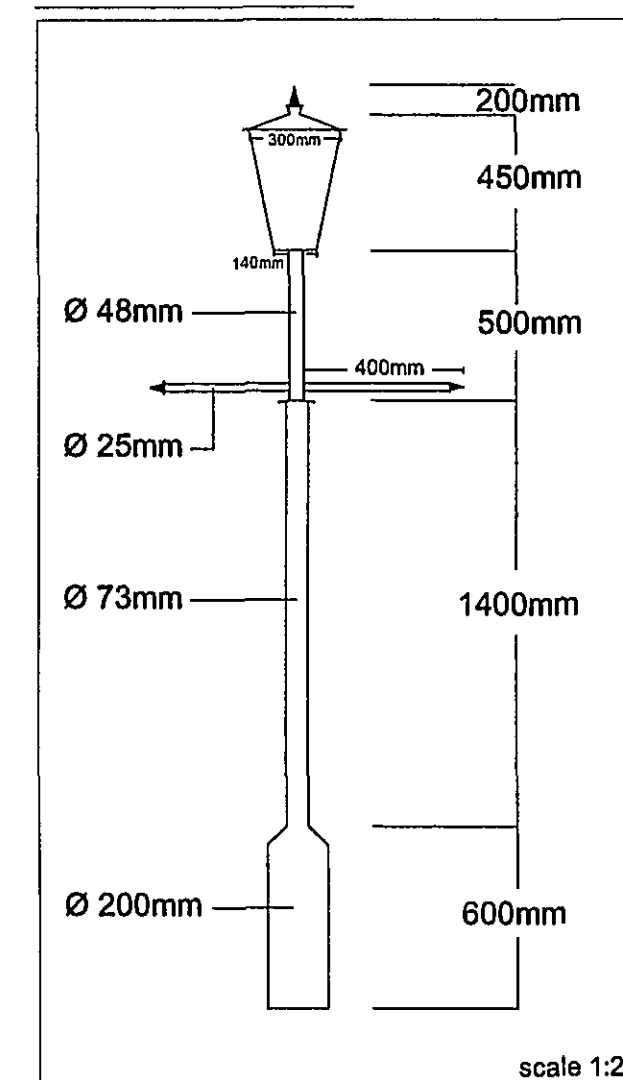

PLANTING NOTES

- Proposed Hedge planting:
to be planted in a single row with
distance 450mm centres

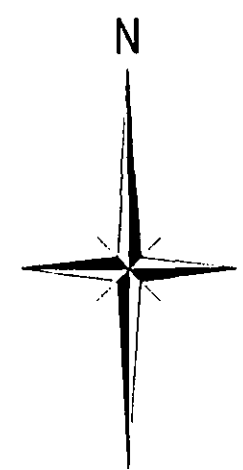

SHDC
Planning & Development
- 8 FEB 2008

Ref: 017108

ORIGINAL
IF
RED

DRAWING

05 FEB 2008

ISSUED

SUPERSEDED

Rev.	By	Notes	Date
F	MD	Changes to fencing at western boundary	04.02.08
E	MD	Changes to planting schedule	24.09.07
D	MD	Additional note to Post and Rail fence	08.08.07
C	MD	Post and Rail fence added	31.05.07
B	MD	Amendments to fencing	20.03.07
A	MD	Changes to footpath layout; integration of lamps and lighting	23.01.07

rdc
Robert Doughty
Consultancy

32 High Street, Helpingsham
Sleaford, Lincolnshire NG34 0RA
Tel: 01529 421646
Fax: 01529 421358
Email: admin@rdc-landplan.co.uk
Web: www.rdc-landplan.co.uk

Client:
Fieldview Homes

Project:
London Road/Magellan Way, Spalding

Drawing title:
Landscape Proposals

Job No.	Drawing No.	Rev.	Drawn
544/15	LP 01	F	MD
Scale	Date	Checked	
1:200@A1	December 2006		

DO NOT SCALE from this drawing. All measurements should be checked against on site conditions and any discrepancies should be brought to the attention of the Robert Doughty Consultancy.