


External Materials	
Roof	Roof tiles to match existing
Walls	Grey render & brickwork to match existing
Windows & Doors	White UPVC to match existing
Soffits & fascias	White UPVC to match existing
Rainwater pipes	White UPVC to match existing

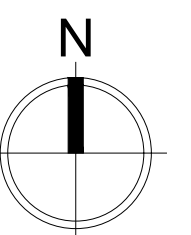

THIS DRAWING IS FOR THE
PURPOSE OF OBTAINING
PLANNING PERMISSION ONLY

The details and information shown herein relating to existing details, are as obtained by normal survey observation method suitable for planning purposes only. Although all reasonable effort has been made, no guarantee can be made or given for the completeness or accuracy of this information. Dimensions were taken from surface finishes/structures as found on the day of survey & responsibility cannot therefore be taken for any discrepancies due to changes in surface finishes or structure since.

Rev A - 10/02/22 - Kitchen window revised
Revisions:



Architectural Design Services

Durham House, 44 Northorpe Road
Donington, Spalding, PE114XU

M: 07837 735718
E: info@brammadesign.co.uk
W: www.brammadesign.co.uk

Client: Mr & Mrs Bellars

Project:
24 Meadowgate Lane
Spalding

Drawing:
Proposed extension & alterations
Design Details

Scale:	Paper Size:	Date:	Drawn by:
1:100	A1	11/02/22	JR
Drawing Number:			Reviewed by:
174-01-DD01			A

Do not scale or measure from this drawing. All dimensions to be checked on site or in the workshop before work commences. All discrepancies should be reported to the above client. This drawing should be read in conjunction with any associated specifications, standard details, Architects &/or Engineers drawings/details along with any other relevant information. The copyright to this drawing is owned by JB Architectural Design Services

1:50	0	0.5m	1m	1.5m
1:100	0	1m	2m	3m
1:200	0	2m	4m	6m
1:500	0	5m	10m	15m
1:1250	0	10m	20m	30m
1:2500	0	20m	40m	60m

Serial number: 233308
© Crown copyright and database right 2022
Ordnance Survey licence 100048957
Reproduction in whole or in part is prohibited
without the prior permission of Ordnance Survey