
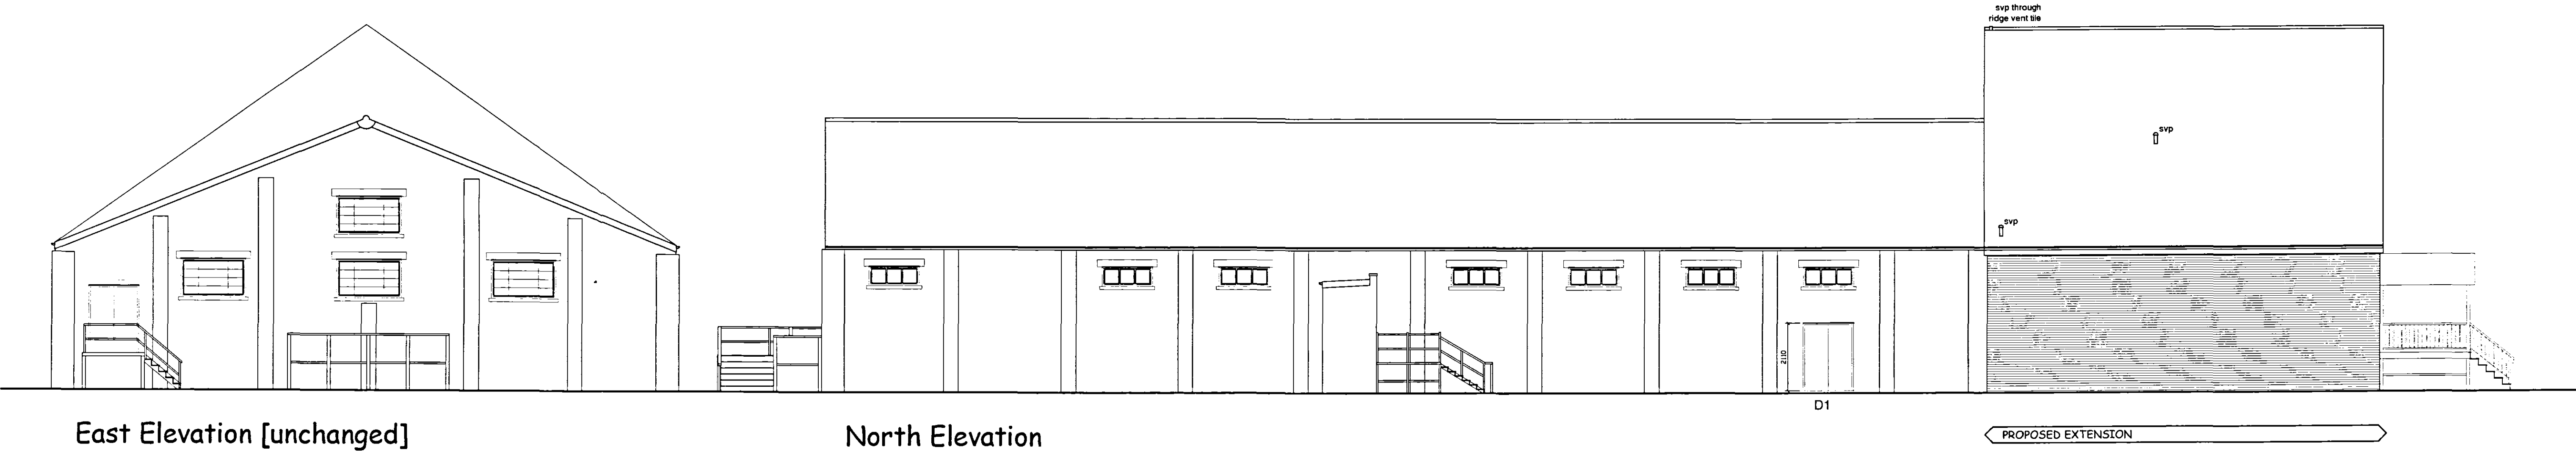


DRAWINGS TO READ IN  
CONJUNCTION WITH THE  
CONSTRUCTION NOTES,  
MANUFACTURERS DETAILS AND  
STRUCTURAL ENGINEERS  
CALCULATIONS.

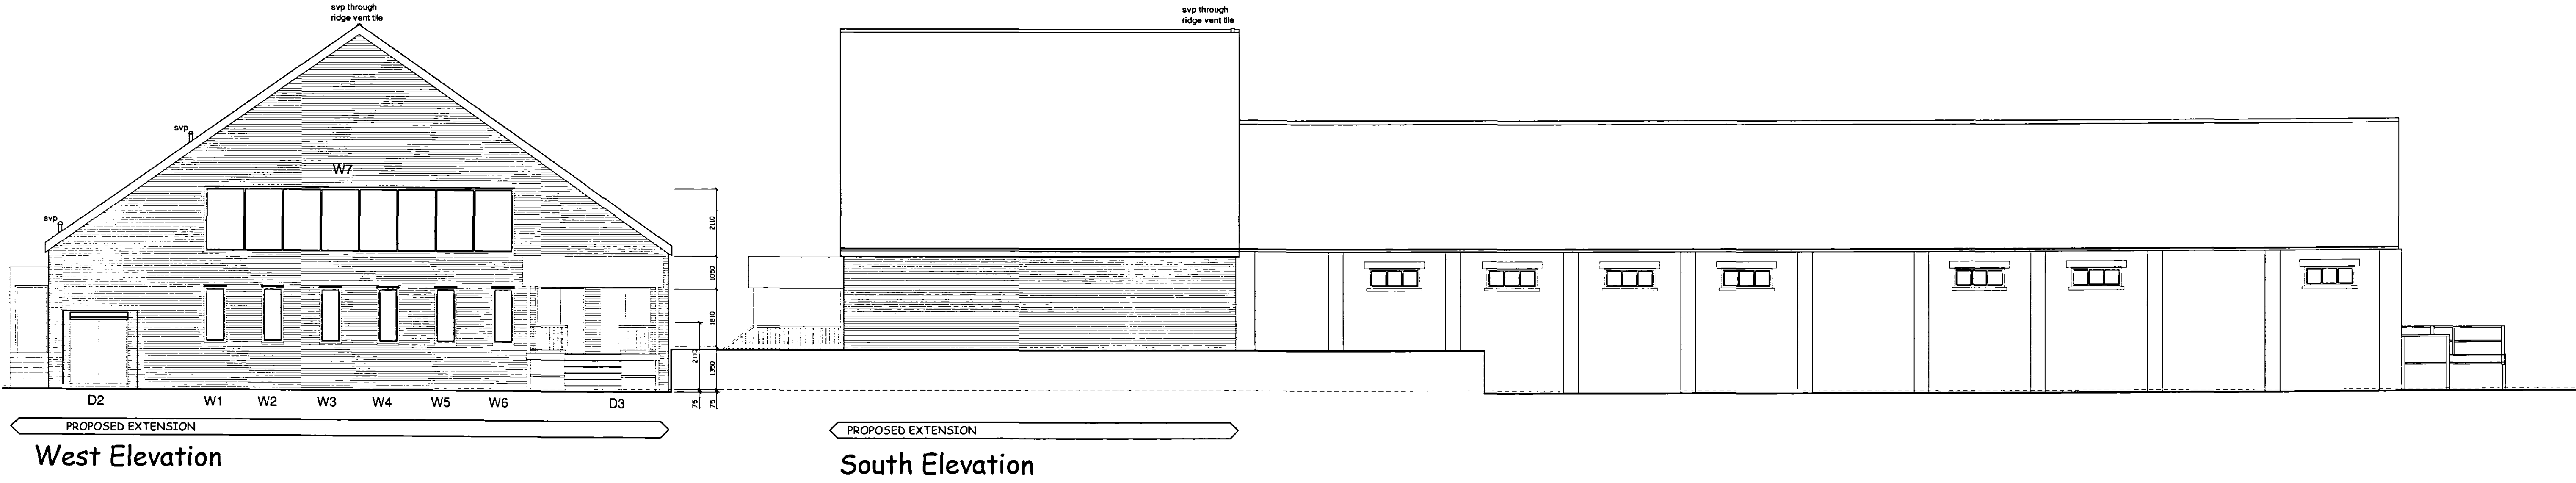

03 OCT 2005

A1

Rev. B - July 2005 - Upgraded to building regulation drawings, all elevations on A1  
Rev. A - Feb 2005 - extension revised to pitched roof + general revisions

**ROBERT LOWE**  
CHARTERED ARCHITECT

Project: Alterations & Extensions to Merlin's, Westlode Street Spalding, Lincs  
Client: Intact Properties Ltd  
Drawing Title: PROPOSED ELEVATIONS

Date: July 2005  
Scale: 1:100 @ A1  
1:200 @ A3

Project No: 04126  
Drawing No: 07  
Drawn: RWL  
Rev:

1-2 North End, Swineshead Boston, Lincs., PE20 3LR  
Phone 01205-821117  
Fax 01205-821139  
info@lowe-architects.com

Contractors are to check all dimensions on site and to report any discrepancy to the Architect. Do not scale from the drawing.