
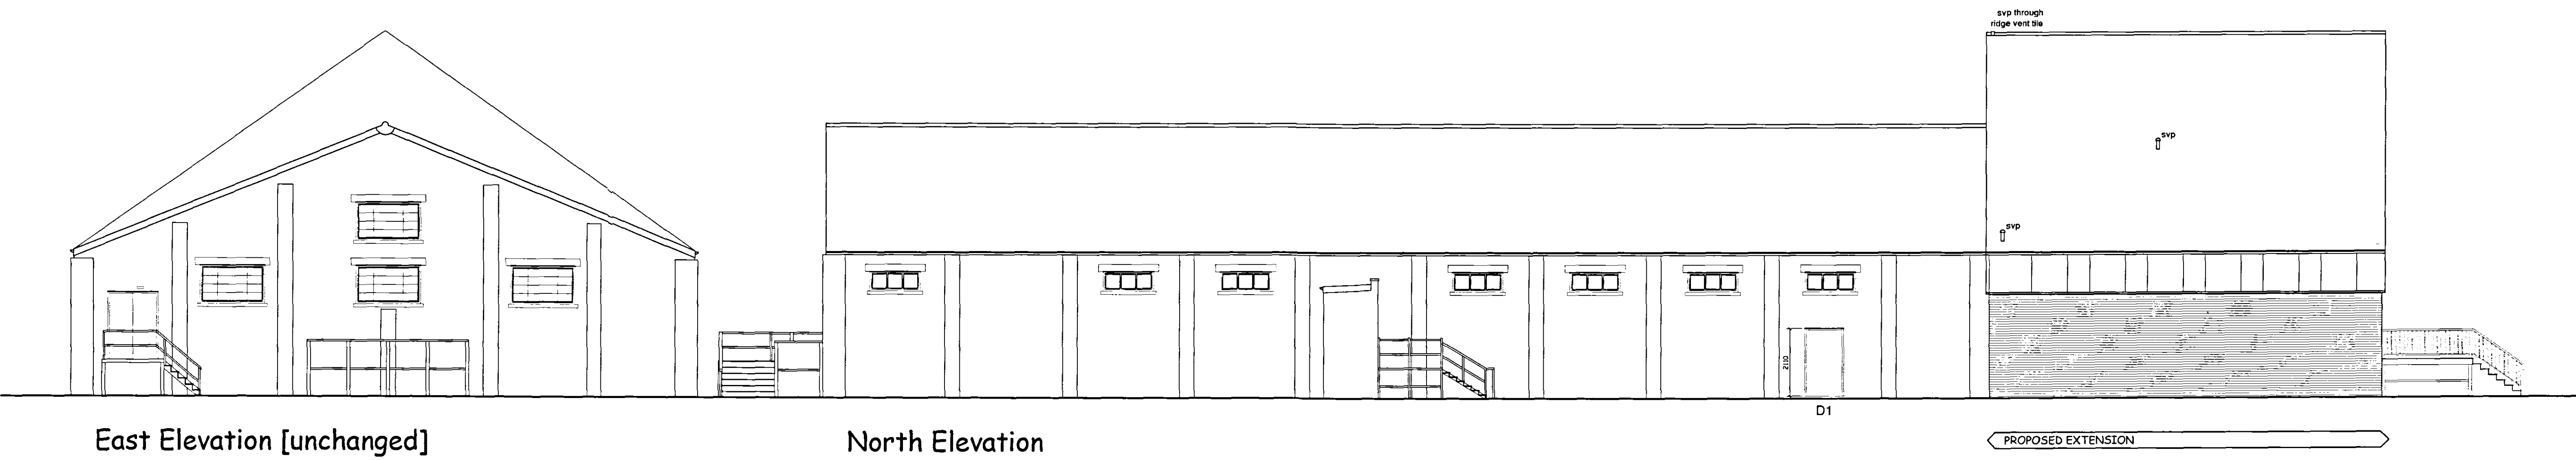


DRAWINGS TO READ IN
CONJUNCTION WITH THE
CONSTRUCTION NOTES,
MANUFACTURERS DETAILS AND
STRUCTURAL ENGINEERS
CALCULATIONS.

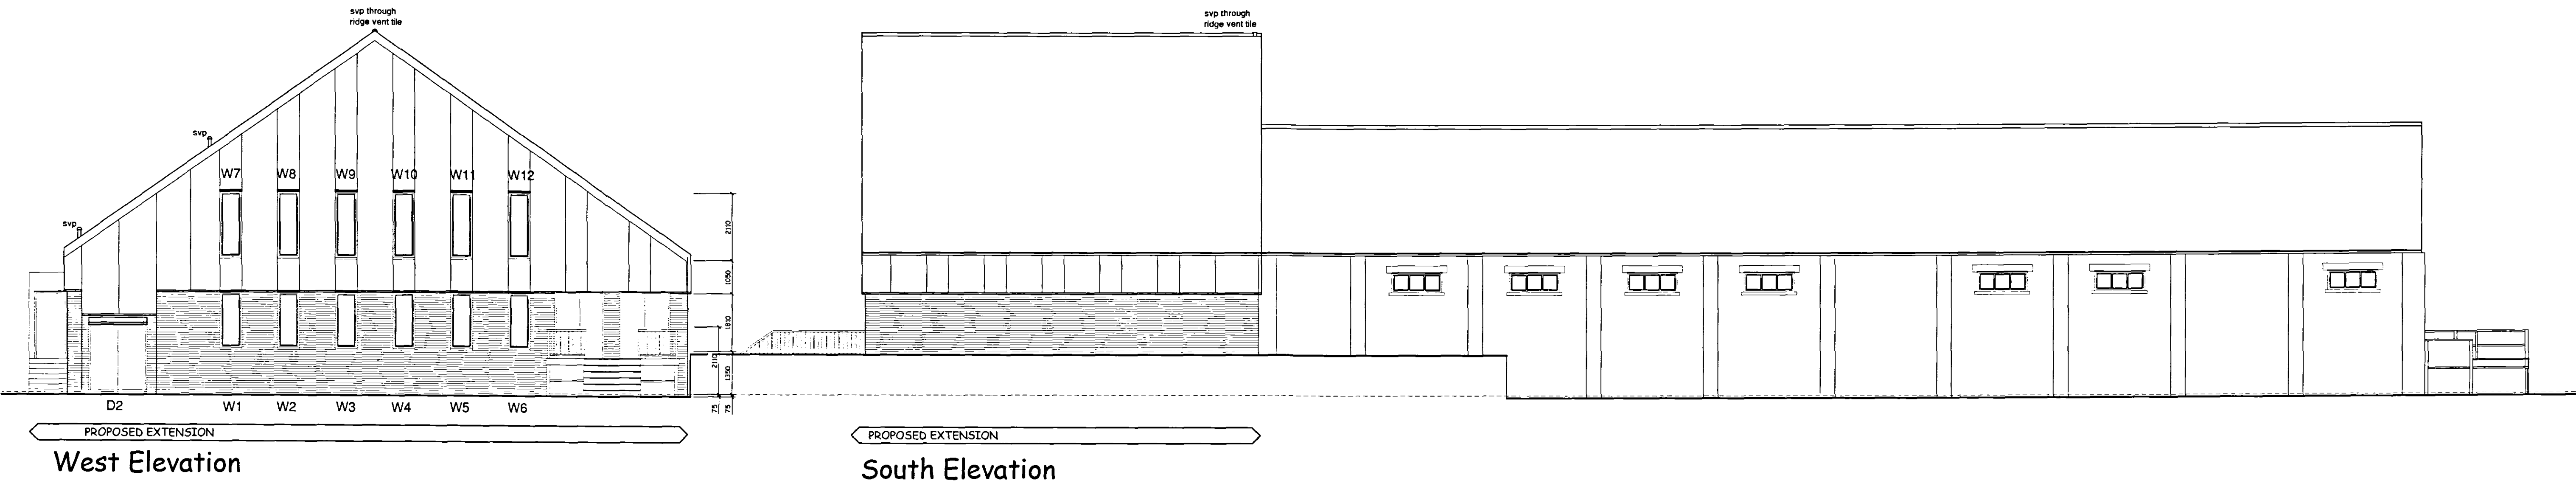

A2

SHDC
Planning & Development
17 OCT 2005
Ref: 0175/05

Rev. B - July 2005 - Upgraded to building regulation drawings, all elevations on A1
Rev. A - Feb 2005 - extension revised to pitched roof + general revisions

**ROBERT
LOWE**
CHARTERED
ARCHITECT

Project:
Alterations & Extensions to
Merlin's, Westlode Street
Spalding, Lincs
Client:
Inntact Properties Ltd
Drawing Title:
PROPOSED ELEVATIONS

Date:
July 2005
Scale:
1: 100 @ A1
Project No:
04126
Drawing No:
07
Drawn:
RWL
Rev:
G

Contractors are to check all dimensions on site and to report any discrepancy to the Architect.
Do not scale from the drawing.
© 2005