
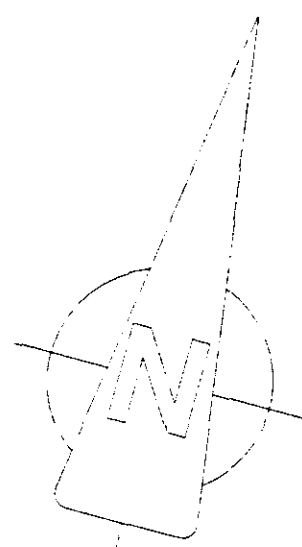


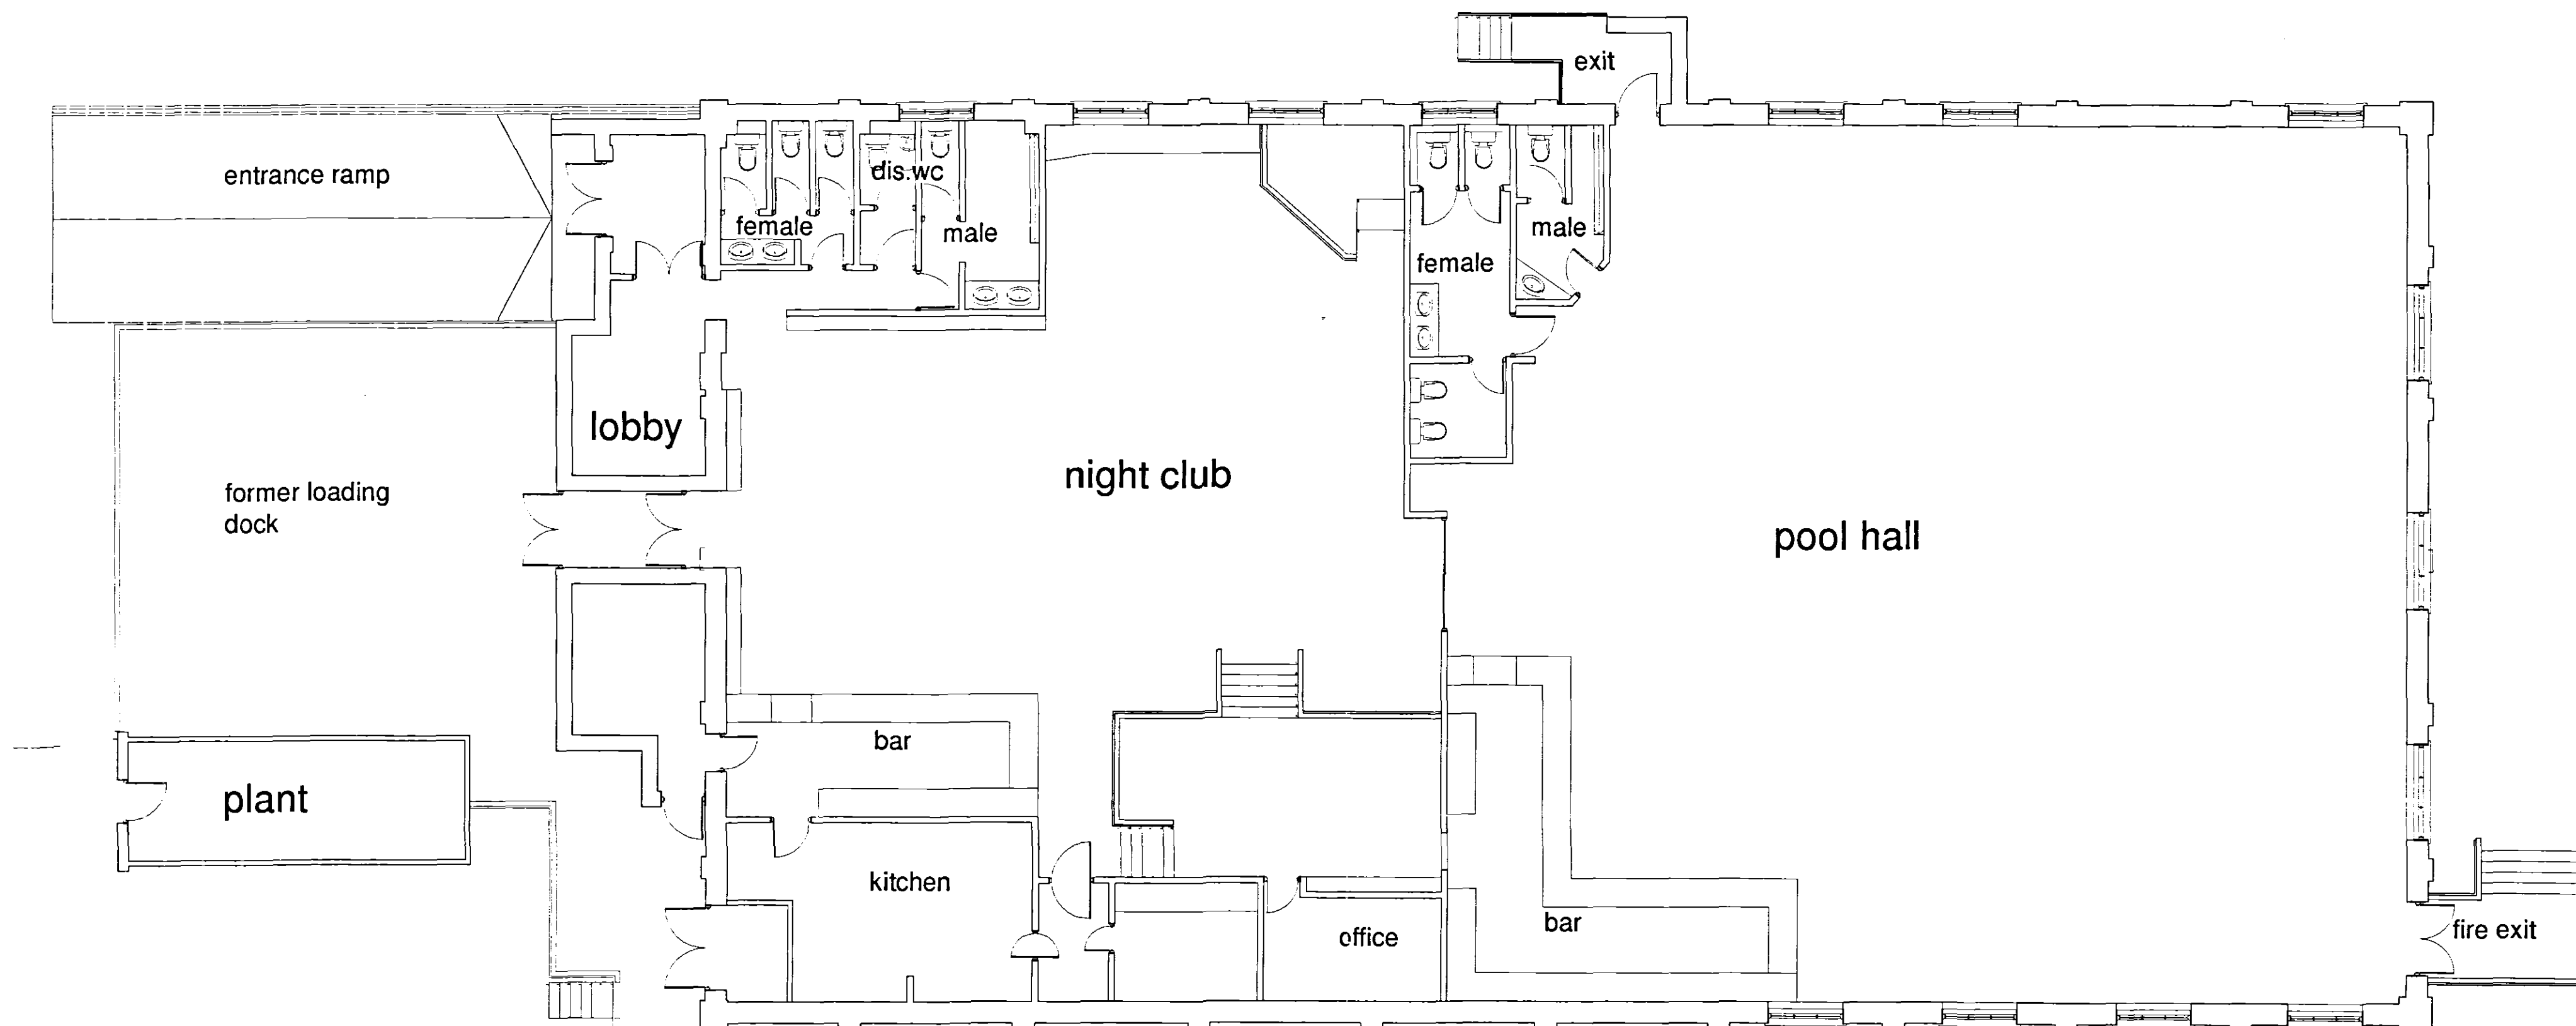

SHDC
Planning & Development
10 FEB 2005
Ref: 0175/05

DETERMINED
PLAN

**ROBERT
LOWE**
CHARTERED
ARCHITECT

1-2 North End, Swineshead
Boston, Lincs., PE20 3LR
Phone 01205-821117
Fax 01205-821139
info @ rca.freemove.co.uk

Project:
Alterations & Extensions to
Merlin's, Westlode Street
Spalding, Lincs.
Client:
Intact Properties Ltd.
Drawing Title:
EXISTING PLAN

Date:
Jan'2005
Scale:
1: 100

Project No:
04126
Drawing No:
CL

02

Contractors are to check all dimensions on site and to report any discrepancy to the Architect.
Do not scale from the drawing. © 2004