



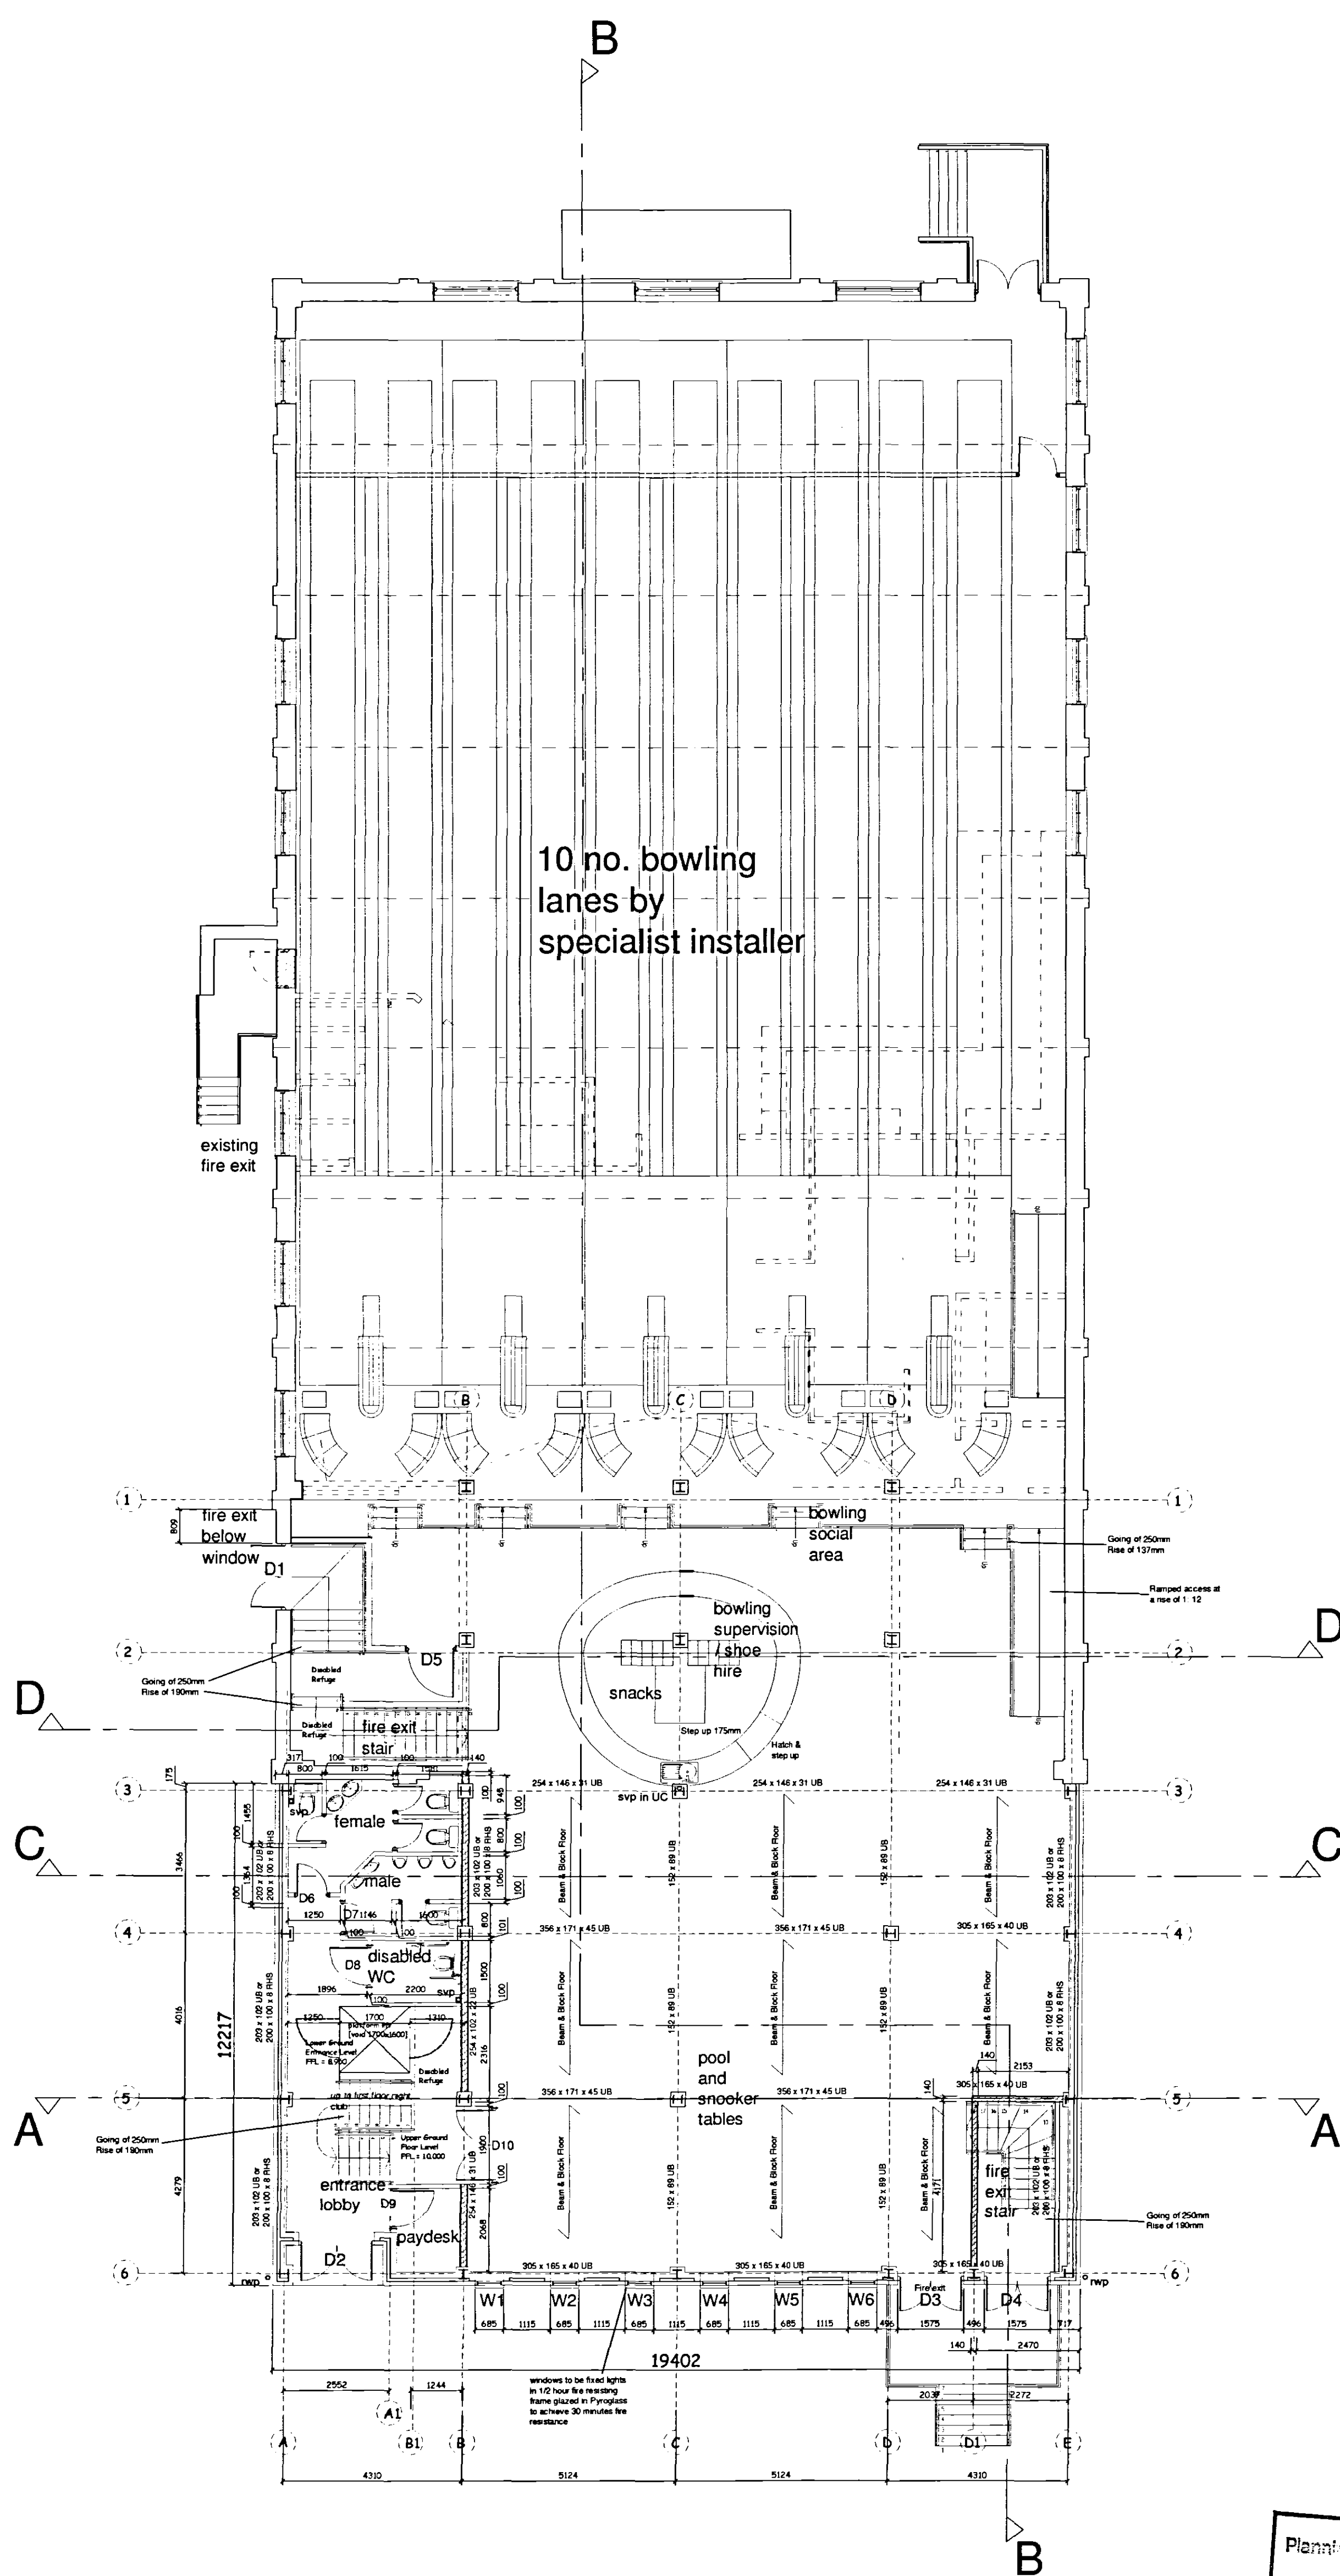

Ground Floor Plan

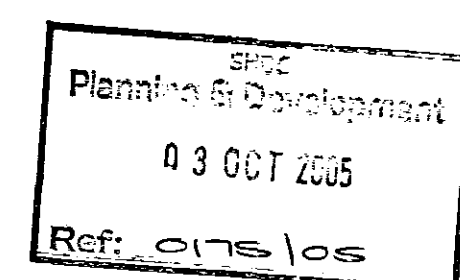

05 F

Contractors are to check all dimensions on site and to report any discrepancy to the Architect. Do not scale from the drawings. © 2000