



PROPOSED PLANS

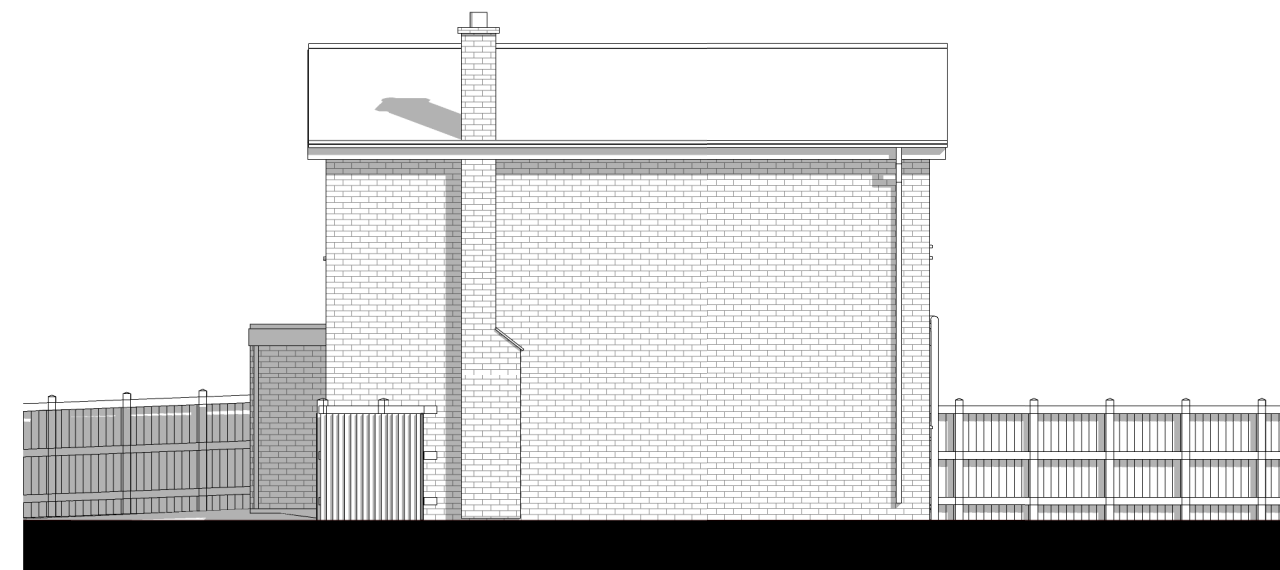

Side 2
1 : 100

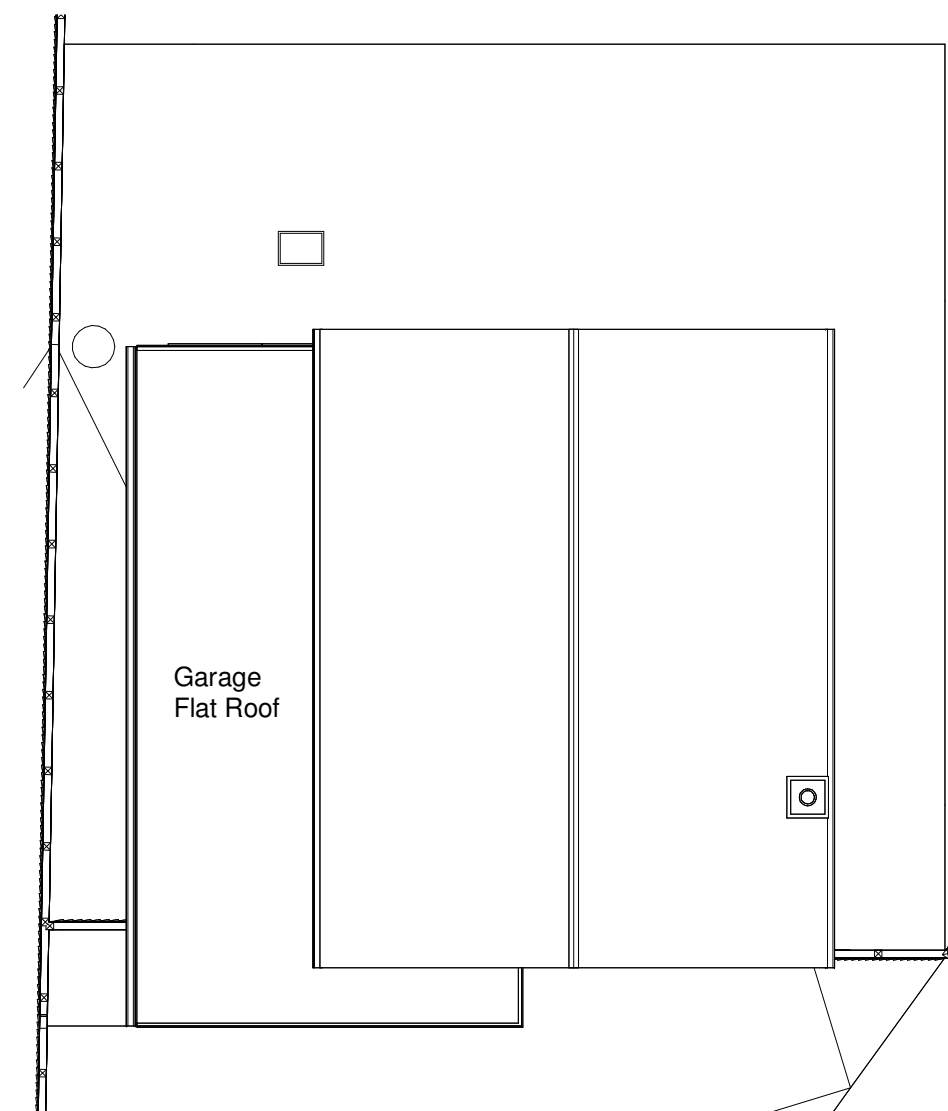

Roof Plan






Side 2
1 : 100



Roof Plan

Walls: Light grey Buff brick.
Roof: Grey cement tiles
Rain water goods: White PVC
Fascias: White PVC
Window and Doors: White PVC

Walls: Light grey Buff brick. to match existing.
Roof: Grey cement tiles to match existing.
Rain water goods: White PVC to match existing.
Fascias: White PVC to match existing.
Window and Doors: White PVC to match existing.
 Grey frame to skylight to match roof colour.

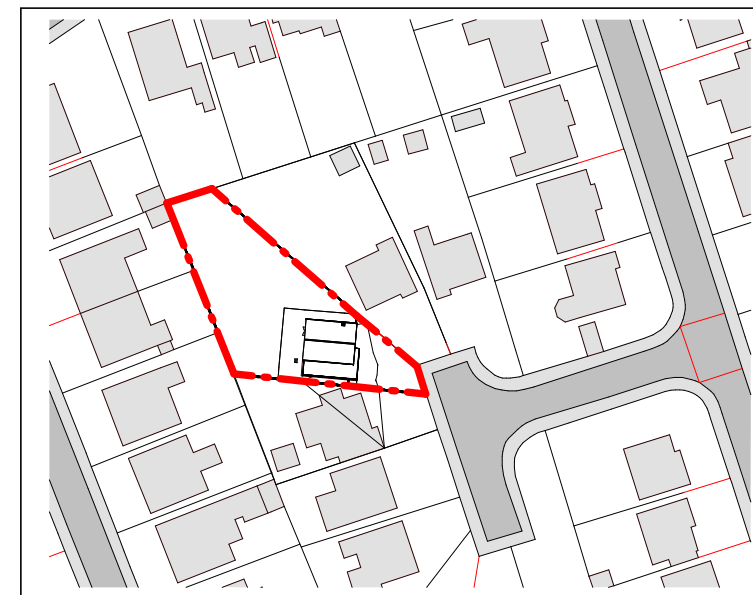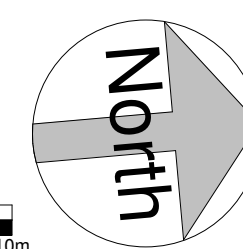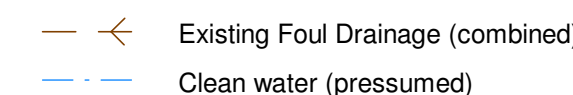

THIS DRAWING IS THE PROPERTY OF PE MA DESIGN
CONSULTANCY LIMITED AND IS ISSUED ON THE CONDITION
THAT IT IS NOT REPRODUCED, DISCLOSED OR COPIED TO
ANY UNAUTHORISED PERSON IN WHOLE OR PART WITHOUT
PRIOR WRITTEN CONSENT.

NO DIMENSIONS ARE TO BE SCALED FROM THIS DRAWING.
ALL DIMENSIONS STATED MUST BE VERIFIED ON SITE. THE
DESIGNER MUST BE ADVISED OF ANY DISCREPANCIES PRIOR
TO ANY ITEM OF WORK BEING PUT IN HAND.
THIS DRAWING MUST BE READ TOGETHER WITH THE
SPECIFICATION, BILL OF QUANTITIES AND RELATED
DRAWINGS.
THIS DRAWING IS FOR INFORMATION PURPOSES ONLY AND
MUST NOT BE USED FOR CONSTRUCTION.

[illegible]

STATUS	PURPOSE OF ISSUE Householder Planning
--------	--

DESIGNER

PEMA
DESIGN CONSULTANCY

CLIENT

Mrs Ella Joel

PROJECT

Proposed Single Storey Rear Extension,
Increase height to garage and enclosure of front
Porch

TITLE

Existing & Proposed Plans and Elevations

DRAWN BY GM		CHECKED BY PE MA		DATE 21.02.2024	
AS E indicated		SHEET A1		FILE PATH D:\Users\Gordon\Documents\Project Files\CURRENT PROJECTS\1084 P601\Drawings\1084_P601.dwg	
DRAWING NUMBER 1084 P601					REV