


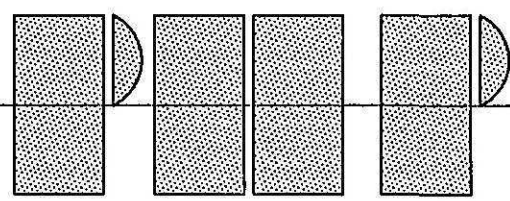

SHDC
Planning & Development
11 FEB 2008
Ref: 0176/08



COPYRIGHT RESERVED
Do not scale. Dimensions to be checked on site.
Discrepancies to be reported before proceeding.


NOTES:

Planning Application Issue: Checked by:
Building Regulations Application Issue: Checked by:
Tender Issue: Checked by:
Final Issue: Checked by:

REVISIONS:

A: DRAWING UPDATES TO REFLECT 15/11/04 MEETING NOTES. 23.11.04. RT
B: ADDITIONAL NOTES ADDED. GATES REPOSITIONED. 2.12.04. RT
C: DRAWING UPDATED TO REFLECT CHANGES, NEW GATES AND PLANTING ADDED. 23.02.05. RT
D: DRAWING UPDATED TO REFLECT CURRENT DESIGN. RAMP TO CHURCHCOTE READER, FOUNDRY LANE SECURITY GATES MOVED. 28.09.05. RT
E: DRAWING UPDATED WITH NEW SURVEY INFORMATION. CARPARK LAYOUT REVISED. 15.02.06. RT
F: DRAWING UPDATED TO AGREE WITH LATEST SCHEME. NEW GATES AND FENCE ADDED TO SOUTH EAST ENTRANCE. 29.03.06. RT
G: CHURCHCOTE WALL EXTENDED. ADDITIONAL NOTES ADDED. 27/04/06. RT
H:
I:
J:
K:
L:
M:

PROPOSED GROUND FLOOR PLAN
PETER HADDON AND PARTNERS architects
The Old Rectory, Rectory Lane, Milton Malsor
Northampton NN7 3AQ
Tel: 01604 858916 Fax: 01604 859123
e-mail: mail@peter-haddon.com

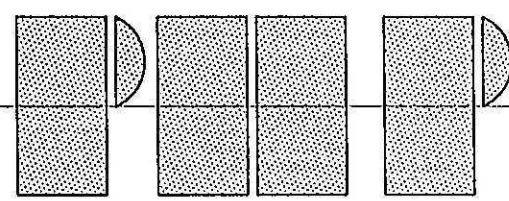

3333/18 G