


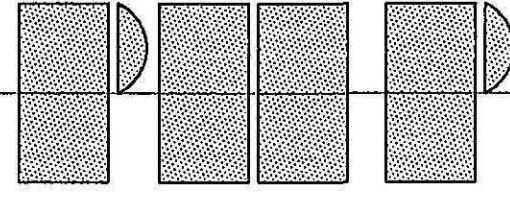

SHDC
Planning & Development
11 FEB 2008
Ref: 0176/08

DETERMINED
PLAN



COPYRIGHT RESERVED
Do not scale. Dimensions to be checked on site.
Discrepancies to be reported before proceeding.

NOTES:
Planning Application Issue: Checked by:
Building Regulations Application Issue: Checked by:
Tender Issue: Checked by:
Final Issue: Checked by:

REVISIONS:
A: DRAWING UPDATES TO REFLECT 13/11/04 MEETING NOTES. 23.11.04. RT
B: ADDITIONAL NOTES ADDED. GATES REPOSITIONED. 2.12.04. RT
C: DRAWING UPDATED TO REFLECT CHANGES. NEW GATES AND PLANTING ADDED. 23.02.05. RT
D: DRAWING UPDATED TO REFLECT CURRENT DESIGN. RAMP TO CHURCHCOTE REMOVED. FOUNDRY LANE SECURITY GATES MOVED. 28.09.05. RT
E: DRAWING ISSUED WITH NEW SURVEY INFORMATION. CARPARK LAYOUT REVISED. 15.02.06. RT
F: DRAWING UPDATED TO AGREE WITH LATEST SCHEME. NEW GATES AND FENCE ADDED TO SOUTH EAST ENTRANCE. 28.03.06. RT
G: CHURCHCOTE WALL EXTENDED. ADDITIONAL NOTES ADDED. 27/06/06. AP

SITE RE-DEVELOPMENT
GEO ADAMS AND SONS LTD
THE CRESCENT, SPALDING
PROPOSED GROUND FLOOR PLAN
PETER HADDON AND PARTNERS
architects
The Old Rectory, Rectory Lane, Milton Malors
Northampton NN7 3AQ
Tel: 01604 859916 Fax: 01604 859123
e-mail: mail@peter-haddon.com

