




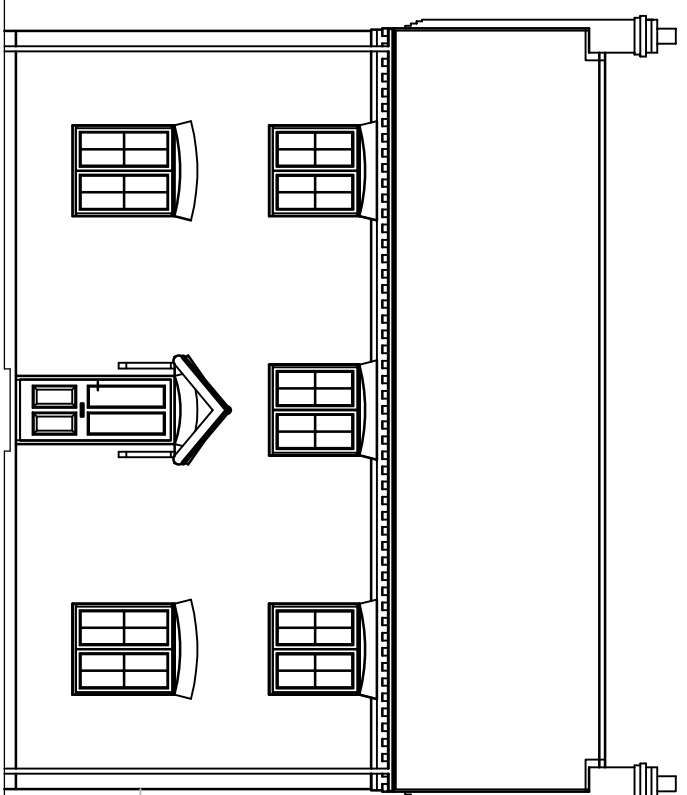


FRONT ELEVATION.

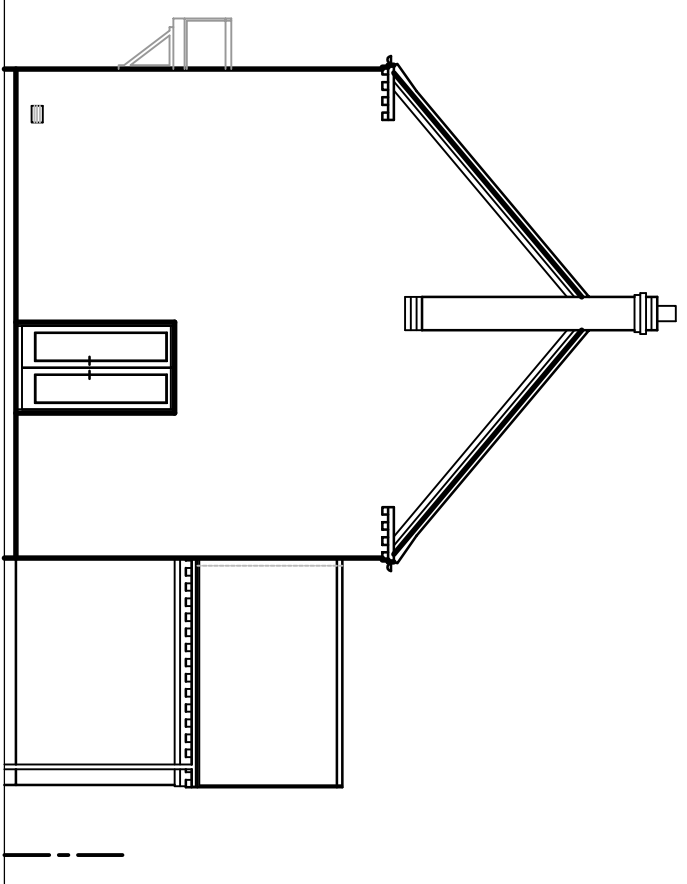

END ELEVATION

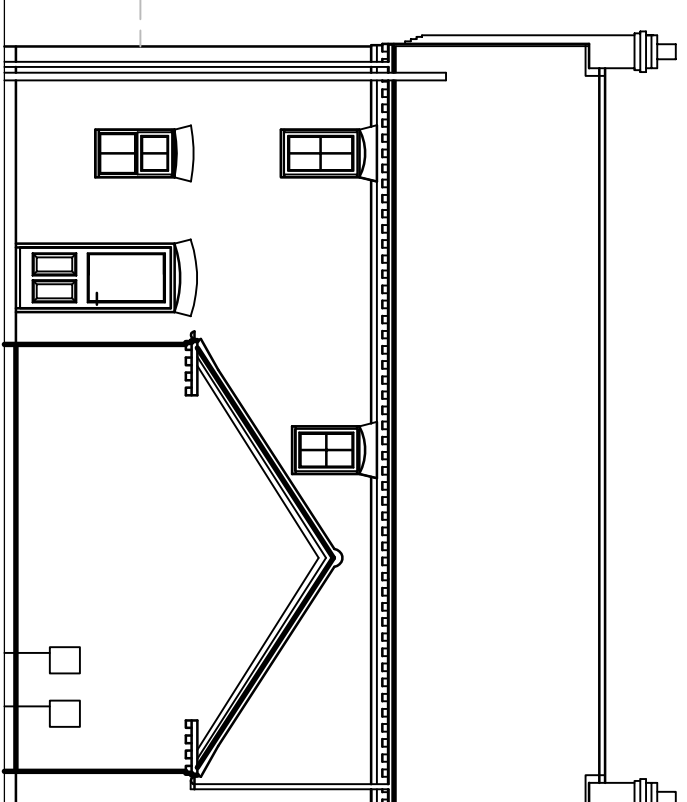

REAR ELEVATION

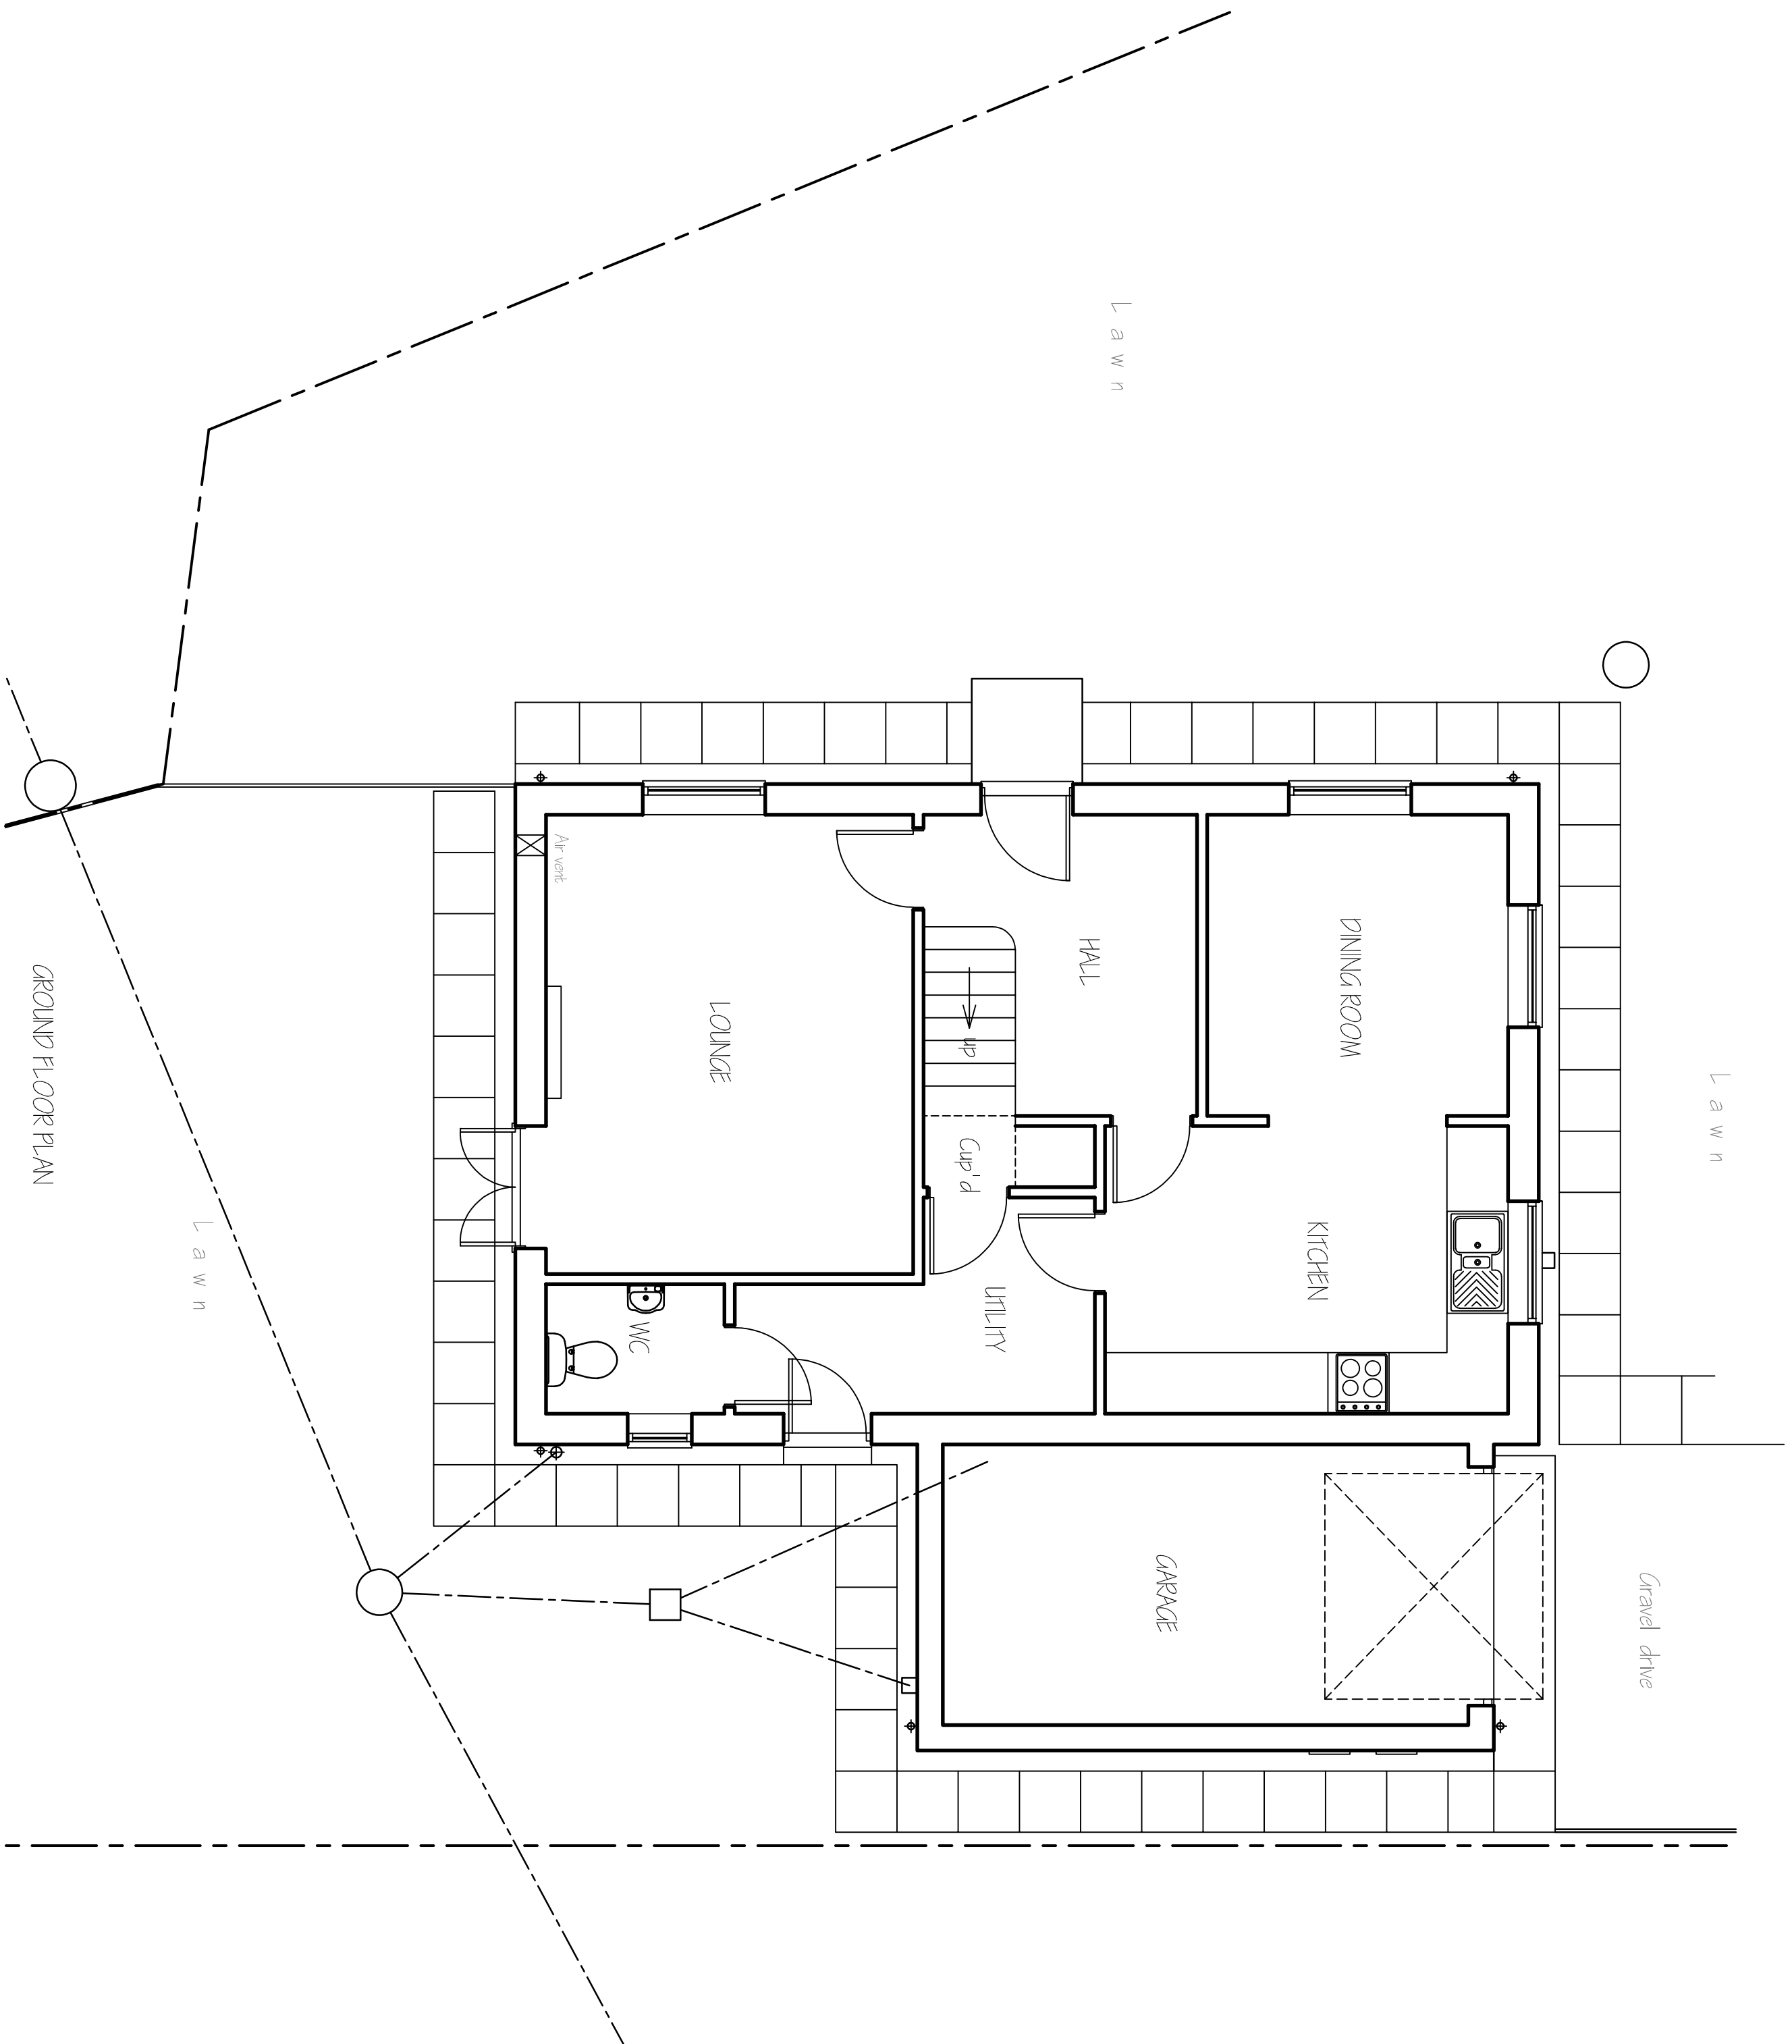LOCATION PLAN
1/2500

GROUND FLOOR PLAN

SITE PLAN
1/500

n	20ANCE-S&RT-RTD	09-20
rft:	revision	date

G. R. MERCHANT LTD.
1, ENG AMICE FMO
ARCHITECTURAL, STRUCTURAL
AND LAND DRAINAGE
CONSULTANTS

12A Park Road, Holbeach,
Spalding, Lincs. PE12 7EE
Tel: 01406 490800
Fax: 01406 425744
E-Mail: gr-merchant@btconnect.com

Fax: 01406 420744
E-Mail: gr.merchant@btconnect.com

REAR EXTENSION & ALTERATIONS,
7 LARKSPUR WAY,
SPALDING,
LINC'S. PE11 3LP.

P. WADSWORTH.

FLOOR PLANS & ELEVATIONS - EXISTING,
LOCATION & SITE LAYOUT PLANS.

2500-13, OIA.

MARCH 2013, SLD.

Scales

1/50, 1/100, (unless otherwise stated)

[illegible]