




ISSUE	DESCRIPTION	APPR'd	DATE
PODDINGTONS Architectural Design Consultants Est. 1969 Unit 7, The Flaxmill, Flaxmill Lane, Pinchbeck, Spalding, Lincs. NG34 8DU Tel. (01775) 720888 Fax. (01775) 720877			
Client: MR & MRS D. J. TRAWFORD			
Project: PROPOSED VEHICULAR PARKING AREA EXTENSION FOR DENTAL SURGERY			
Drawing: PLAN PROPOSED			
Drawn	Scale	Date	Checked
	1:200 1:2500		Approved

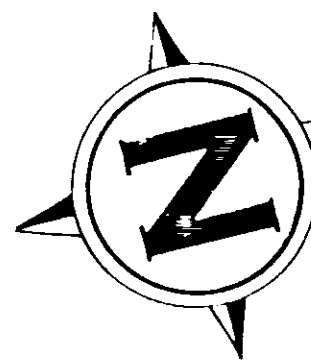

SHDC
PLANNING & DEVELOPMENT
12 FEB 2004
Ref. 0190/04

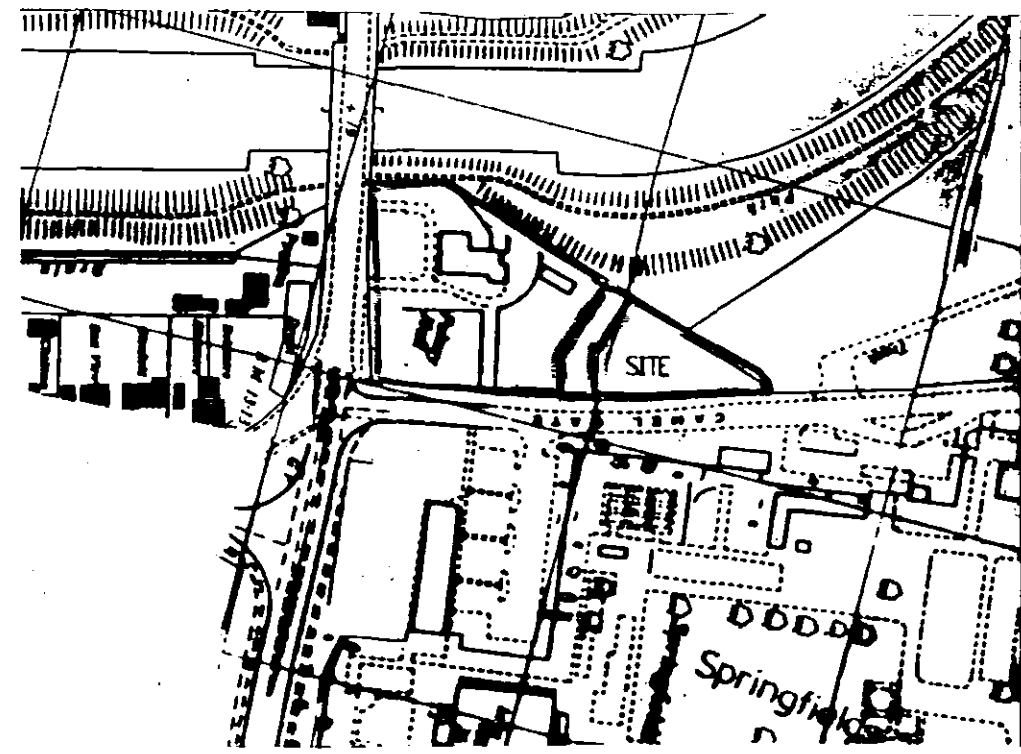

LOCATION PLAN
1:2500

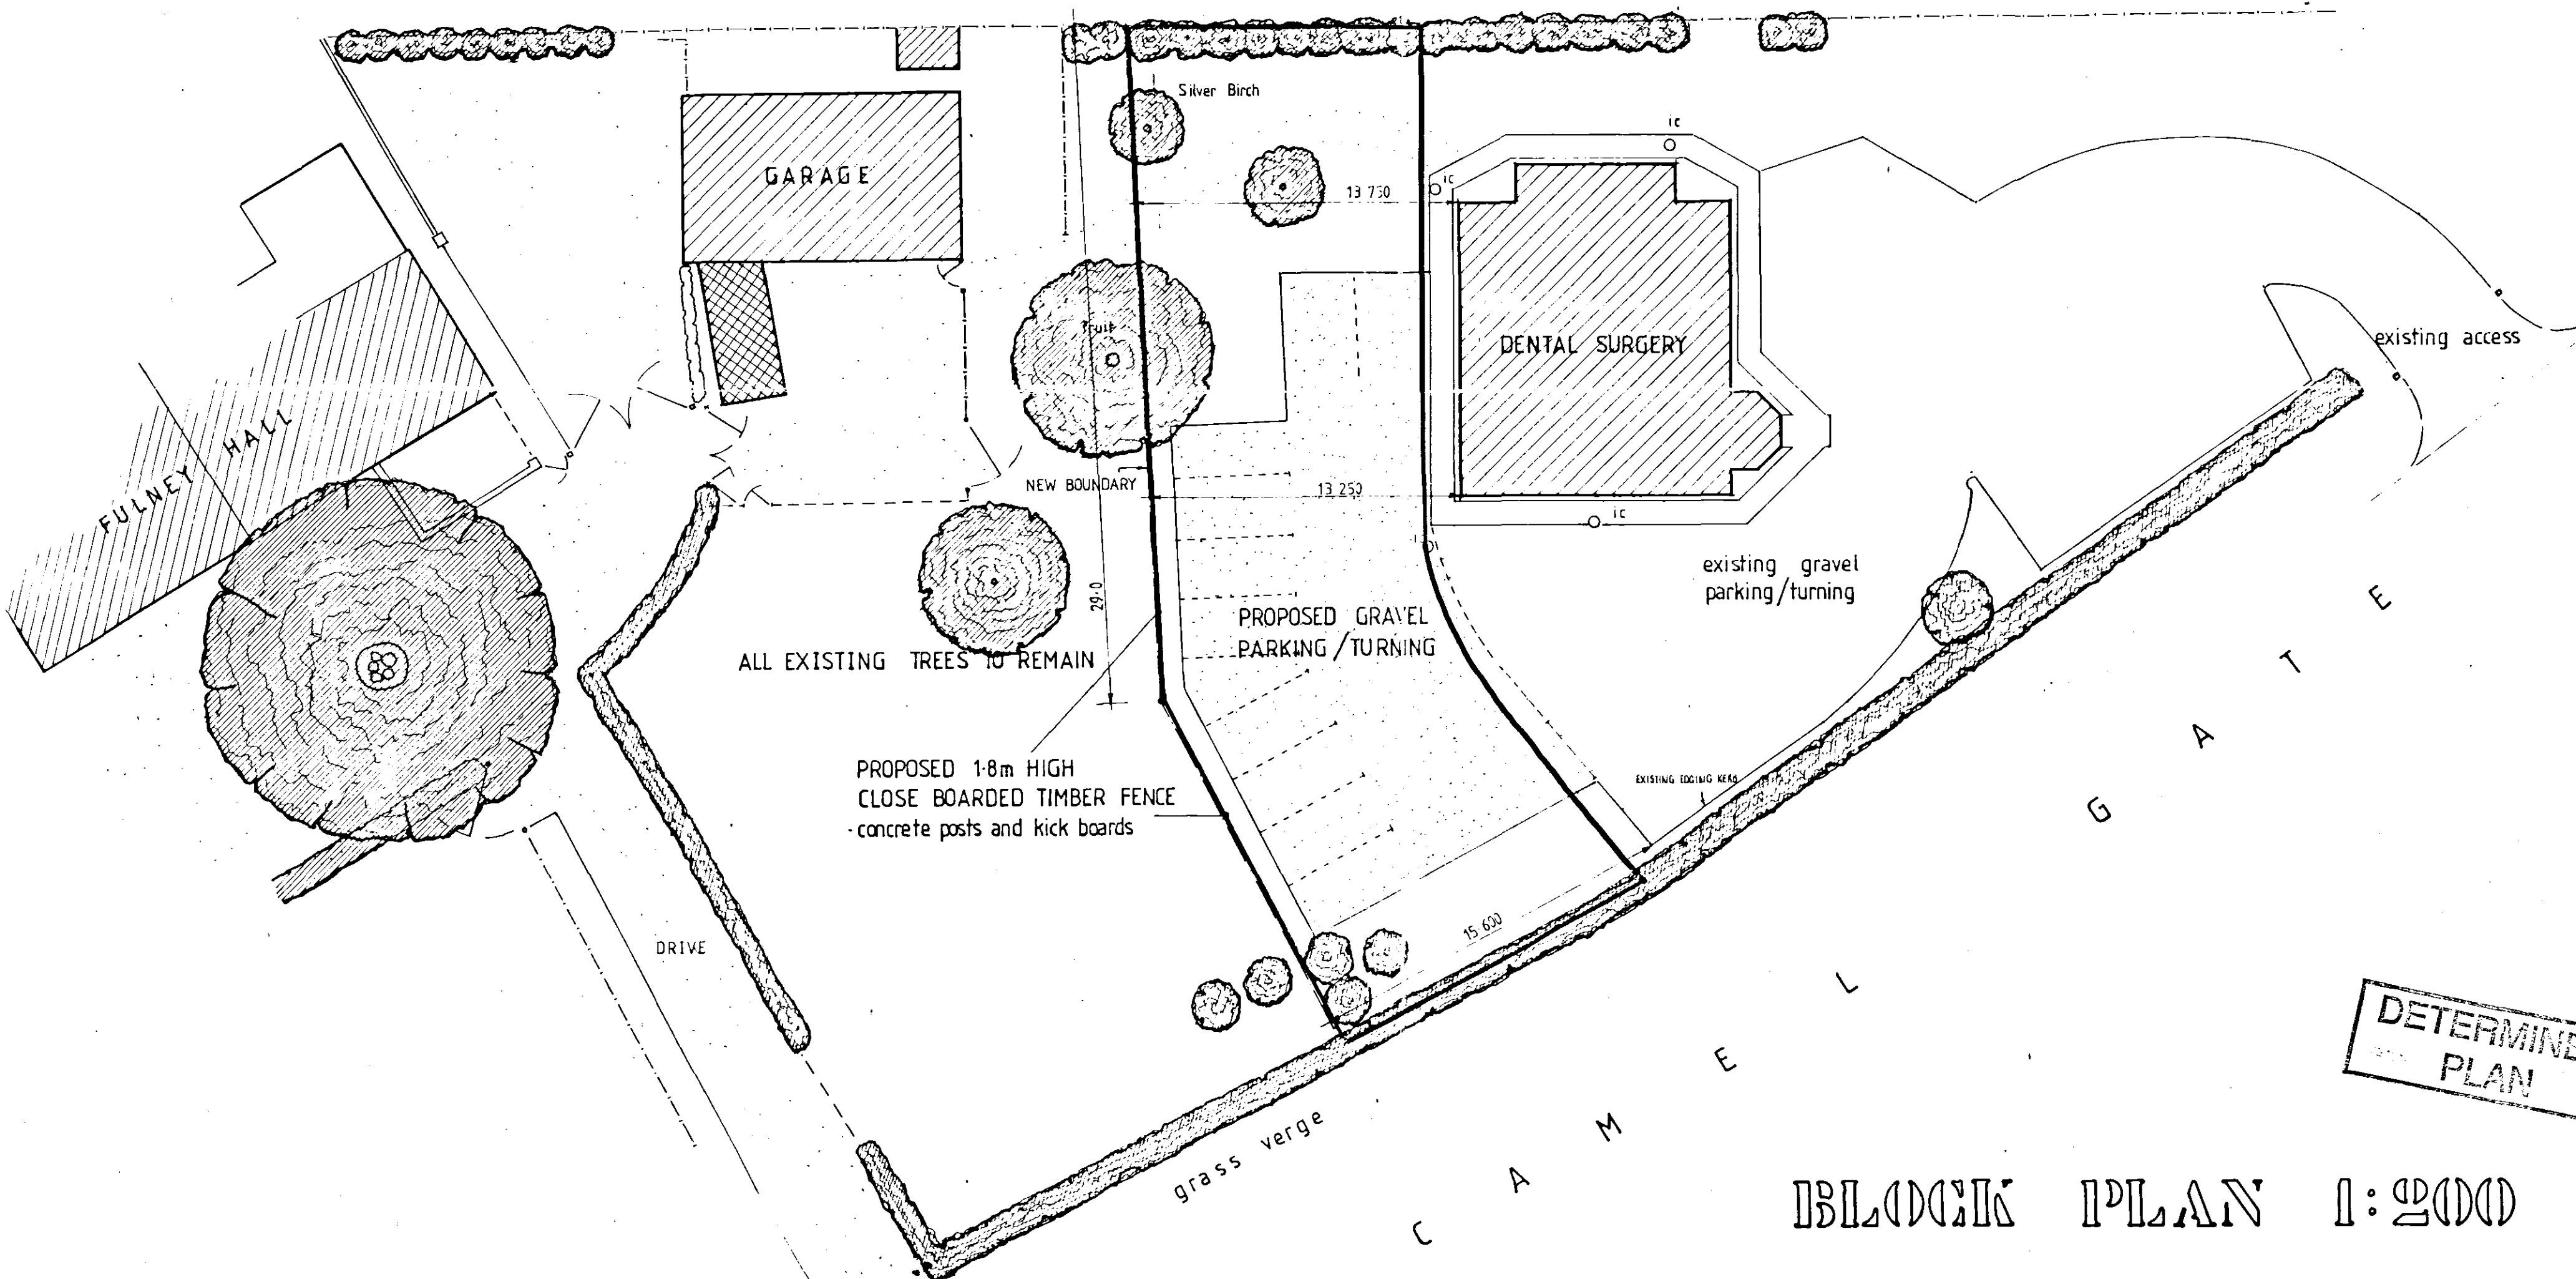

DETERMINED
PLAN

BLOCK PLAN 1:2000