

Proposed Site Layout

Scale: 1:200

schedule of accommodation

housetype	code	area	plots	quantity
1 Bedroom House	A	615 sqft	6 - 9, 15 - 16	06 no. units
2 Bedroom House	B	771 sqft	5, 14	02 no. units
3 Bedroom House	C	1329 sqft	1 - 4, 10 - 13, 17 - 20	12 no. units


Total Number of Units 20 no. units

approximate site area : 1.14 Acres / 0.48Ha

Disclaimer: This document and its design content is copyright protected ©. It shall be read in conjunction with all other associated project information including models, specifications, schedules and related consultants documents. Do not scale from documents. All scales noted correct at original paper size. All dimensions to be checked on site. Immediately report any discrepancies, errors or omissions on this document to the originator. If in doubt ask.

Source File:
18011 Site Model.pln

Rev	Date	Drawn	Note
P02	05/02/2019	JKG	Survey incorporated into layout, dwellings repositioned accordingly.

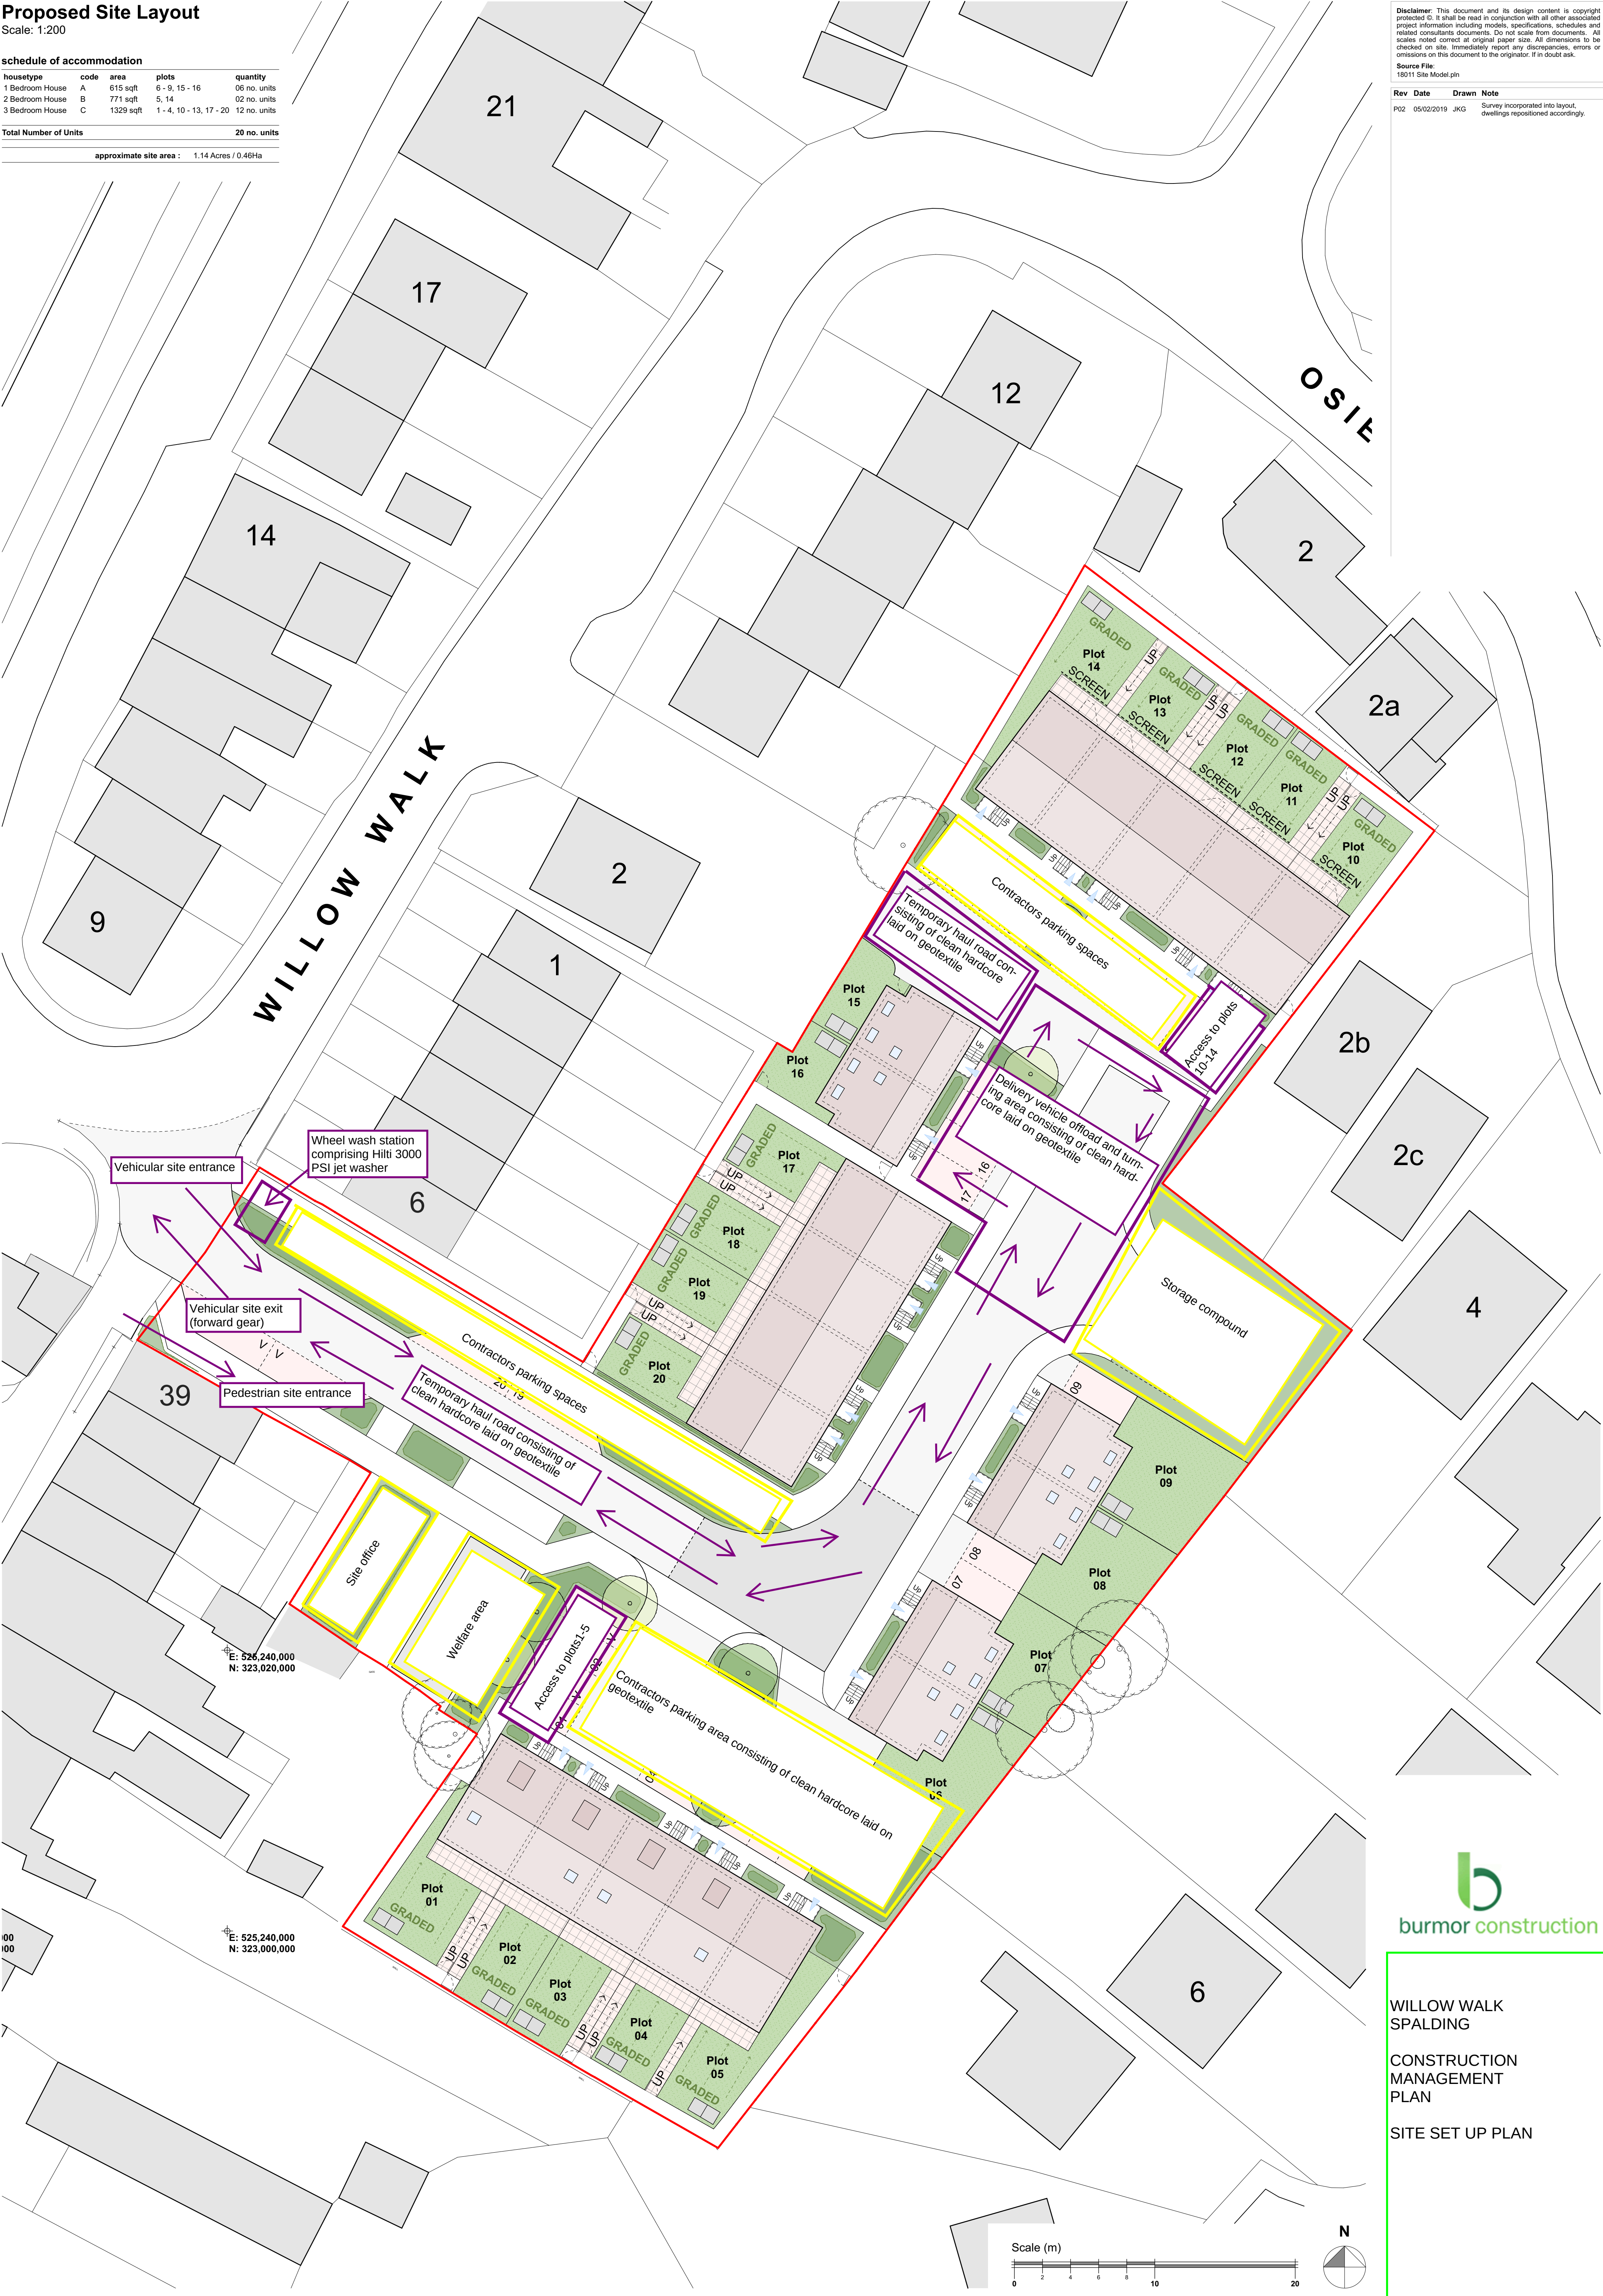

WILLOW WALK
SPALDING

CONSTRUCTION
MANAGEMENT
PLAN

SITE SET UP PLAN