


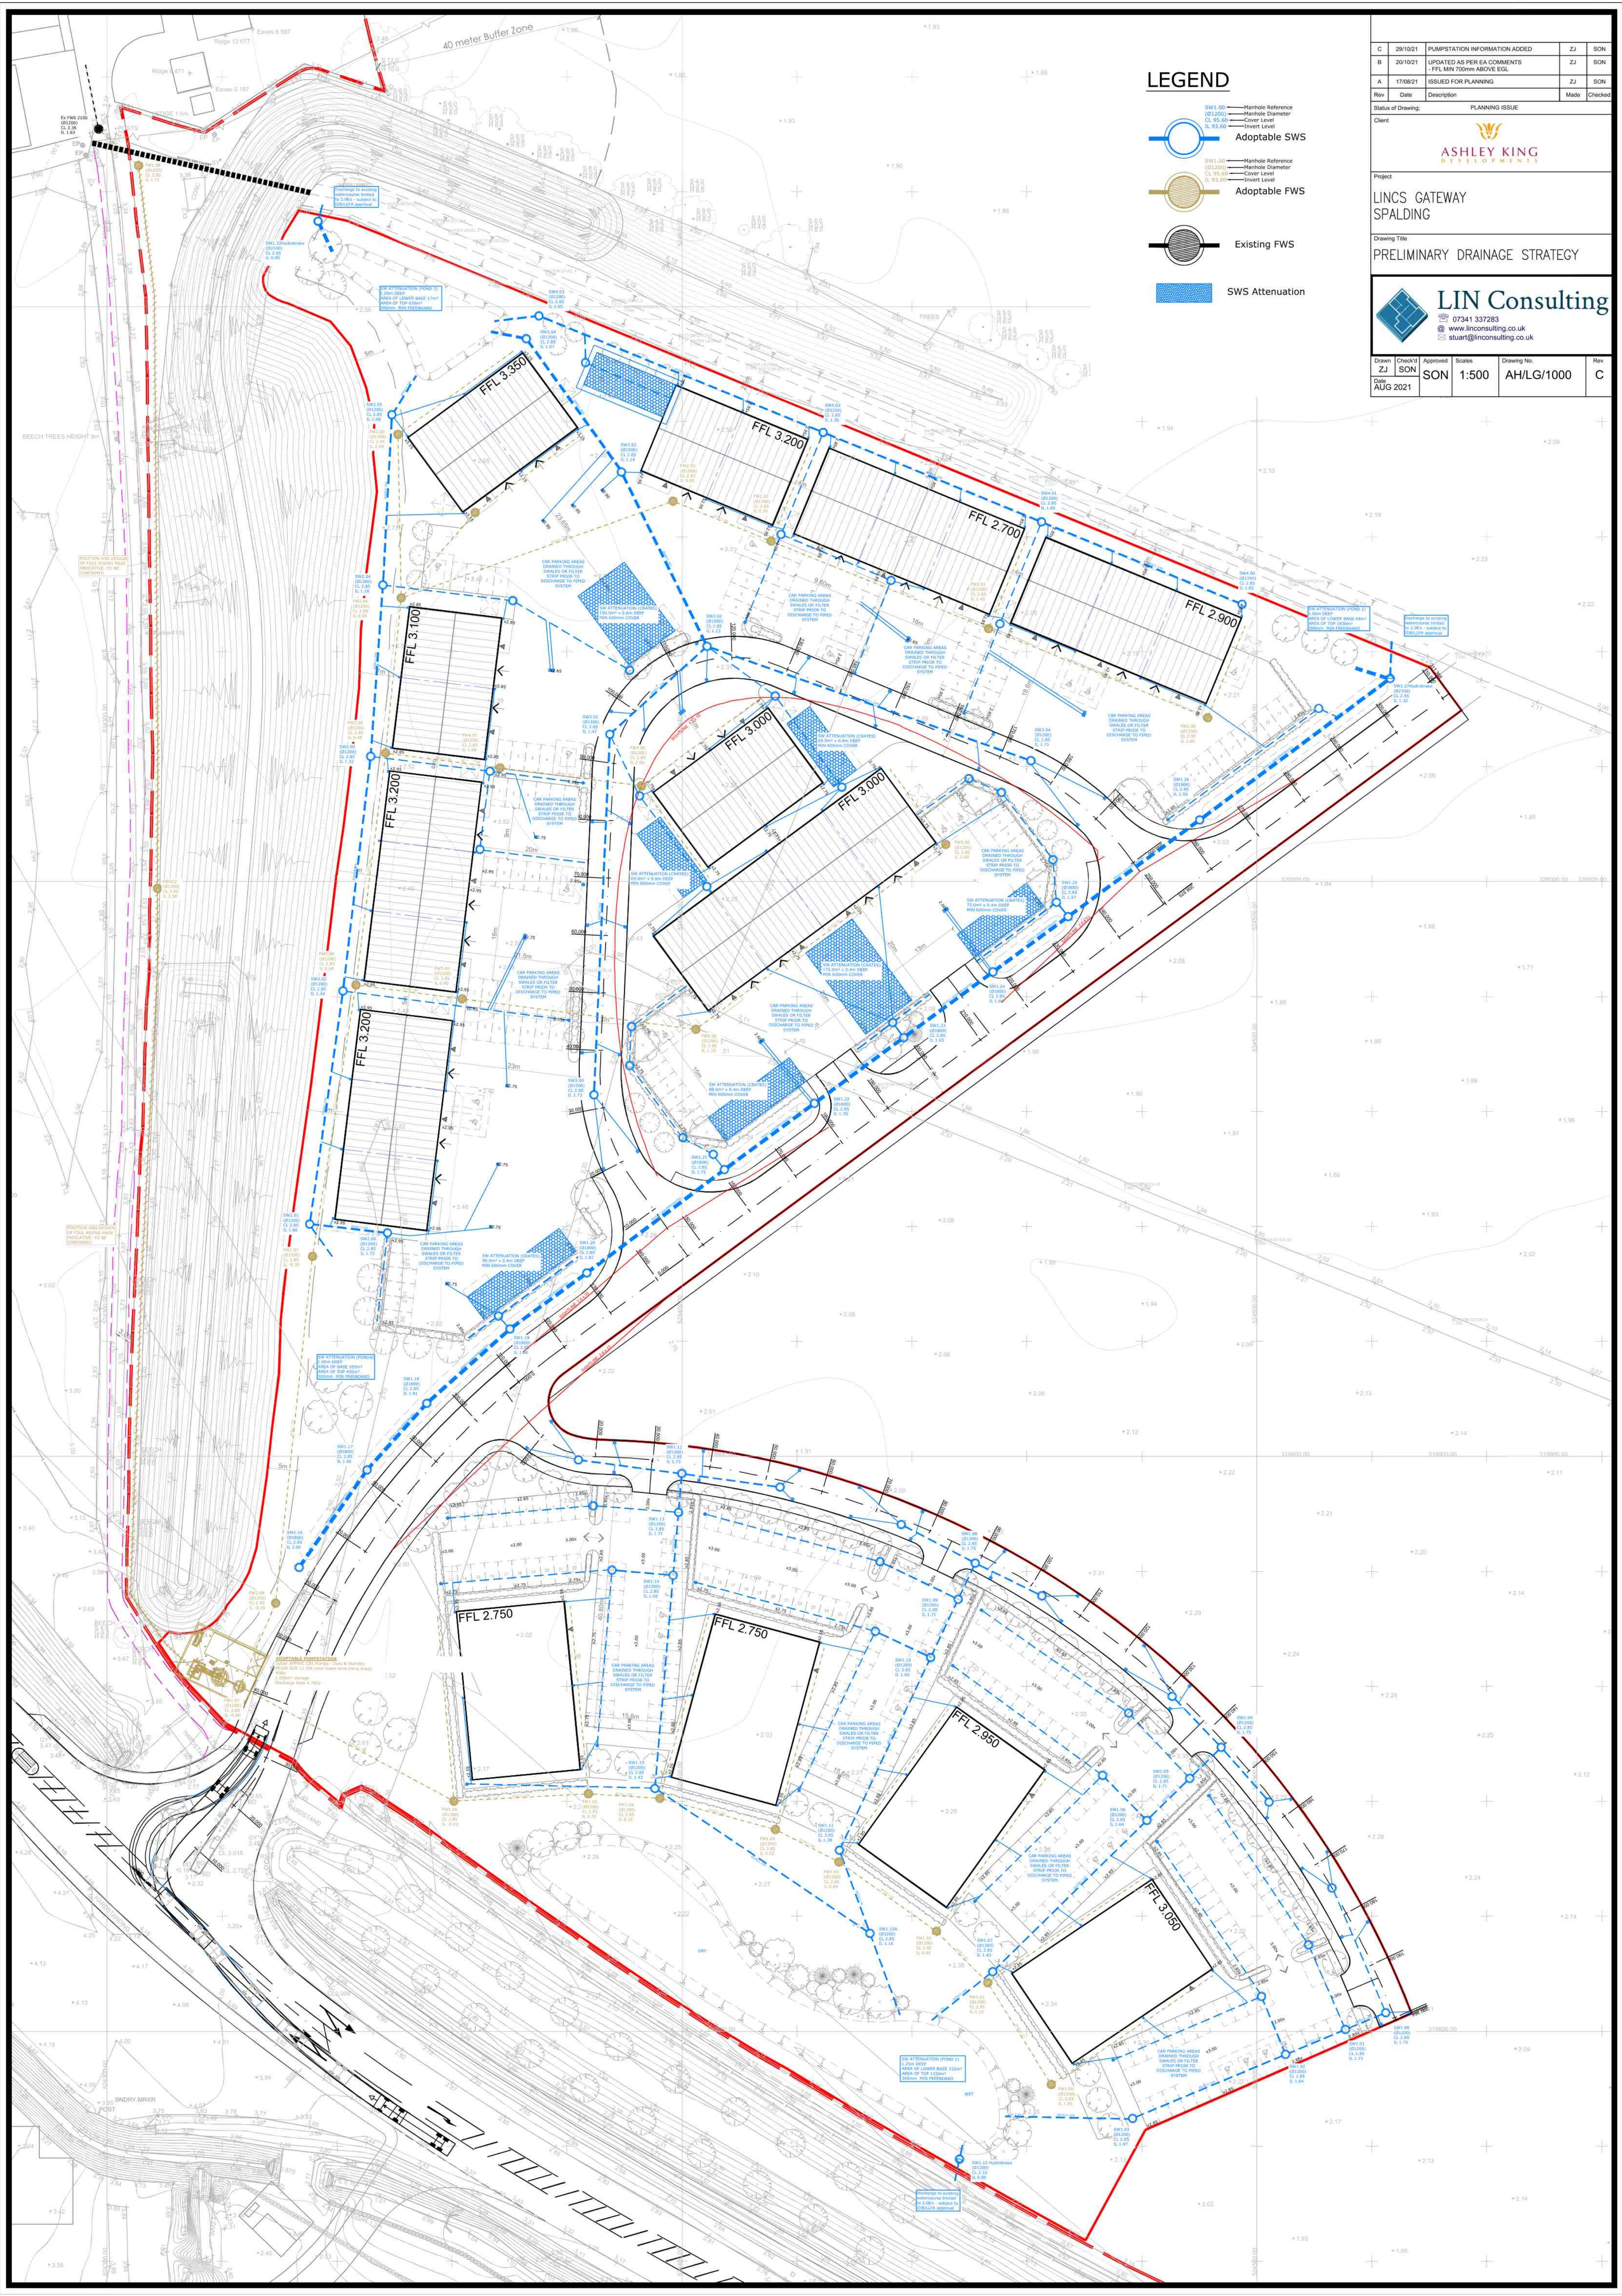

LEGEND

- SW1.00 Manhole Reference (0.1.00) Manhole Diameter (0.1.00) Cover Level (0.1.00) Invert Level (0.1.00)
- Adoptable SWS
- SW1.00 Manhole Reference (0.1.00) Manhole Diameter (0.1.00) Cover Level (0.1.00) Invert Level (0.1.00)
- Adoptable FWS
- Existing FWS
- SWS Attenuation

C	28/10/21	PUMPSTATION INFORMATION ADDED	ZJ	SON
B	20/10/21	UPDATED AS PER EA COMMENTS - FFL MIN 700mm ABOVE EGL	ZJ	SON
A	17/08/21	ISSUED FOR PLANNING	ZJ	SON
Rev	Date	Description	Made	Checked
Status of Drawing:		PLANNING ISSUE		
Client				
				
Project				
LINCS GATEWAY SPALDING				
Drawing Title				
PRELIMINARY DRAINAGE STRATEGY				
				
LIN Consulting				
07341 337283				
www.linconsulting.co.uk				
stuart@linconsulting.co.uk				
Drawn	Check'd	Approved	Scales	Drawing No.
ZJ	SON	SON	1:500	AH/LG/1000
Date				Rev.
AUG 2021				C