

SITE SAFETY

High visibility jackets must be worn

Protective footwear must be worn

This is a hard hat area

Danger
Stop. Look. Listen.
Beware of trucks

DANGER
Construction work in progress

PARENTS BEWARE - Building sites can be dangerous.
DO NOT ALLOW YOUR CHILDREN TO PLAY IN ANY AREA OF THIS SITE

All visitors must report to site office

Fire extinguishers located in

Safety helmet must be worn

Safety boots must be worn

Eye protection must be worn

Ear protection must be worn


Gloves must be worn

No hat, No boots, NO JOB!

No access for unauthorized persons

First Aid for this site is available

No children

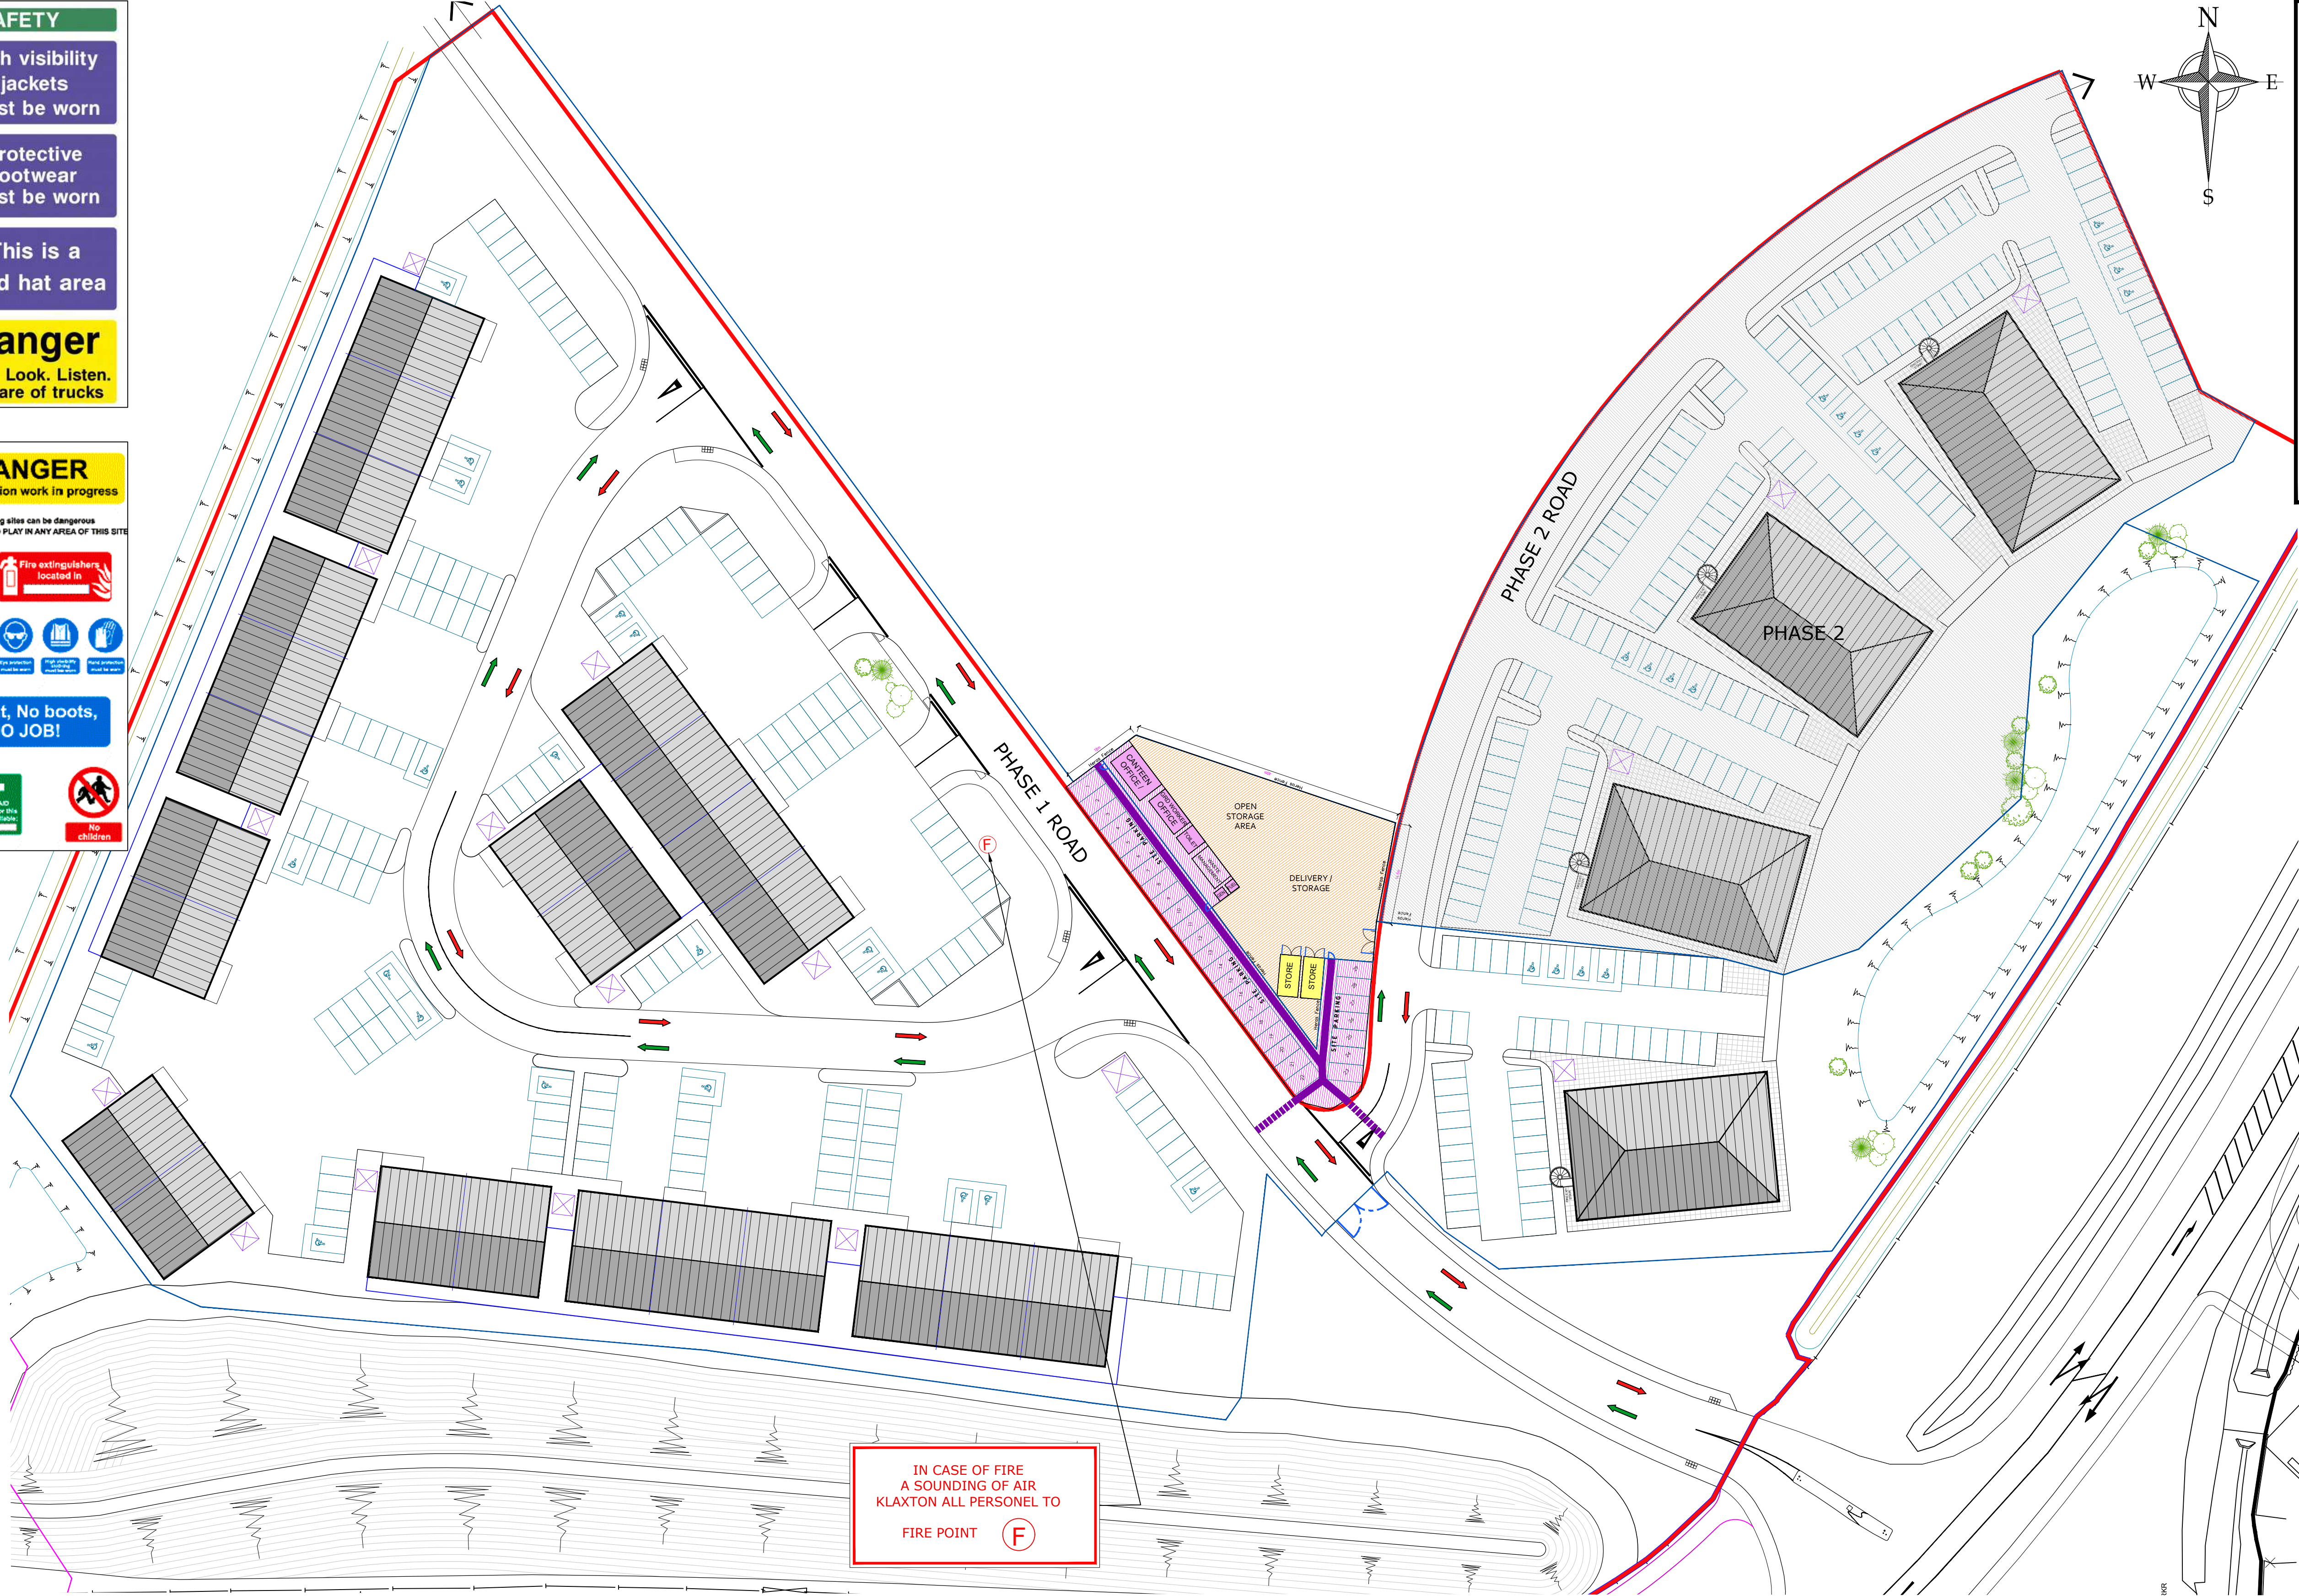

KEY

SITE WELFARE
SITE OFFICE & CANTEEN

SILOS
STORAGE CONTAINERS

COMPOUND/STORAGE

SITE PARKING

TRAFFIC IN

TRAFFIC OUT

HERAS FENCING + GATES

PEDESTRIAN WALKWAYS

IN CASE OF FIRE
A SOUNDING OF AIR
KLAXTON ALL PERSONEL TO
FIRE POINT (F)

SITE WORKING HOURS

To be 7.30am - 5.00pm Monday to Friday. In the event that Saturday working becomes necessary this is to be restricted to the hours of 8.00am - 1.00pm.

Materials suppliers are to be instructed not to arrive to site prior 7.30am to avoid disturbance to neighbors or potential highway obstruction.

Control of dust

Where dust issues are likely to occur, for example when cutting and excavating, dust suppression and use of RPE (respiratory protection equipment), and where appropriate wetting practices should be implemented.

The condition of site haul routes should be monitored. Mud is not to be taken onto public roads. Road sweeping and road wetting to be implemented as required.

Noise Management

The site manager should monitor noise pollution across their site at all times.

Where practically possible, 'quiet' equipment should be used. Machinery and equipment should only be used for the required time.

Vehicles should not be revved and engines should not be left running when not required to be in operation.

Vibration Management

Where operations will be undertaken close to existing properties with expected vibration (such as driven piling), then vibration monitoring should be undertaken.

Smoke Management

No fires or other similar activities that will generate smoke will be permitted on site.

Caution
Construction
traffic

Caution
Site entrance

CAUTION
SITE
SPEED LIMIT
10 MPH

Rev.	Date	Description

1 Goodison Road, Lincs Gateway Business Park,
Spalding, Lincs, PE12 6FY T: 01406 490590

PROJECT:
Proposed Development at
Lincs Gateway, North
Spalding

DRAWING:
CONSTRUCTION MANAGEMENT PLAN

SCALE: 1:500@A1 DRAWN: GB
DATE: FEBRUARY.2022 REVISION: /
DRAWING No: 096-CMP-01