


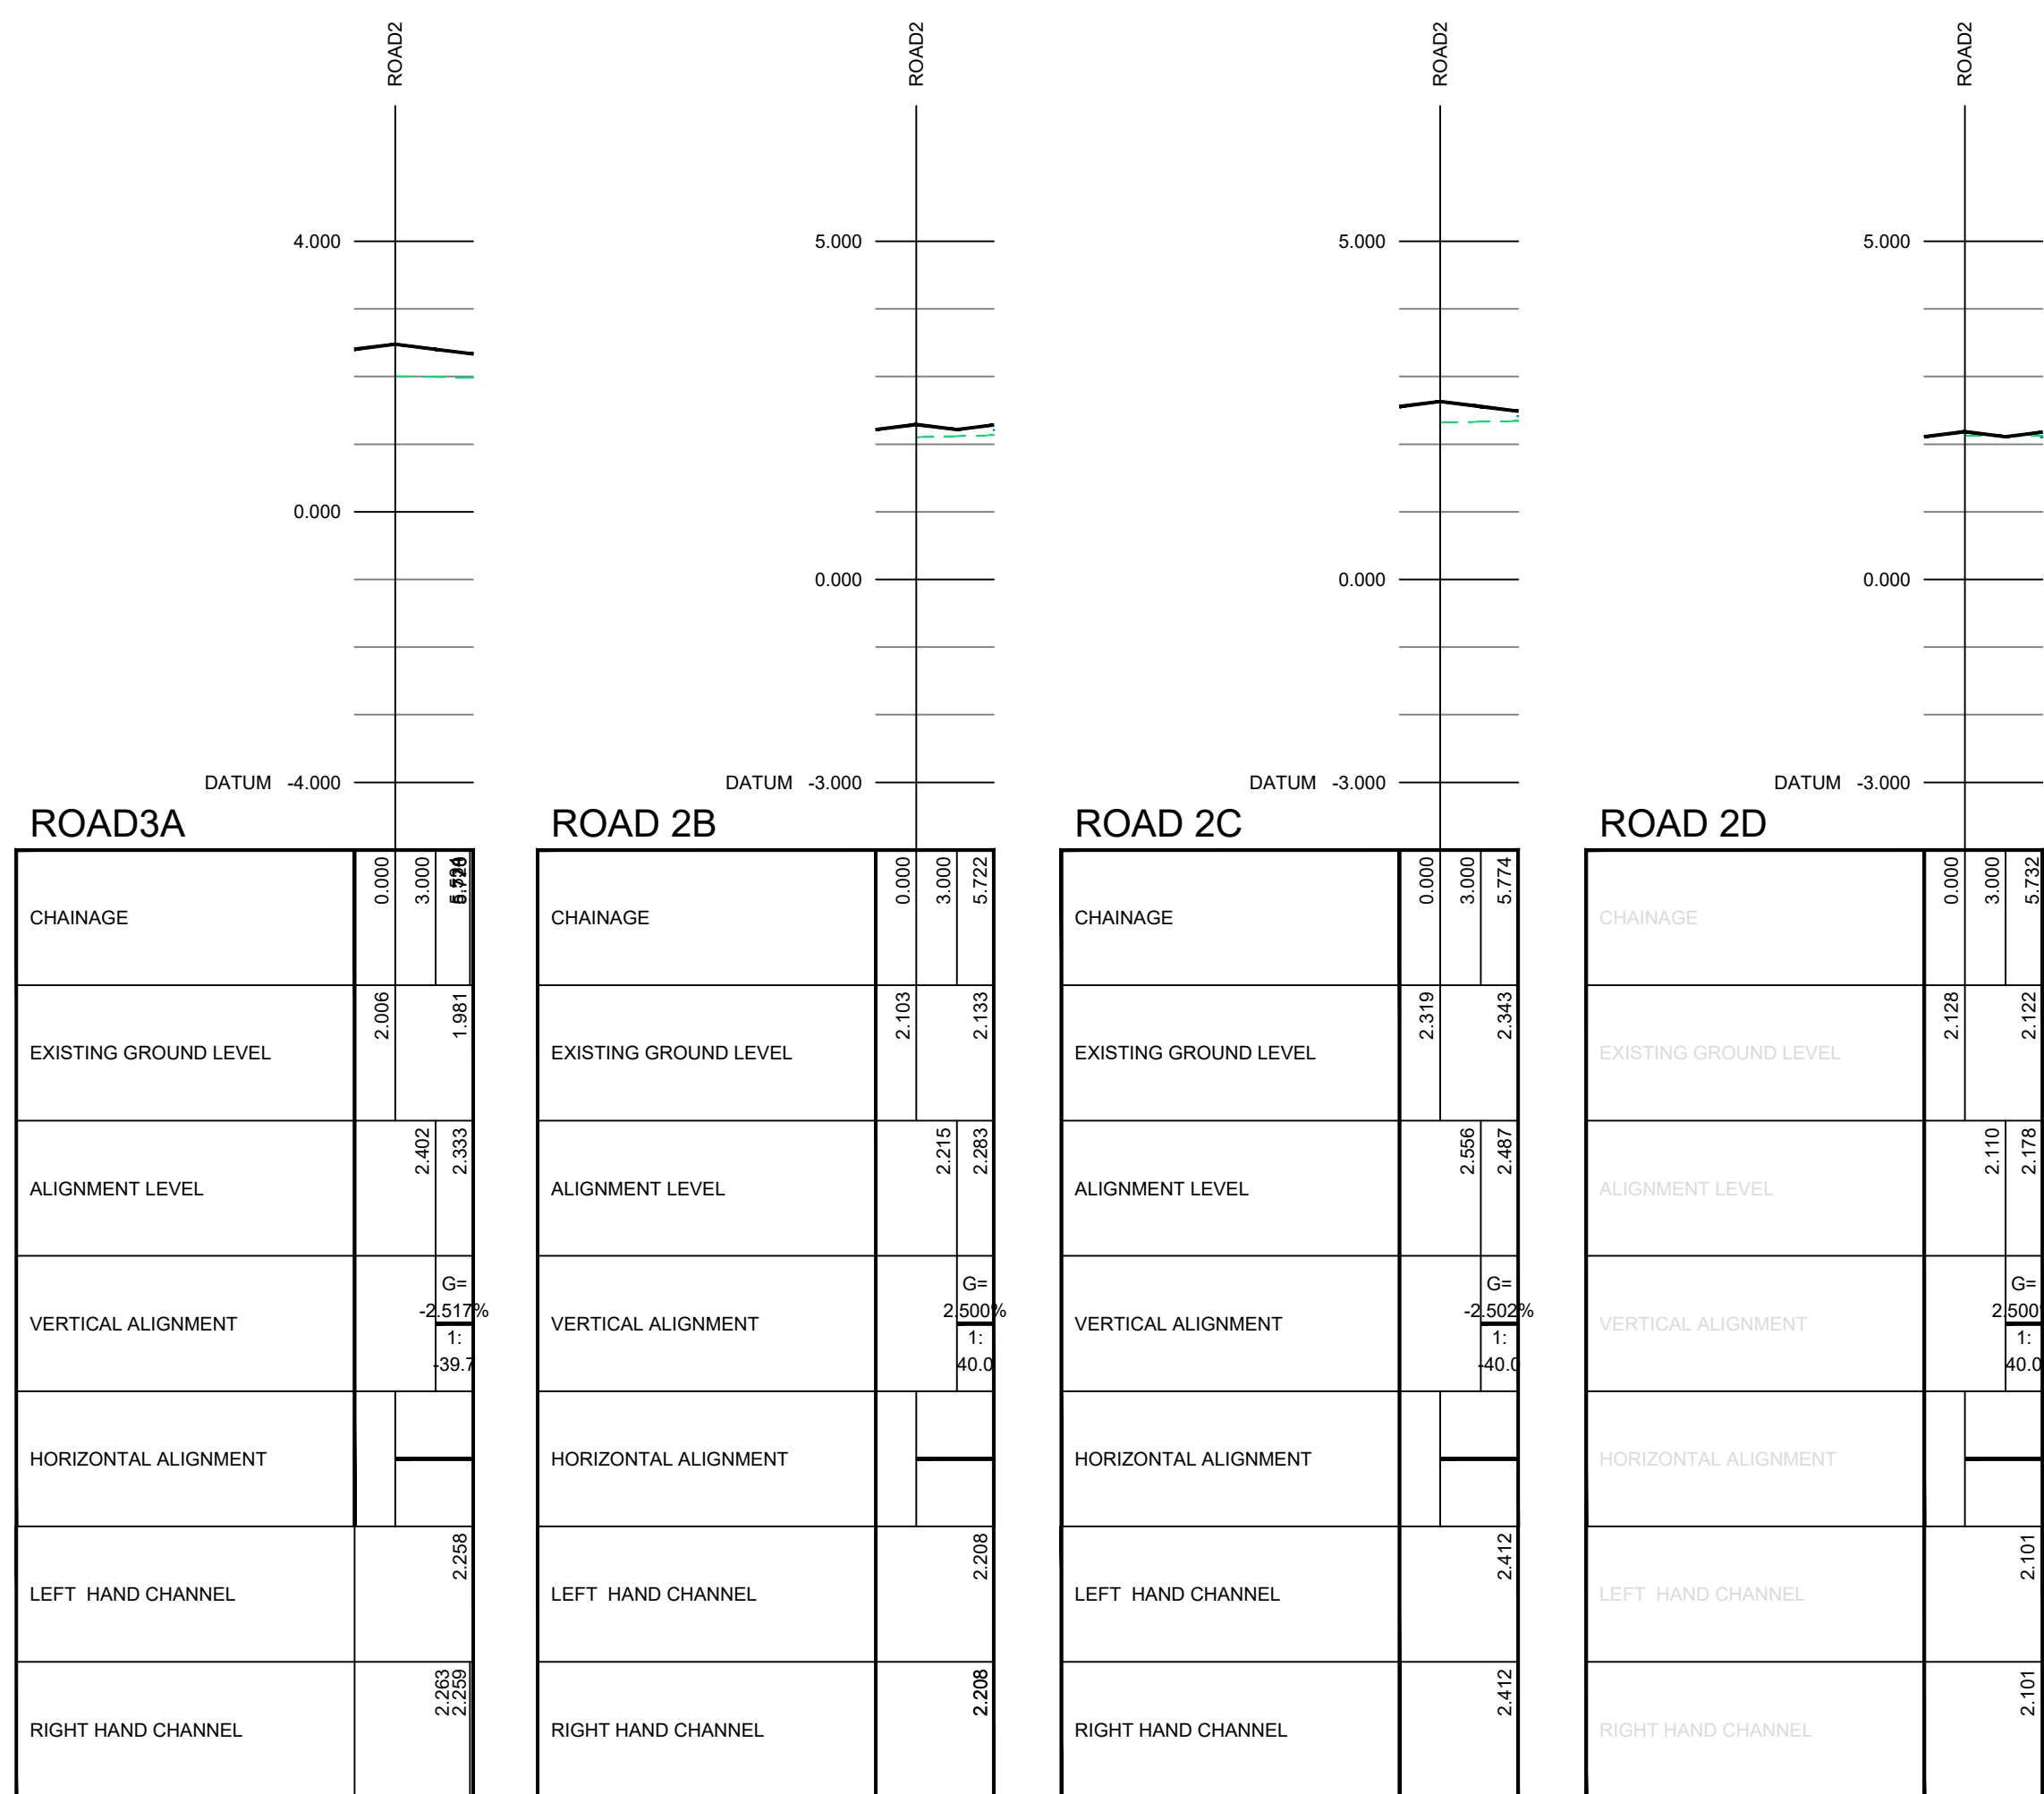

|                  |                |                 |                            |                           |          |
|------------------|----------------|-----------------|----------------------------|---------------------------|----------|
| Drawn<br>ZJ      | Check'd<br>SON | Approved<br>SON | Scales<br>1:500H<br>1:100V | Drawing No.<br>AKD/LG/108 | Rev<br>A |
| Date<br>FEB 2022 |                |                 |                            |                           |          |