


PROPOSED SITE PLAN

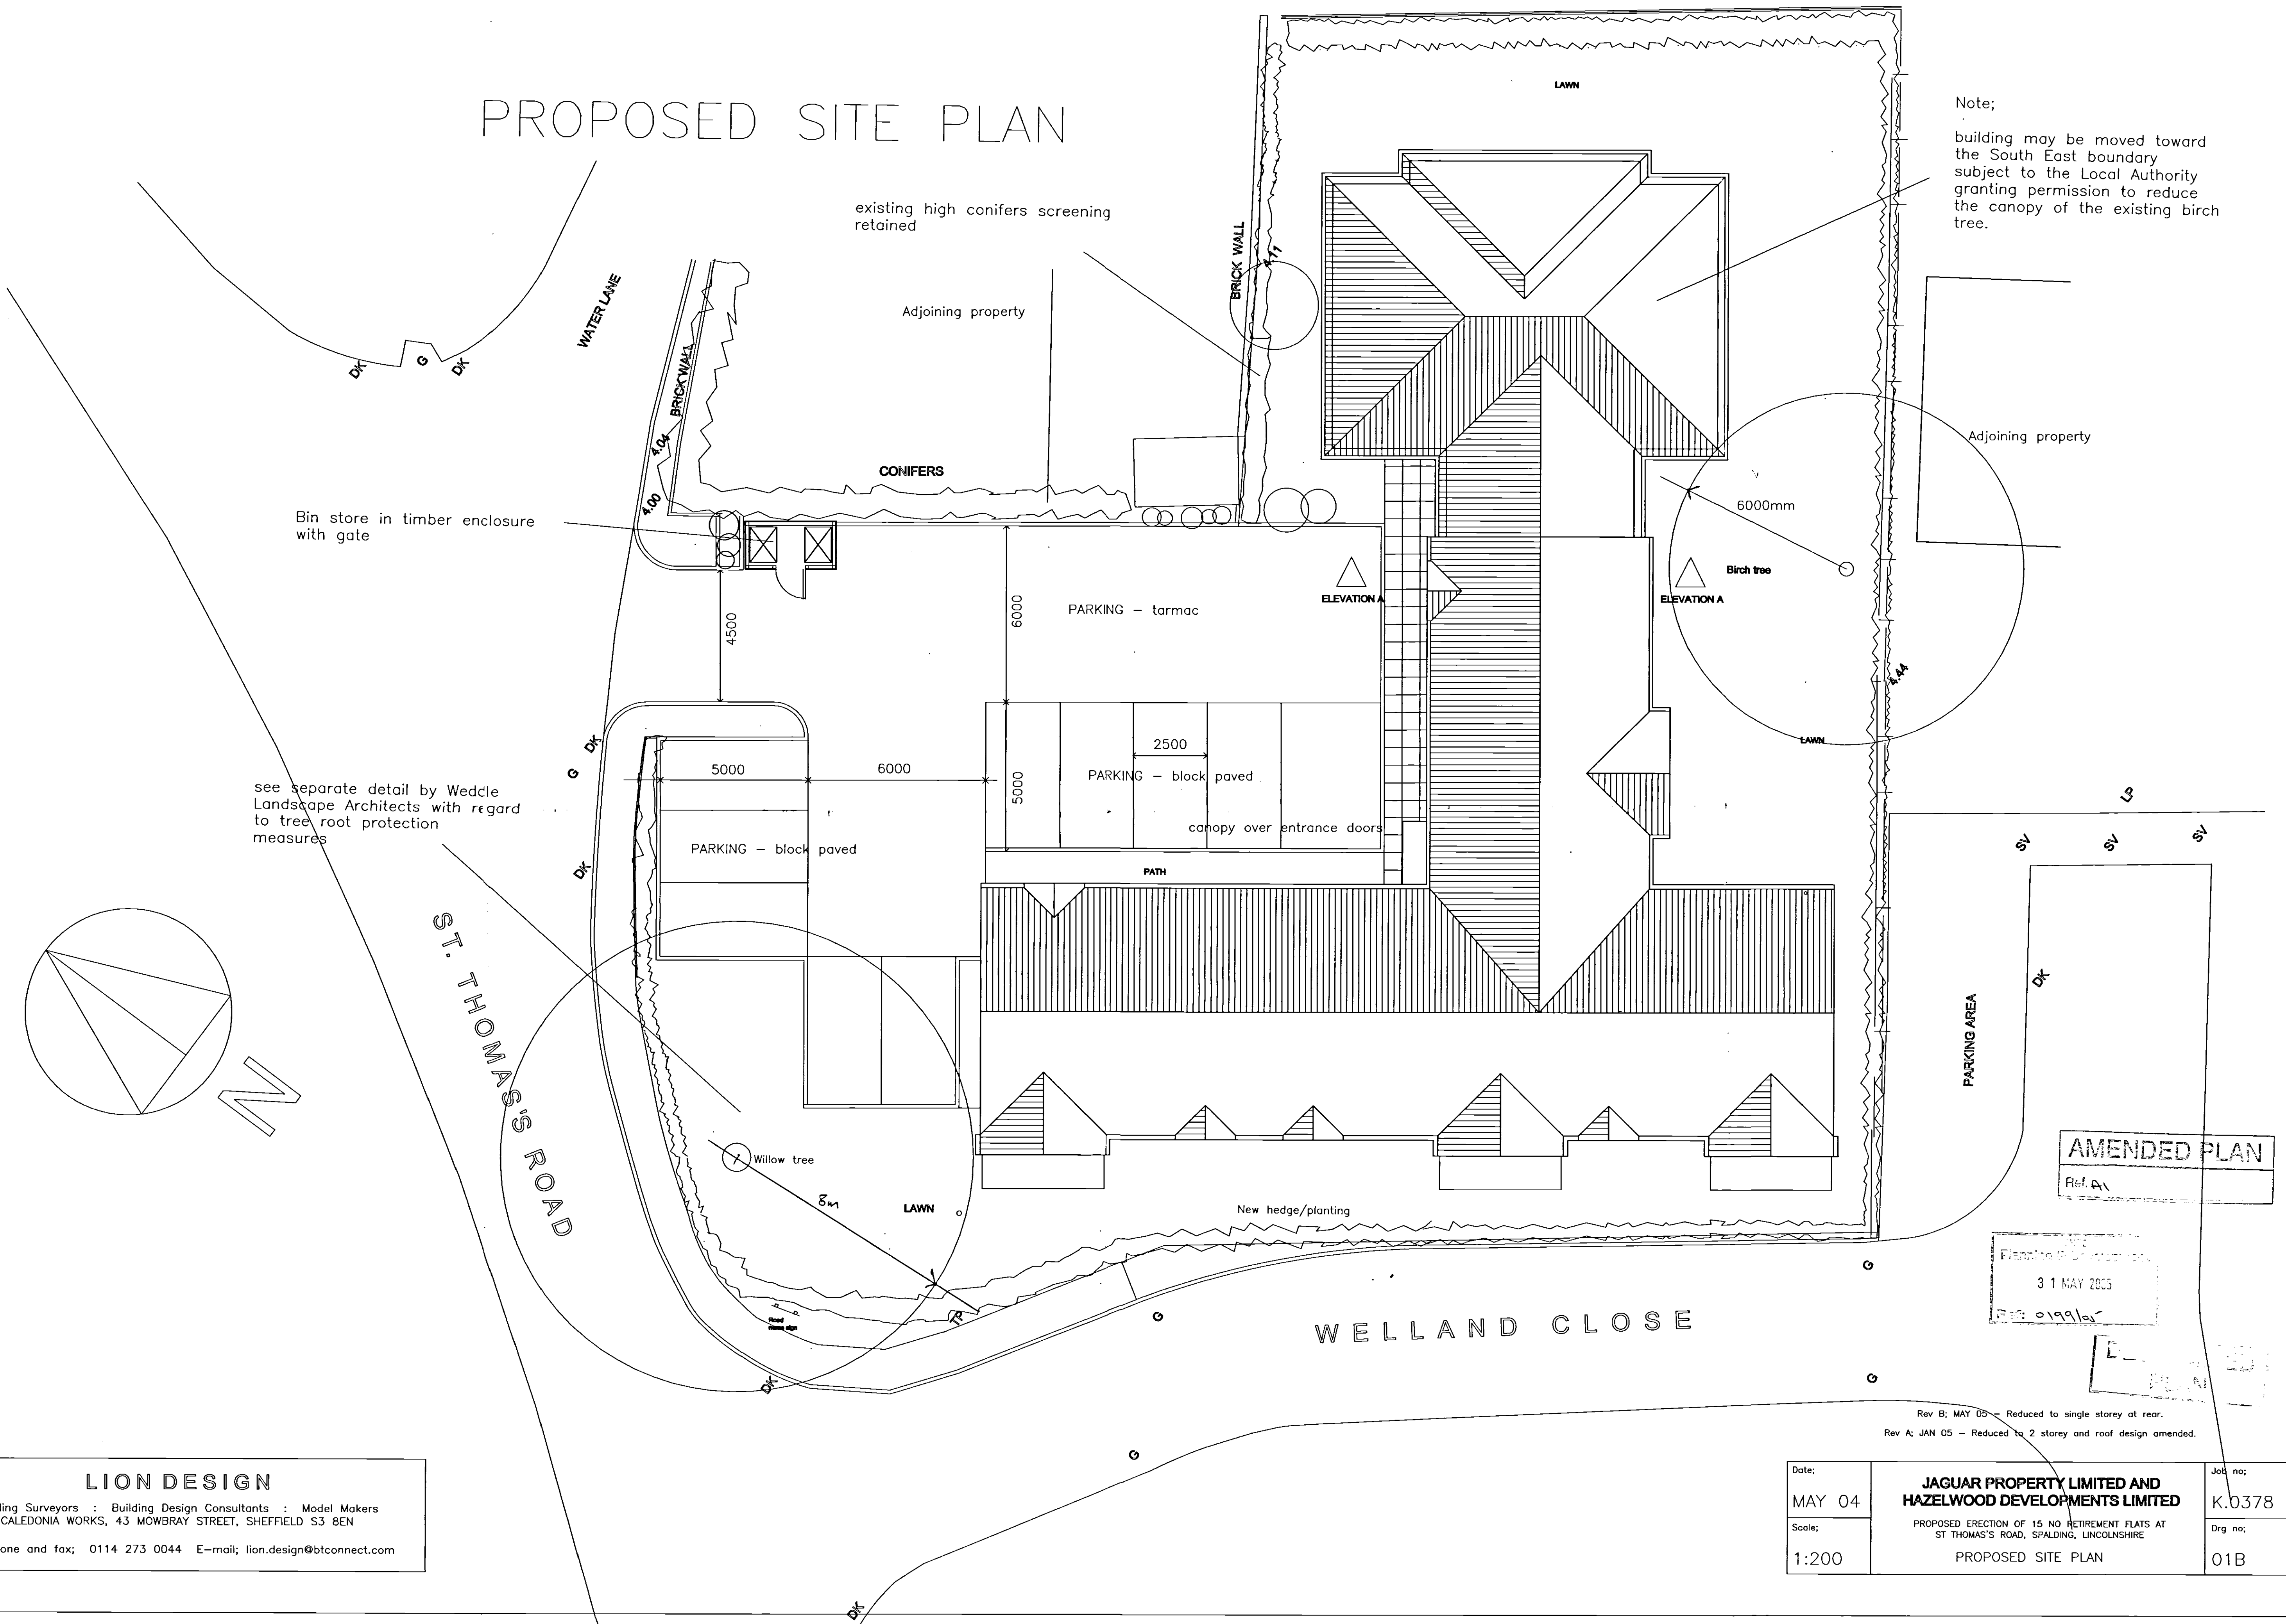

Note;
building may be moved toward the South East boundary subject to the Local Authority granting permission to reduce the canopy of the existing birch tree.

LION DESIGN

Building Surveyors : Building Design Consultants : Model Makers
CALEDONIA WORKS, 43 MOWBRAY STREET, SHEFFIELD S3 8EN
Telephone and fax; 0114 273 0044 E-mail; lion.design@btconnect.com

Date;	MAY 04	JAGUAR PROPERTY LIMITED AND HAZELWOOD DEVELOPMENTS LIMITED	Job no;
Scale;	1:200	PROPOSED ERECTION OF 15 NO RETIREMENT FLATS AT ST THOMAS'S ROAD, SPALDING, LINCOLNSHIRE	K.0378
		PROPOSED SITE PLAN	01B