


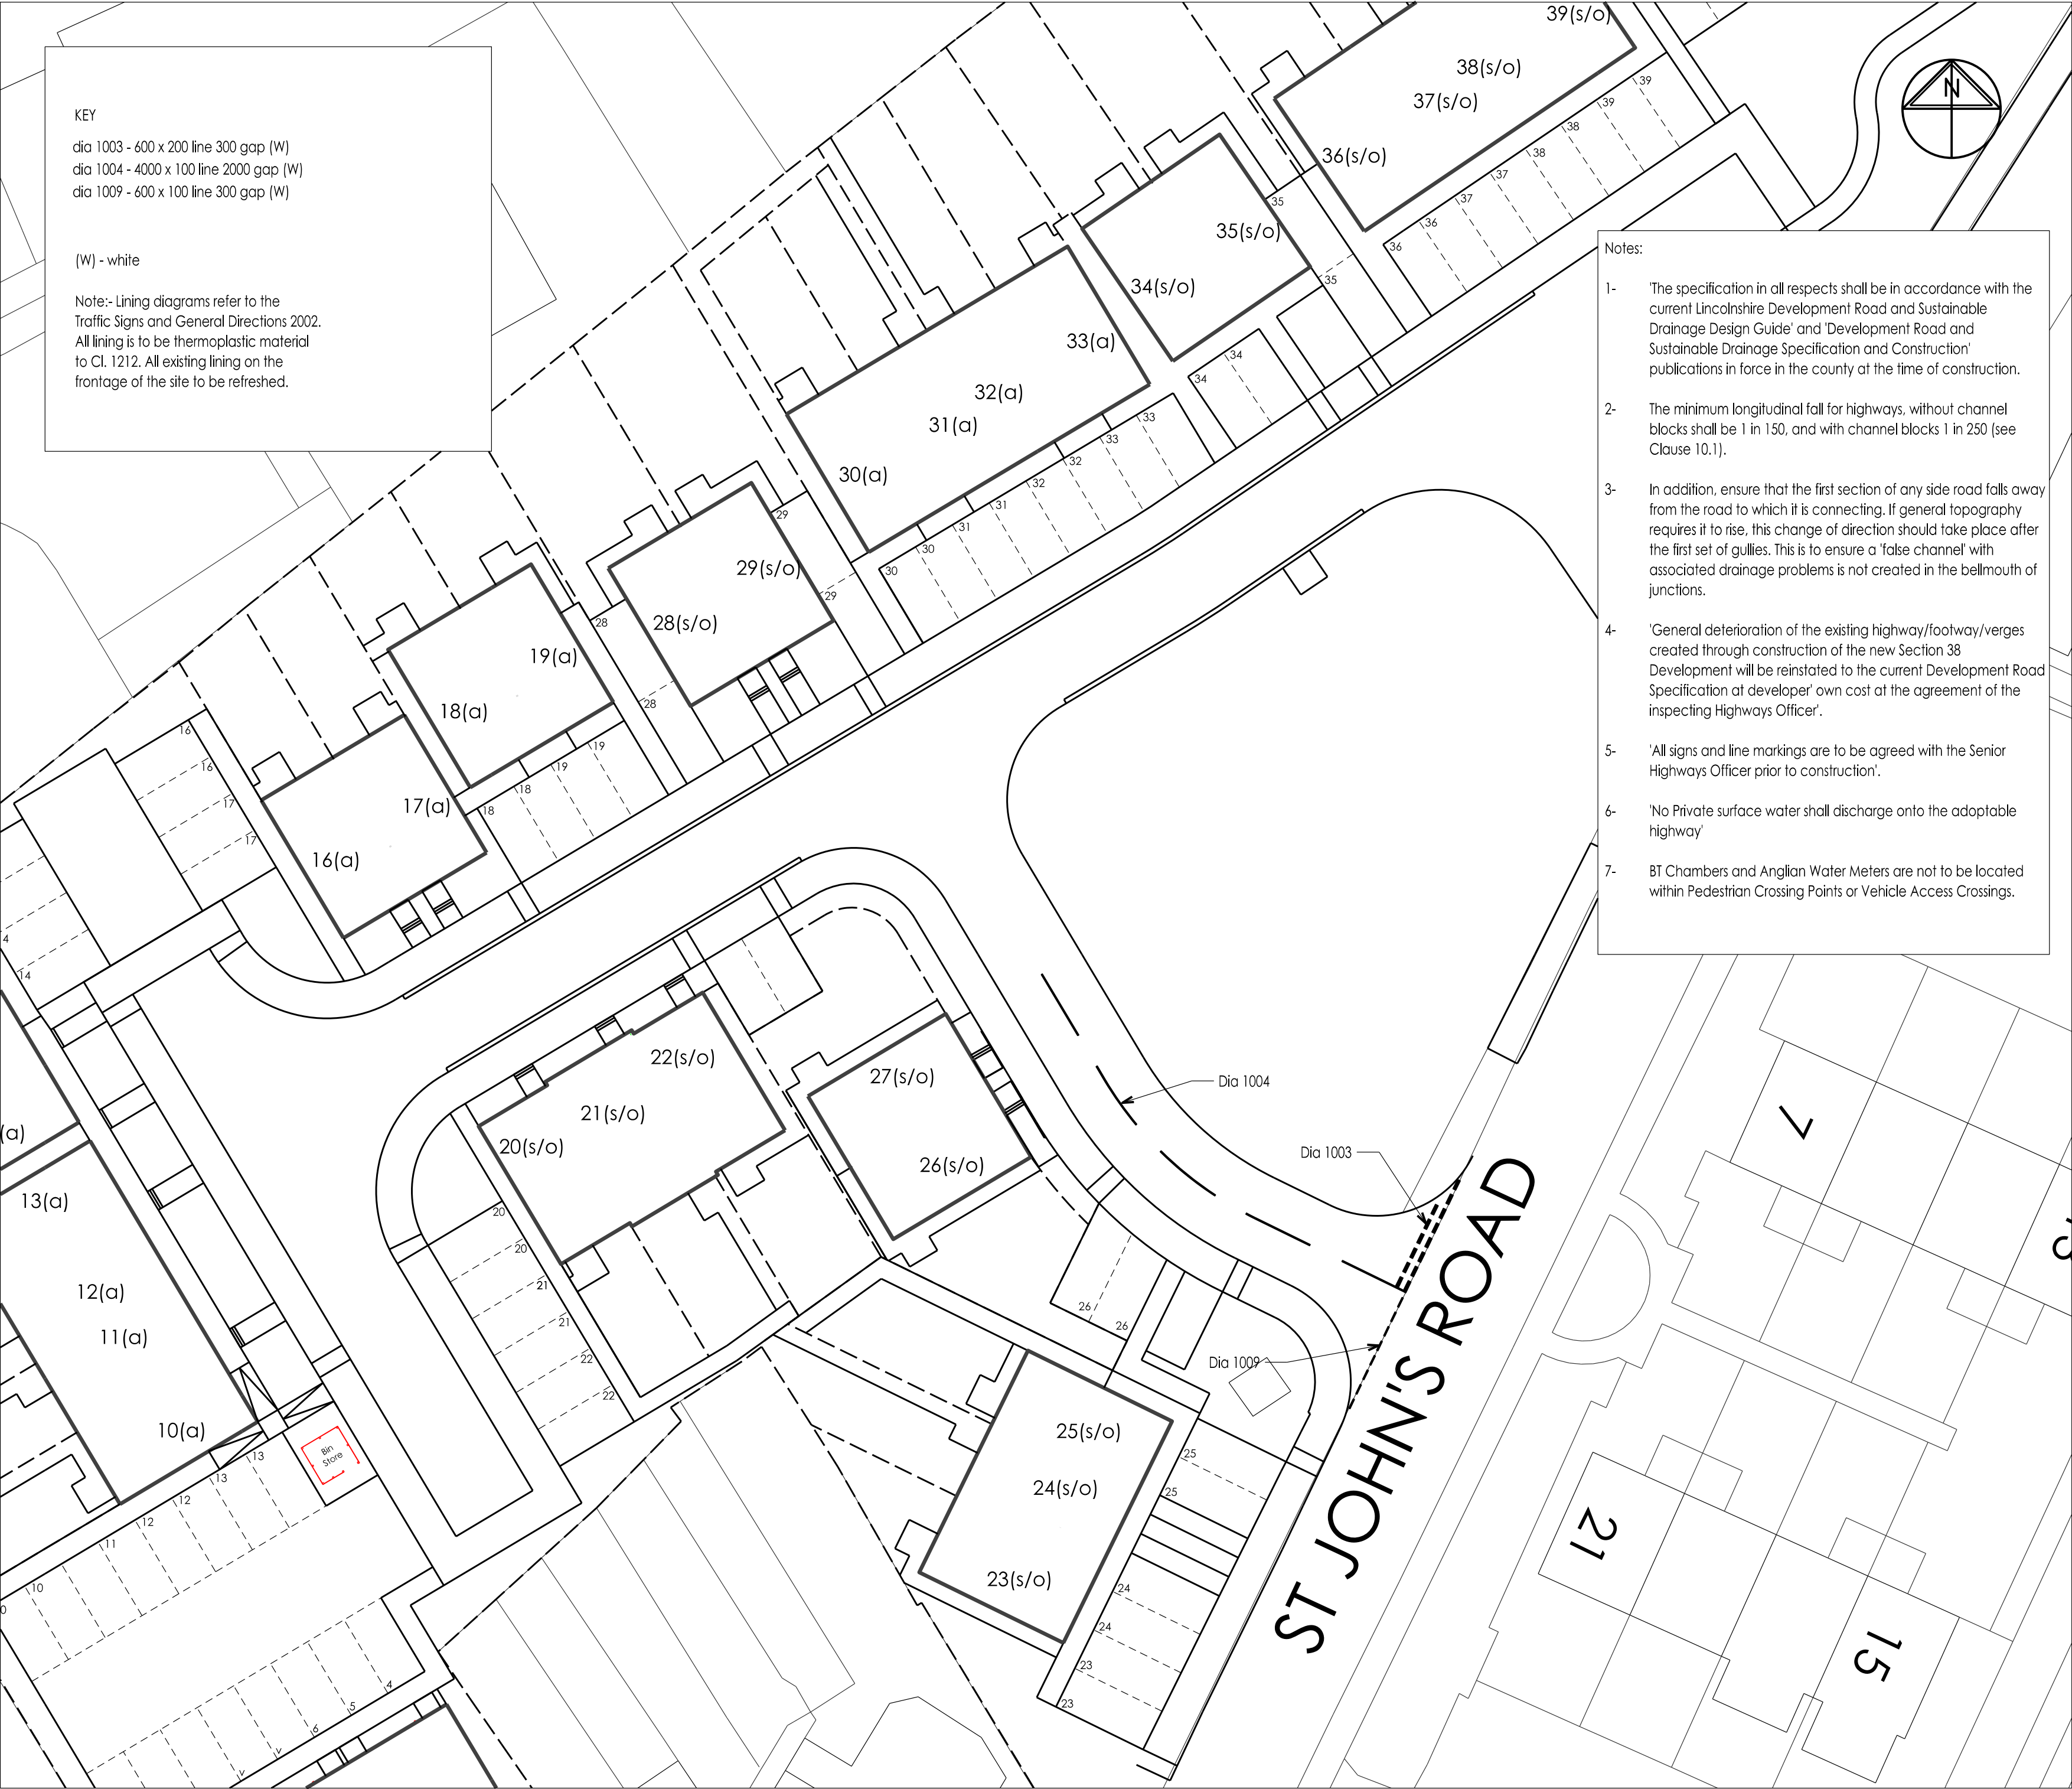

William Saunders is the trading name of Wm Saunders Partnership LLP. Wm Saunders Partnership Limited Liability Partnership is registered in England and Wales with the Registration number OC 308323. The Registered Office is Sheppard Lockton House, Cafferata Way, Newark on Trent, Notts. NG24 2TN.

This drawing & any design thereon is the copyright of Wm Saunders Partnership LLP and must not be reproduced without their written consent.

Contractors must verify all dimensions, levels and co-ordinates at the site before commencing any work or making any shop drawings: no dimensions to be taken from drawing.

ALL WORKS TO BE CONSTRUCTED IN ACCORDANCE WITH THE REQUIREMENTS OF LINCOLNSHIRE COUNTY COUNCILS DESIGN GUIDE FOR RESIDENTIAL AREAS AND DEVELOPMENT ROAD SPECIFICATION

B	Issued for Construction following Technical Approval.	CM	AG	10/17
A	Road layout amended.	CM	AG	07/17
-	Issued for S38 Approval	CM	AG	06/17
Rev	Description	Drn	Vf'd	Date
As outlined in section 2.3 of the CITB Industry Guidance to Designers, insignificant risks can usually be ignored, as can risks arising from routine construction activities, unless the design compounds or significantly alters these risks. In accordance with CDM Regulations 8, 9 and 11, any significant risks relating to the design features shown on this drawing have been identified and are annotated thus:  ☒ No significant risks have been identified. ☐ Significant risks have been identified - refer to notes on drawing for information on residual risks and any control measures to be employed. Refer to the current Designer's Risk Assessment sheets for further details.				
Designer's Signature		CM	Date	05/17

Drawing Status

CONSTRUCTION ISSUE

williamsaunders

architecture: engineering: building consultancy

Sheppard Lockton House
Cafferata Way
Newark-on-Trent
Nottinghamshire. NG24 2TN

Tel: 01636 704361
Fax: 01636 702809
W: wm-saunders.co.uk

Also at Leeds, Cardiff, Wirsbworth

Project

Residential Development
St Johns Road
Spalding
Lincolnshire

Client

GEDA Construction

Title

S38 Lining Layout

Drawn CM	Date May 2017	Scale 1:250	@ A2
Discipline Civils	Project Number 11582	Drawing Number (9)05	Revision B