


Road9
 Horiz. 1:500 -3.00
 Vert. 1:100

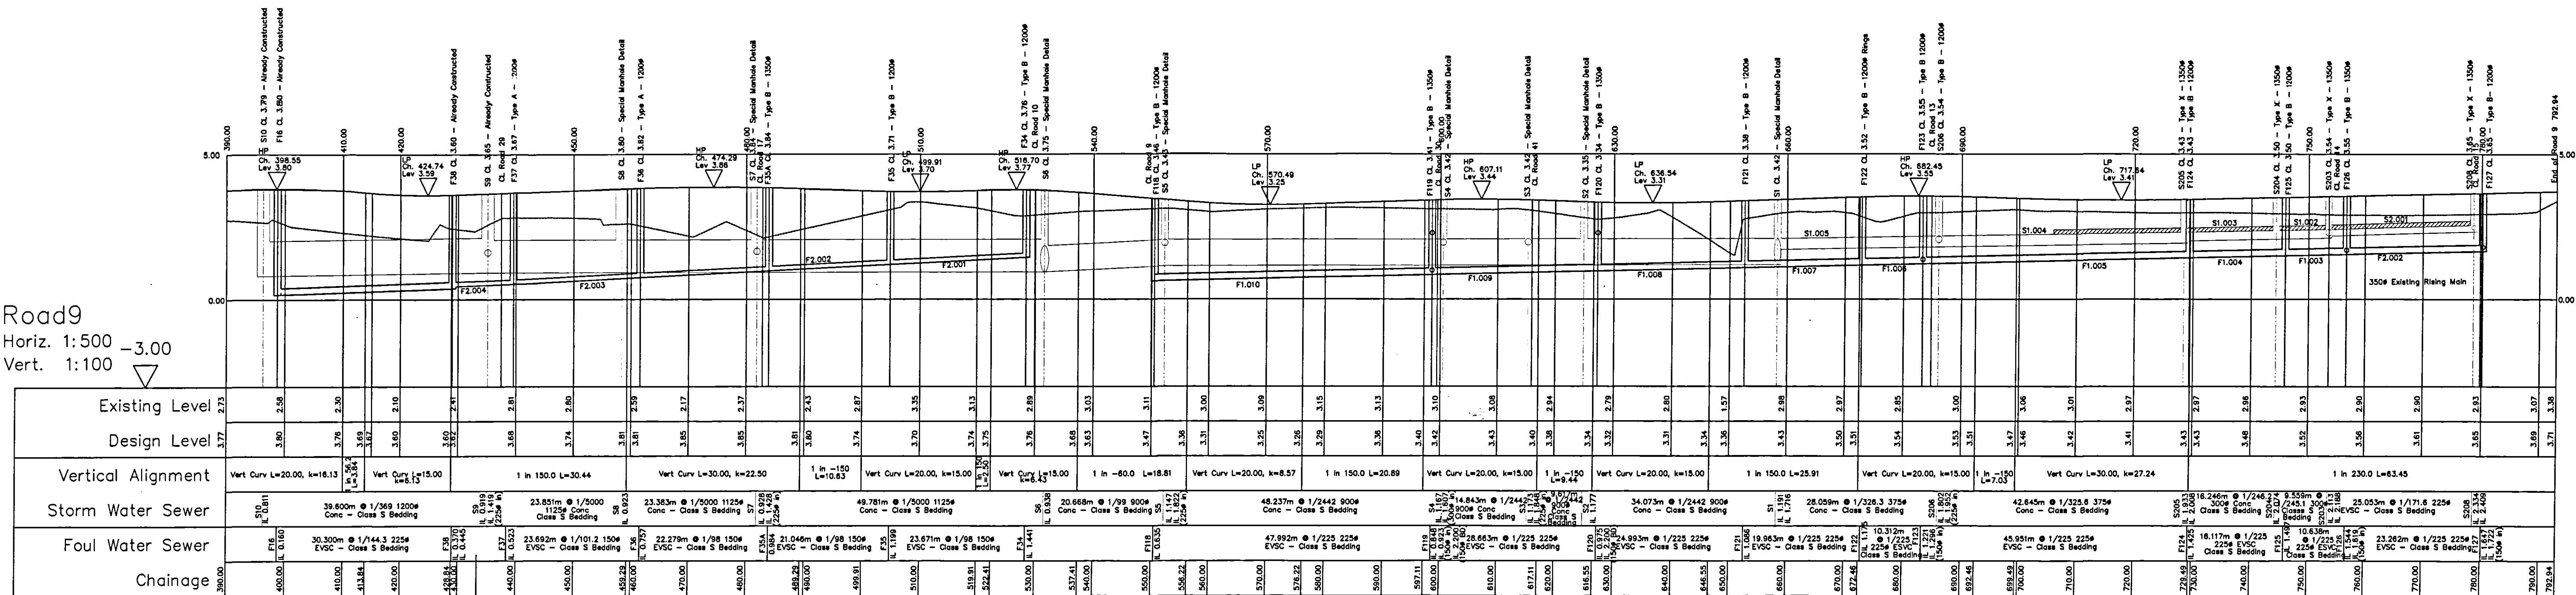

Note:
 All concrete to be class C20 sulphate resistant
 Note regarding Road No. 9
 Channel blocks to be used on shoulder 728.49 - 792.94
 Note:
 From Manhole S1 to S9 there is to be a 0.10m concrete plastic pipe
 to run for 100m of the pipe within the Class 3 bedding and surround
 to be laid on both sides of the pipe and staggered into the
 downstream manhole. To be laid at same gradient as the sewer.
 Note:
 Additional section of Ductile iron to run between manholes and F37 - F38. This is to be laid
 within the bedding at the same gradient and left capped off at each end as a dummy run

ROAD 9
 Horiz. 1:500 -2.00 A.O.D.
 Vert. 1:100

