




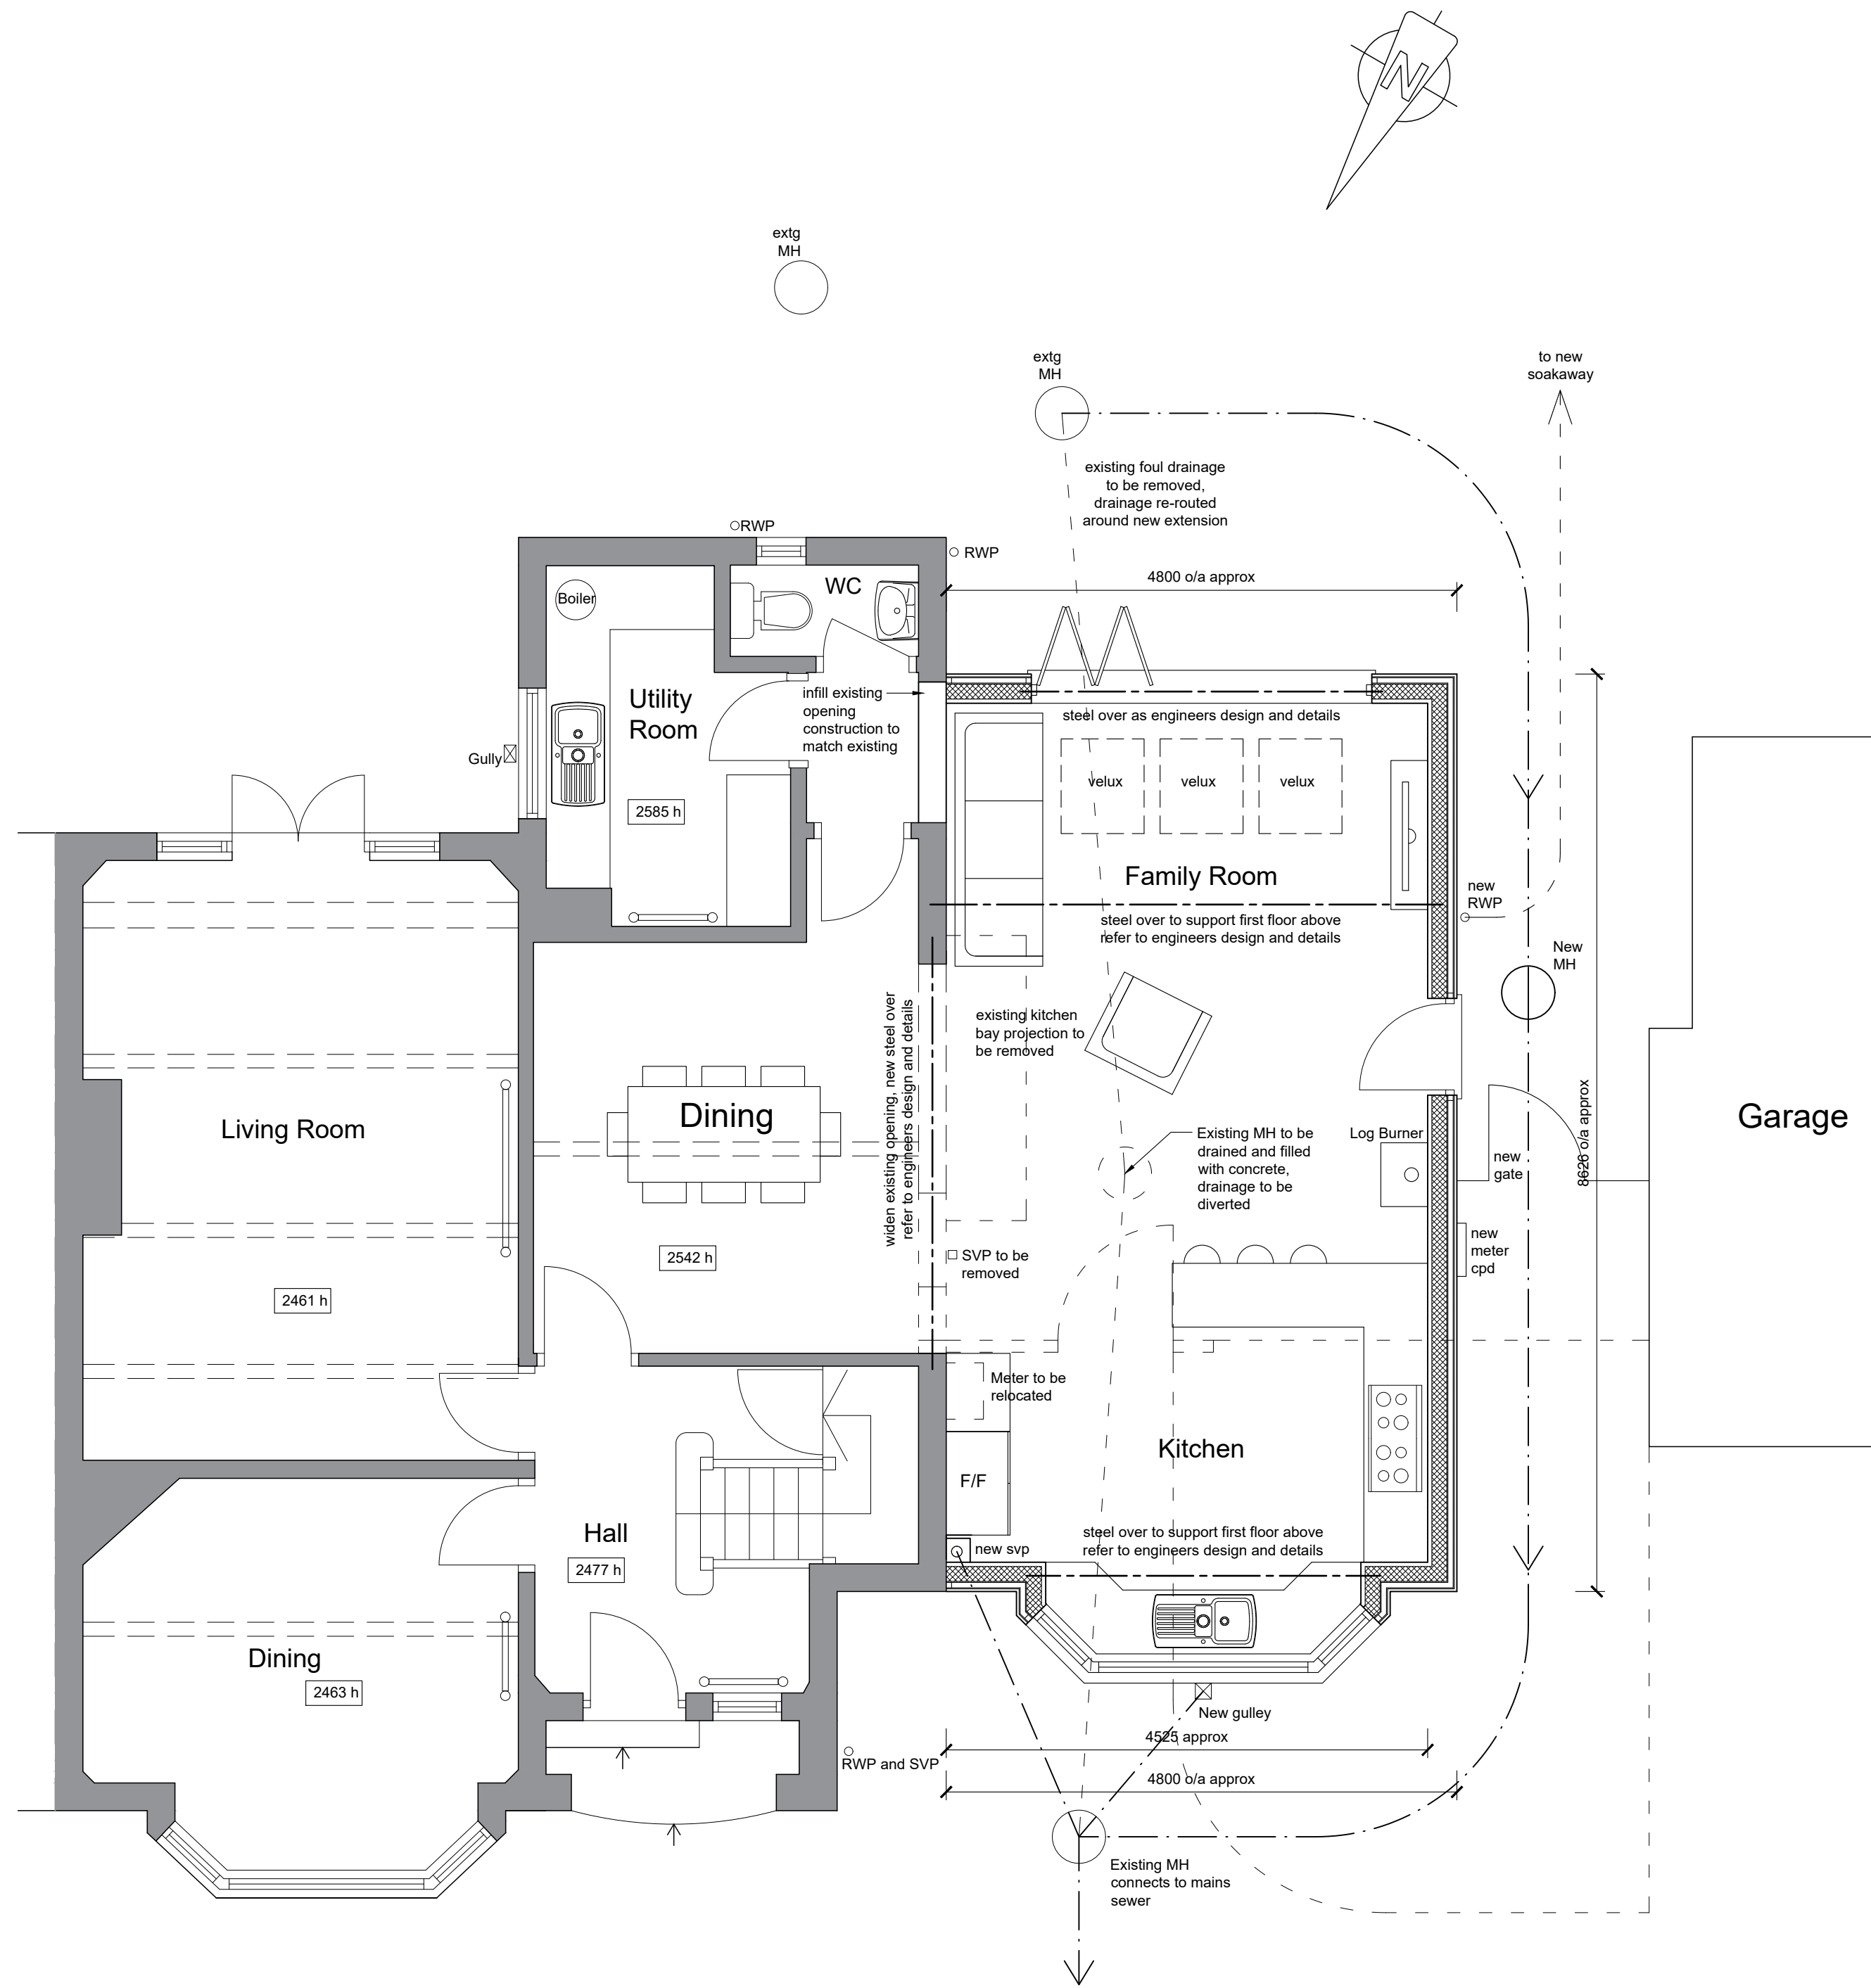

Ground Floor

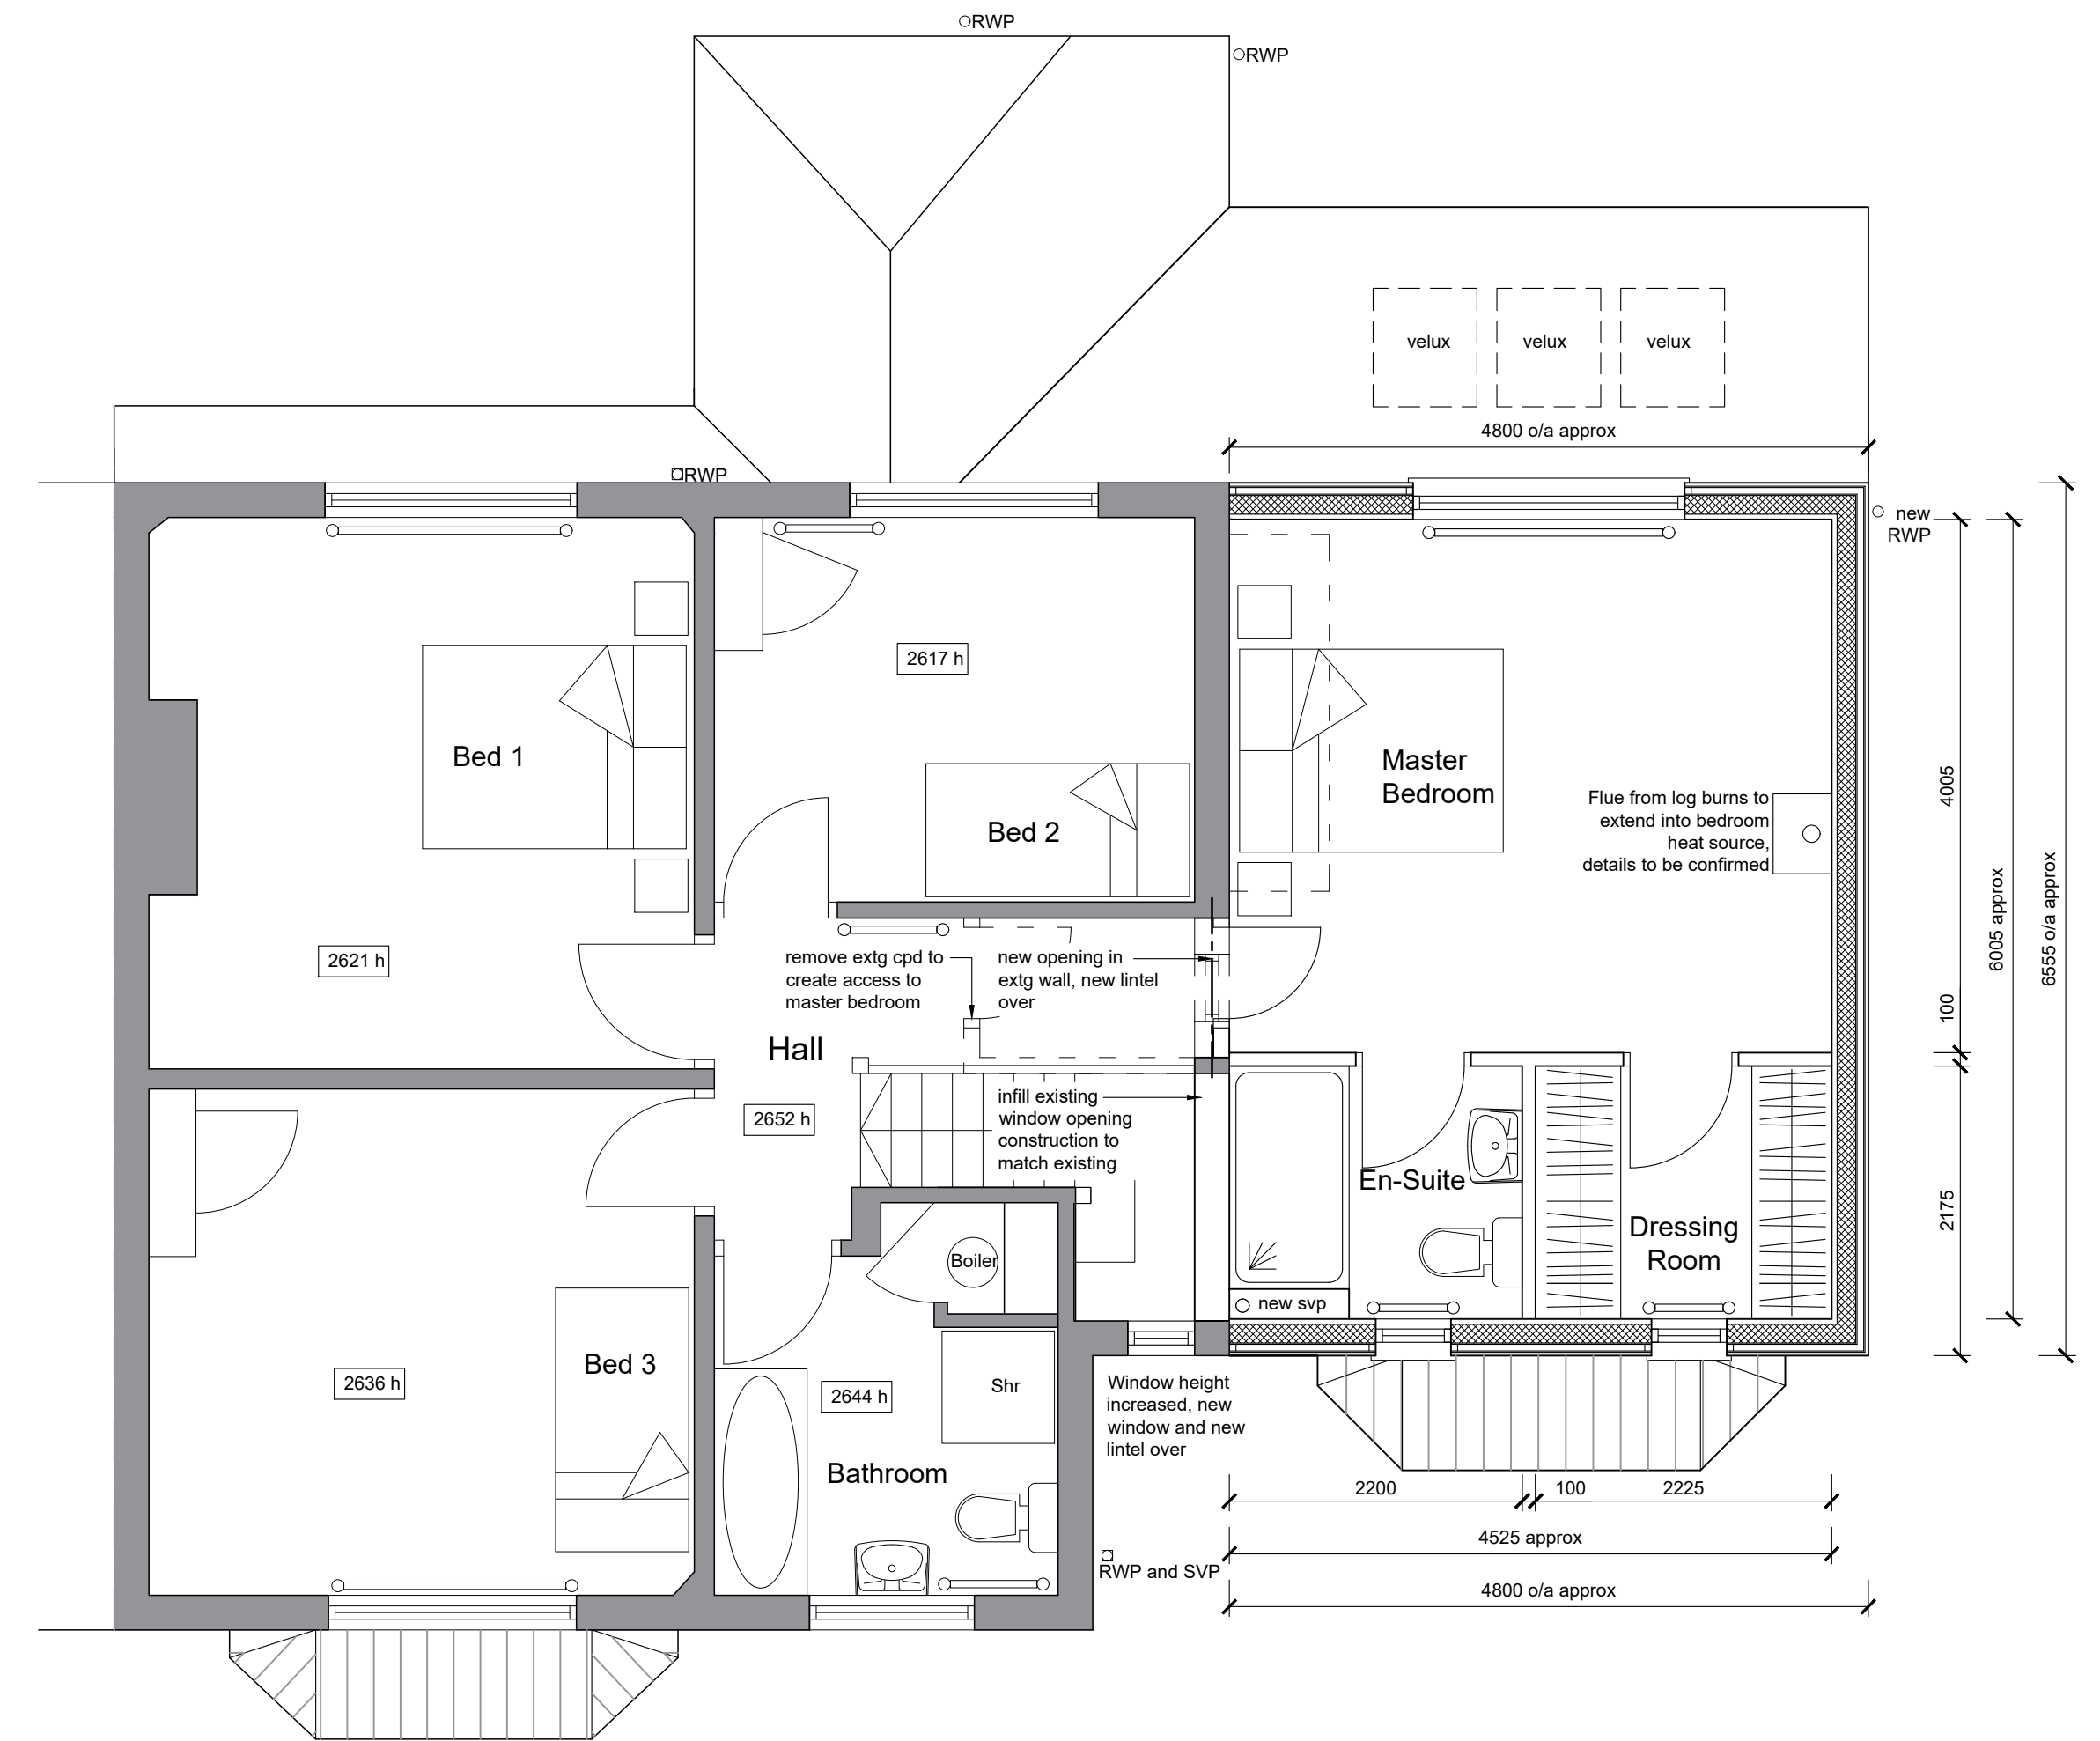

First Floor

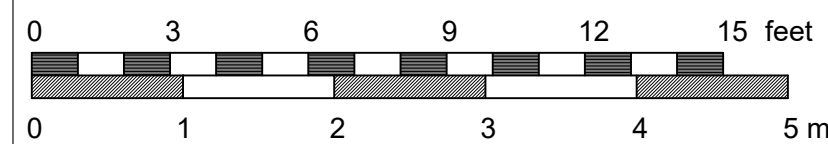

Proposed Plans

Rev B Feb 2019 Updated to planning drawing.
Rev A Feb 2019 Updated to client's comments.

JMAD Architecture www.jennymcintee.co.uk info@jmadarch.co.uk Tel 01205 875885			
Project:	Side extension and alterations	Date:	January 2019
Address:	74 Pennygate, Spalding Lincolnshire. PE11 1NN	Scale:	1:50 on A1
Client:	Mr & Mrs Pilgrim	drawn:	OL checked: AW
Drawing Title:	Proposed Plans	Job No:	18209
		Dwg No:	05 B