



Aperture Id	Proposed 4G/5G Bearing	Greater Sheffield EE/H3G
A1	20°	H3G
A2	20°	H3G
B1	140°	H3G
B2	140°	H3G
C1	280°	H3G
C2	280°	H3G

NOTES:
1. ALL DIMENSIONS IN MM UNLESS OTHERWISE NOTED.

Grass Verges

ELEVATION A

Existing 6m high Streetlight

Wygate Park
(30mph)

Wygate Park
(30mph)

Proposed Phase 8 monopole
c/w wraparound cabinet at base

Proposed 1No. Commscope Bowler cabinet

Proposed 1No. Ericsson 6130 cabinet

Proposed 1No. Commscope G100876
Cabinet (power & transmission)

Proposed paving slabs

4500

Grass Verges

8000

Ground Level
0.0m GL

Claudette Avenue
(30mph)

Claudette Avenue
(30mph)


Existing road name sign

Existing 8m high tree

Existing 10m high tree

Tarmac Footpath

PROPOSED H3G CONFIGURATION SITE PLAN

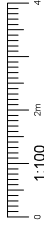

Hutchison 3G UK Limited
Star House, 20 Grenfell Road
Maidenhead, SL6 1EH
Tel: 01628 765 000
Fax: 01628 765 001
H3G Base Station Information Line:
0845 6043000
Available 8am-5pm Monday to Friday

Design Consultant & Principal Contractor:

WHP Telecoms

Unit 1 Maple Park,
Low Fields Avenue, Leeds
LS12 6HH

Tel: 01133023550
e-mail: info@whpleadcoms.com

Site Name:

WYGATE PARK SW

Site ID:

SHO16423

Address:

WYGATE PARK,
SPALDING,
LINCOLNSHIRE,
EAST MIDLANDS,
ENGLAND
PE11 3FF

Title:

210 PROPOSED H3G SITE PLAN

Project:

H3G 5G UNILATERAL

Purpose of Issue:

PLANNING

EE Call ID:

N/A

MBNL Call ID:

N/A

3UK Call ID:

N/A

Master Drawing No:

SHO16423_M001

Issue:

A