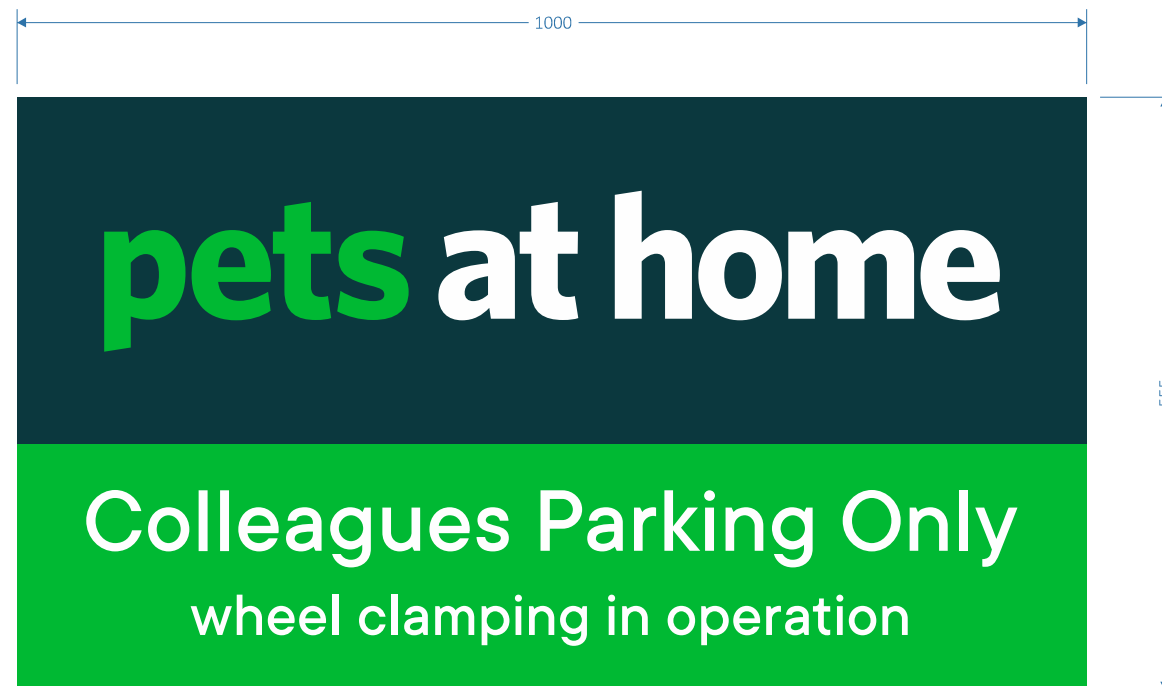
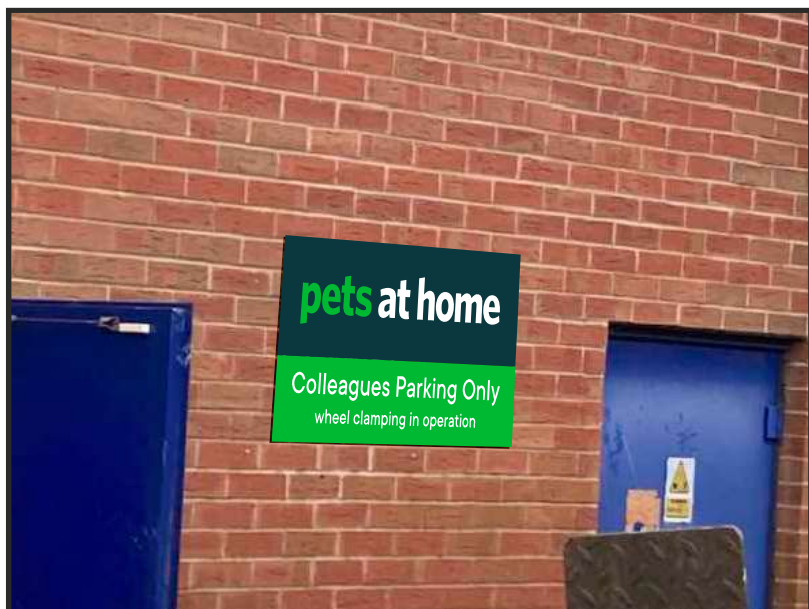


**Sign G - Scale 1:5**

4-off 5mm White Foamex Panel c/w Printed Graphics Direct to face.
Each Panel Supplied with 4-off Painted Cover Caps.

Note- Panel Drilled On-site to Suit Fixing Grounds.

Rev.:	Rev Date:	Revision Details:

File Name: Proposal Drawings 06					Client: Pets at Home
Job No: 60875	Scale: as above	Drawn by: M.R.W	Checked by:	Date: 1.3.23	Site: Spalding

