Tilbury Douglas

Construction

Tulip Academy (Priory School), Spalding

Logistic Plans

Date: 26/02/24



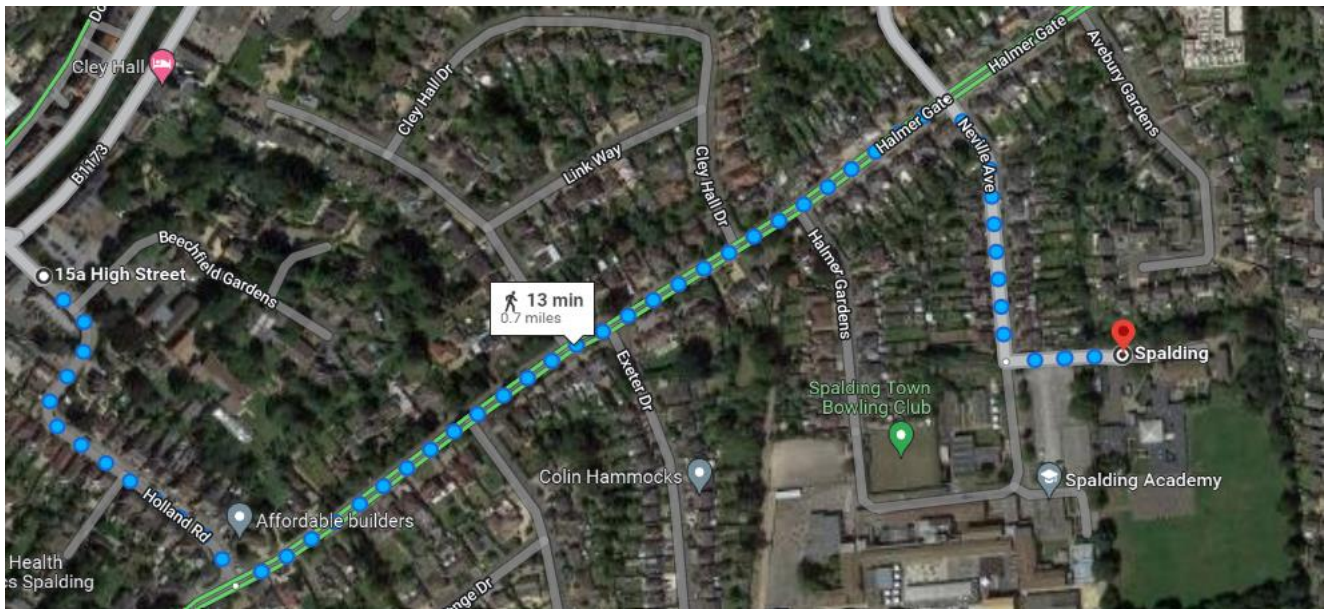


Photo 1- Current line of LA Block fencing



Photo 2- Exiting sports pitch location

Potential Parking Arrangements



Nearest car park located at Holland Road


Notes

- A strict policy of no parking on adjacent residential streets will be implemented. This will be agreed during the SC procurement process and written into the relevant SC orders.

Potential on site parking area subject to agreement with the school.

Section 1 Site establishment (incl. services)

Week 1 - 11
04/12/23- 16/02/24

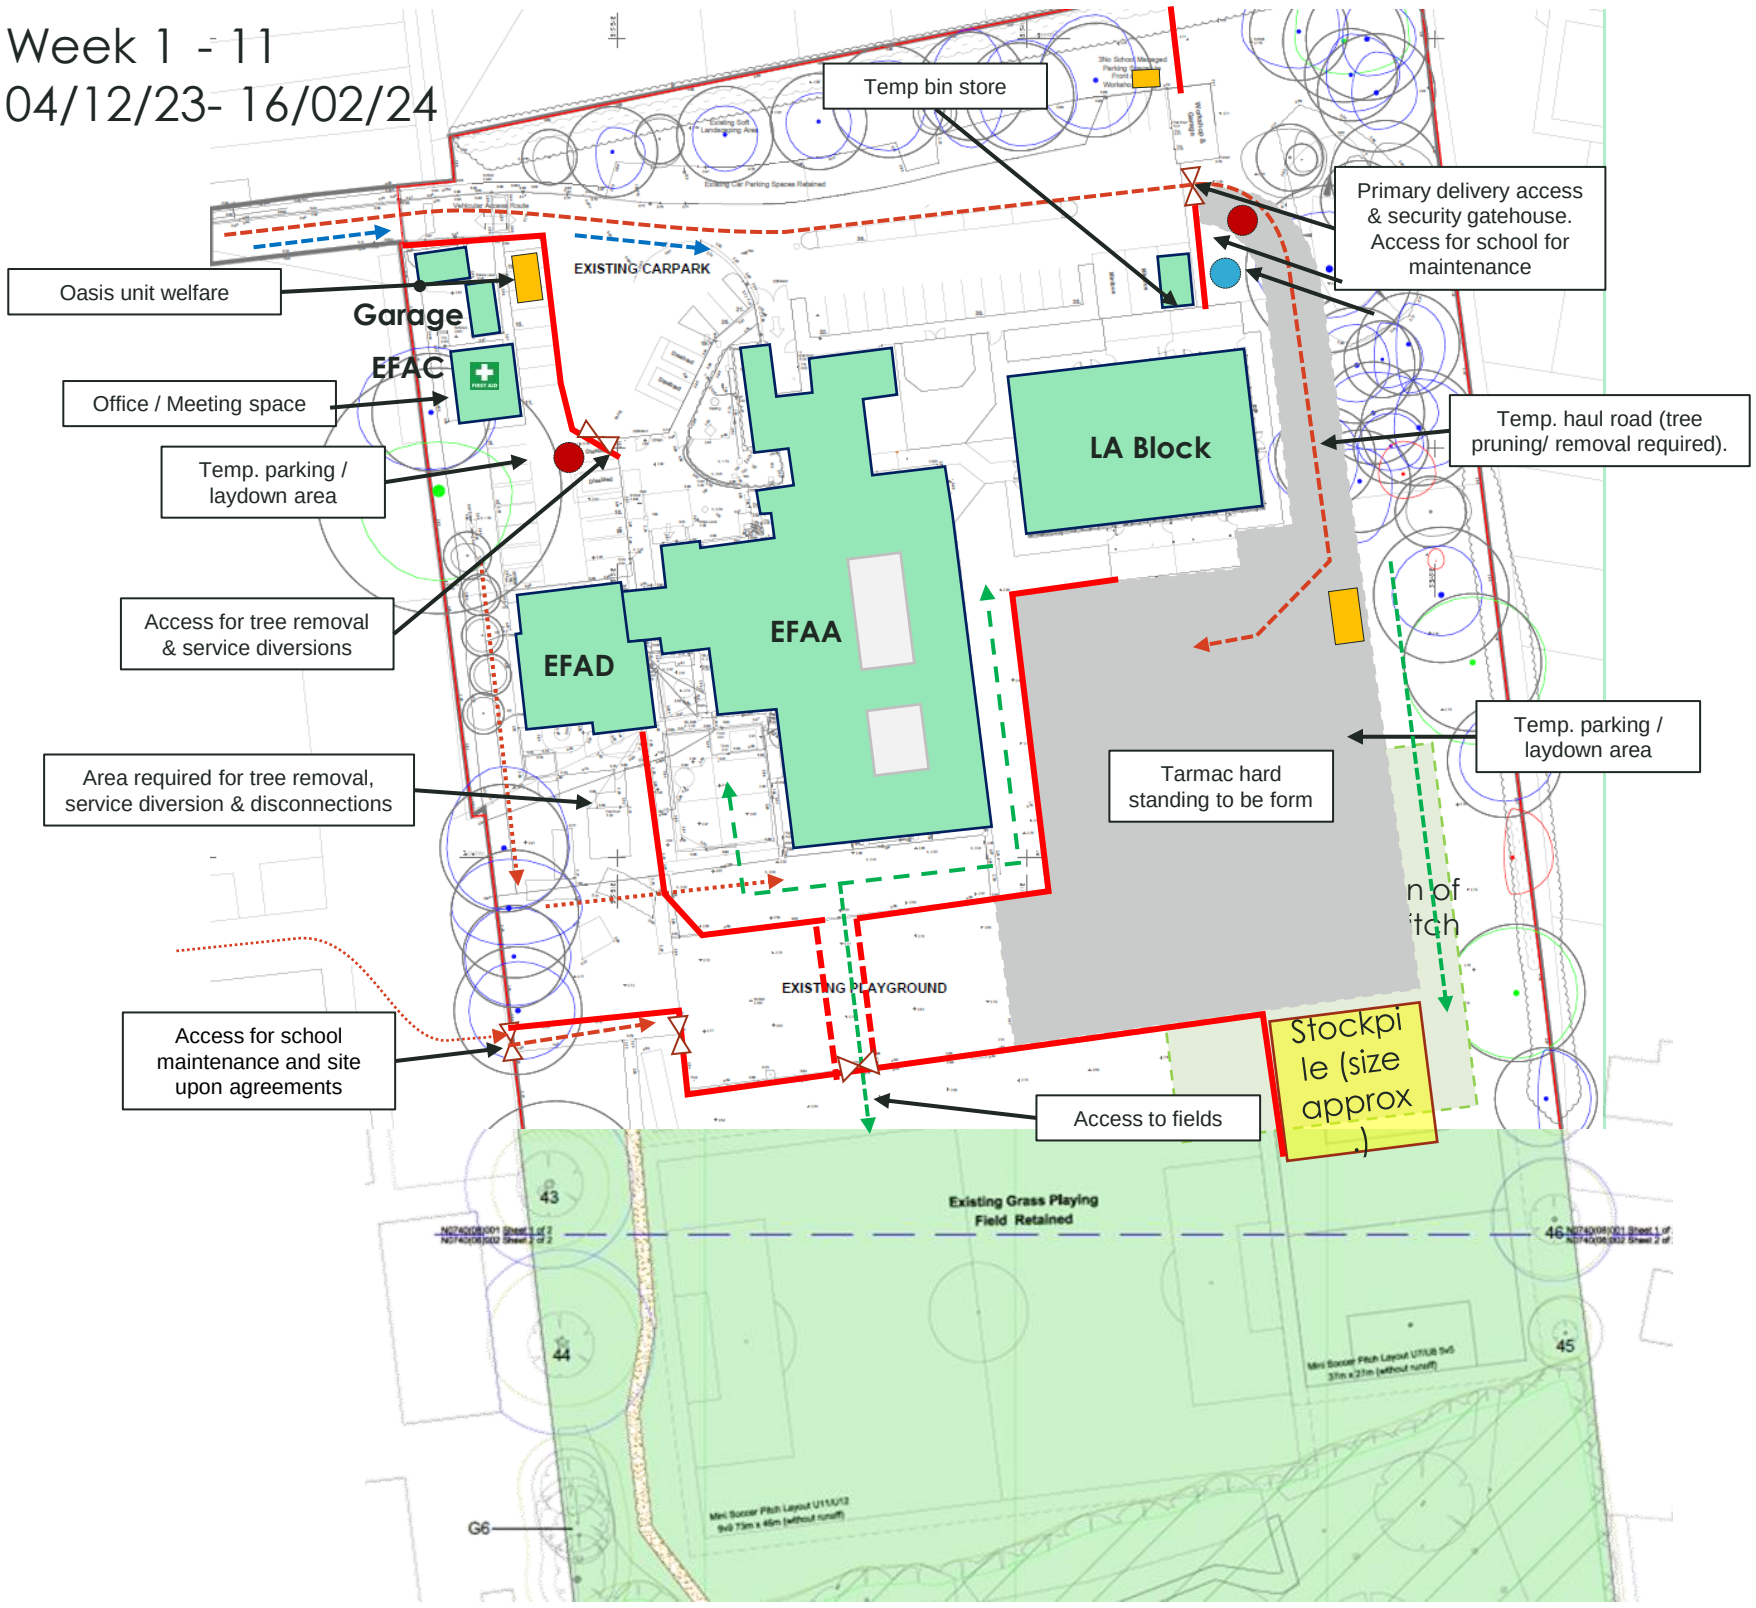

Key:


- Construction traffic routes
- Construction operative routes
- School vehicle access
- School pedestrian routes
- Site hoarding
- Contractor access points
- Wheel wash point
- Live school buildings
- Temp. accommodation (under construction)

before bird nesting season.

- Min. 2m access required between temp. accommodation and site hoarding.
- Alternative parking available for operatives at Holland Road car park.
- A strict policy of no parking on adjacent residential streets will be implemented. This will be agreed during the SC procurement process and written into the relevant SC orders.

Section 1 Temp. Accommodation (incl. services)

Week 11 - 19
12/02/24 - 12/04/24

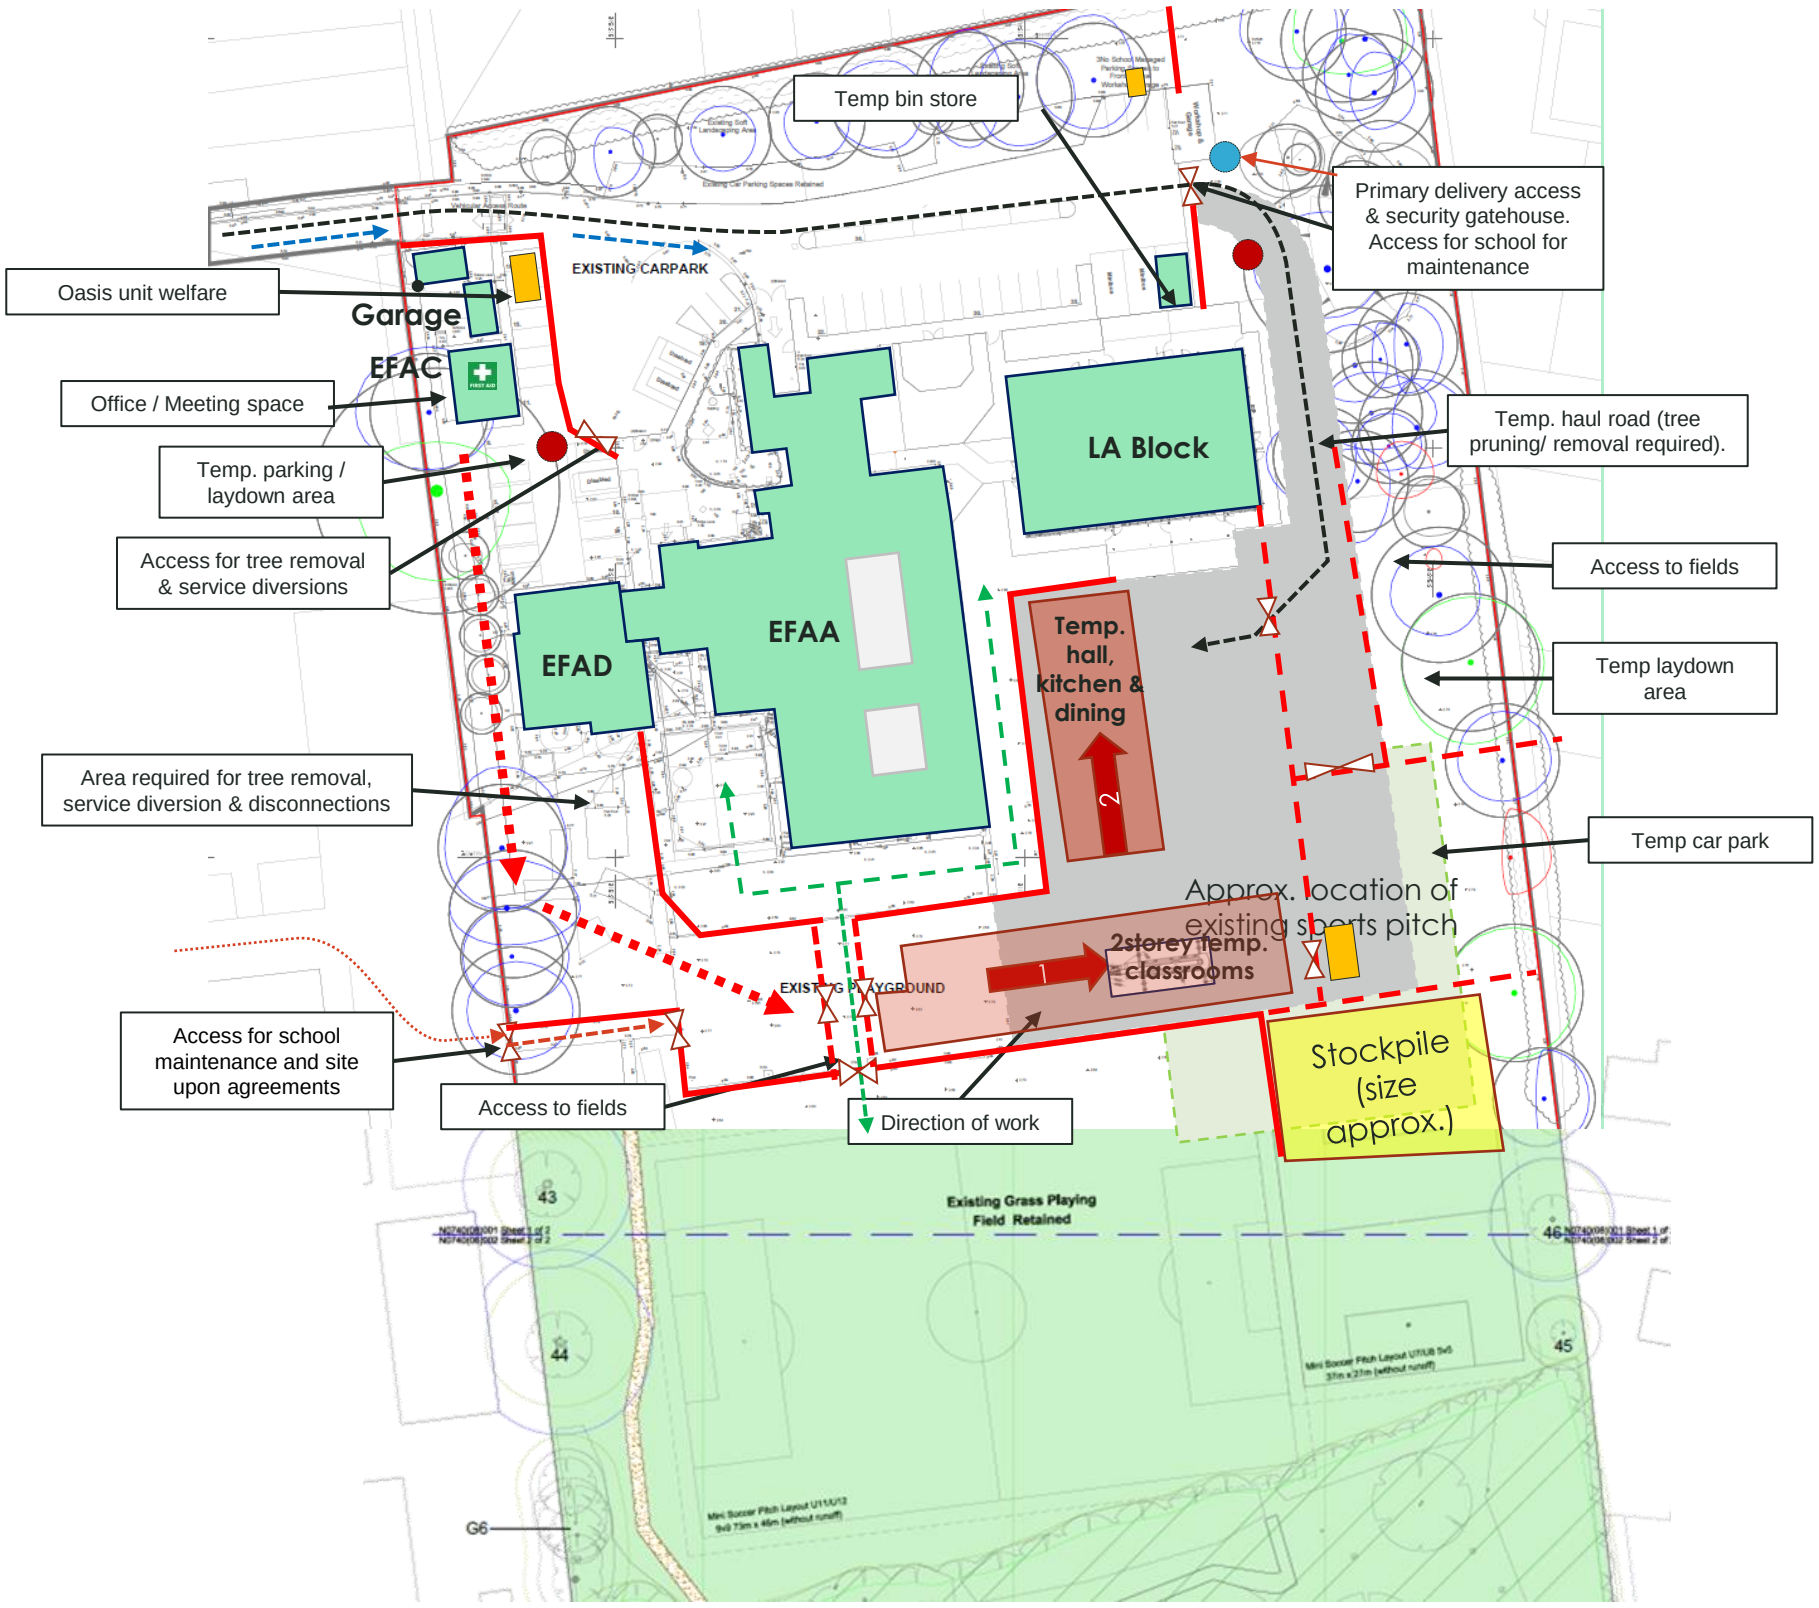

Key:


- Construction traffic routes
- Construction operative routes
- School vehicle access
- School pedestrian routes
- Site hoarding
- Contractor access points
- Wheel wash point
- Live school buildings
- Temp. accommodation (under construction)

before bird nesting season.

- Min. 2m access required between temp. accommodation and site hoarding.
- Alternative parking available for operatives at Holland Road car park.
- A strict policy of no parking on adjacent residential streets will be implemented. This will be agreed during the SC procurement process and written into the relevant SC orders.

Decant Period – School to Temp accommodation

Week 17- 19
26/03/24 – 12/04/24

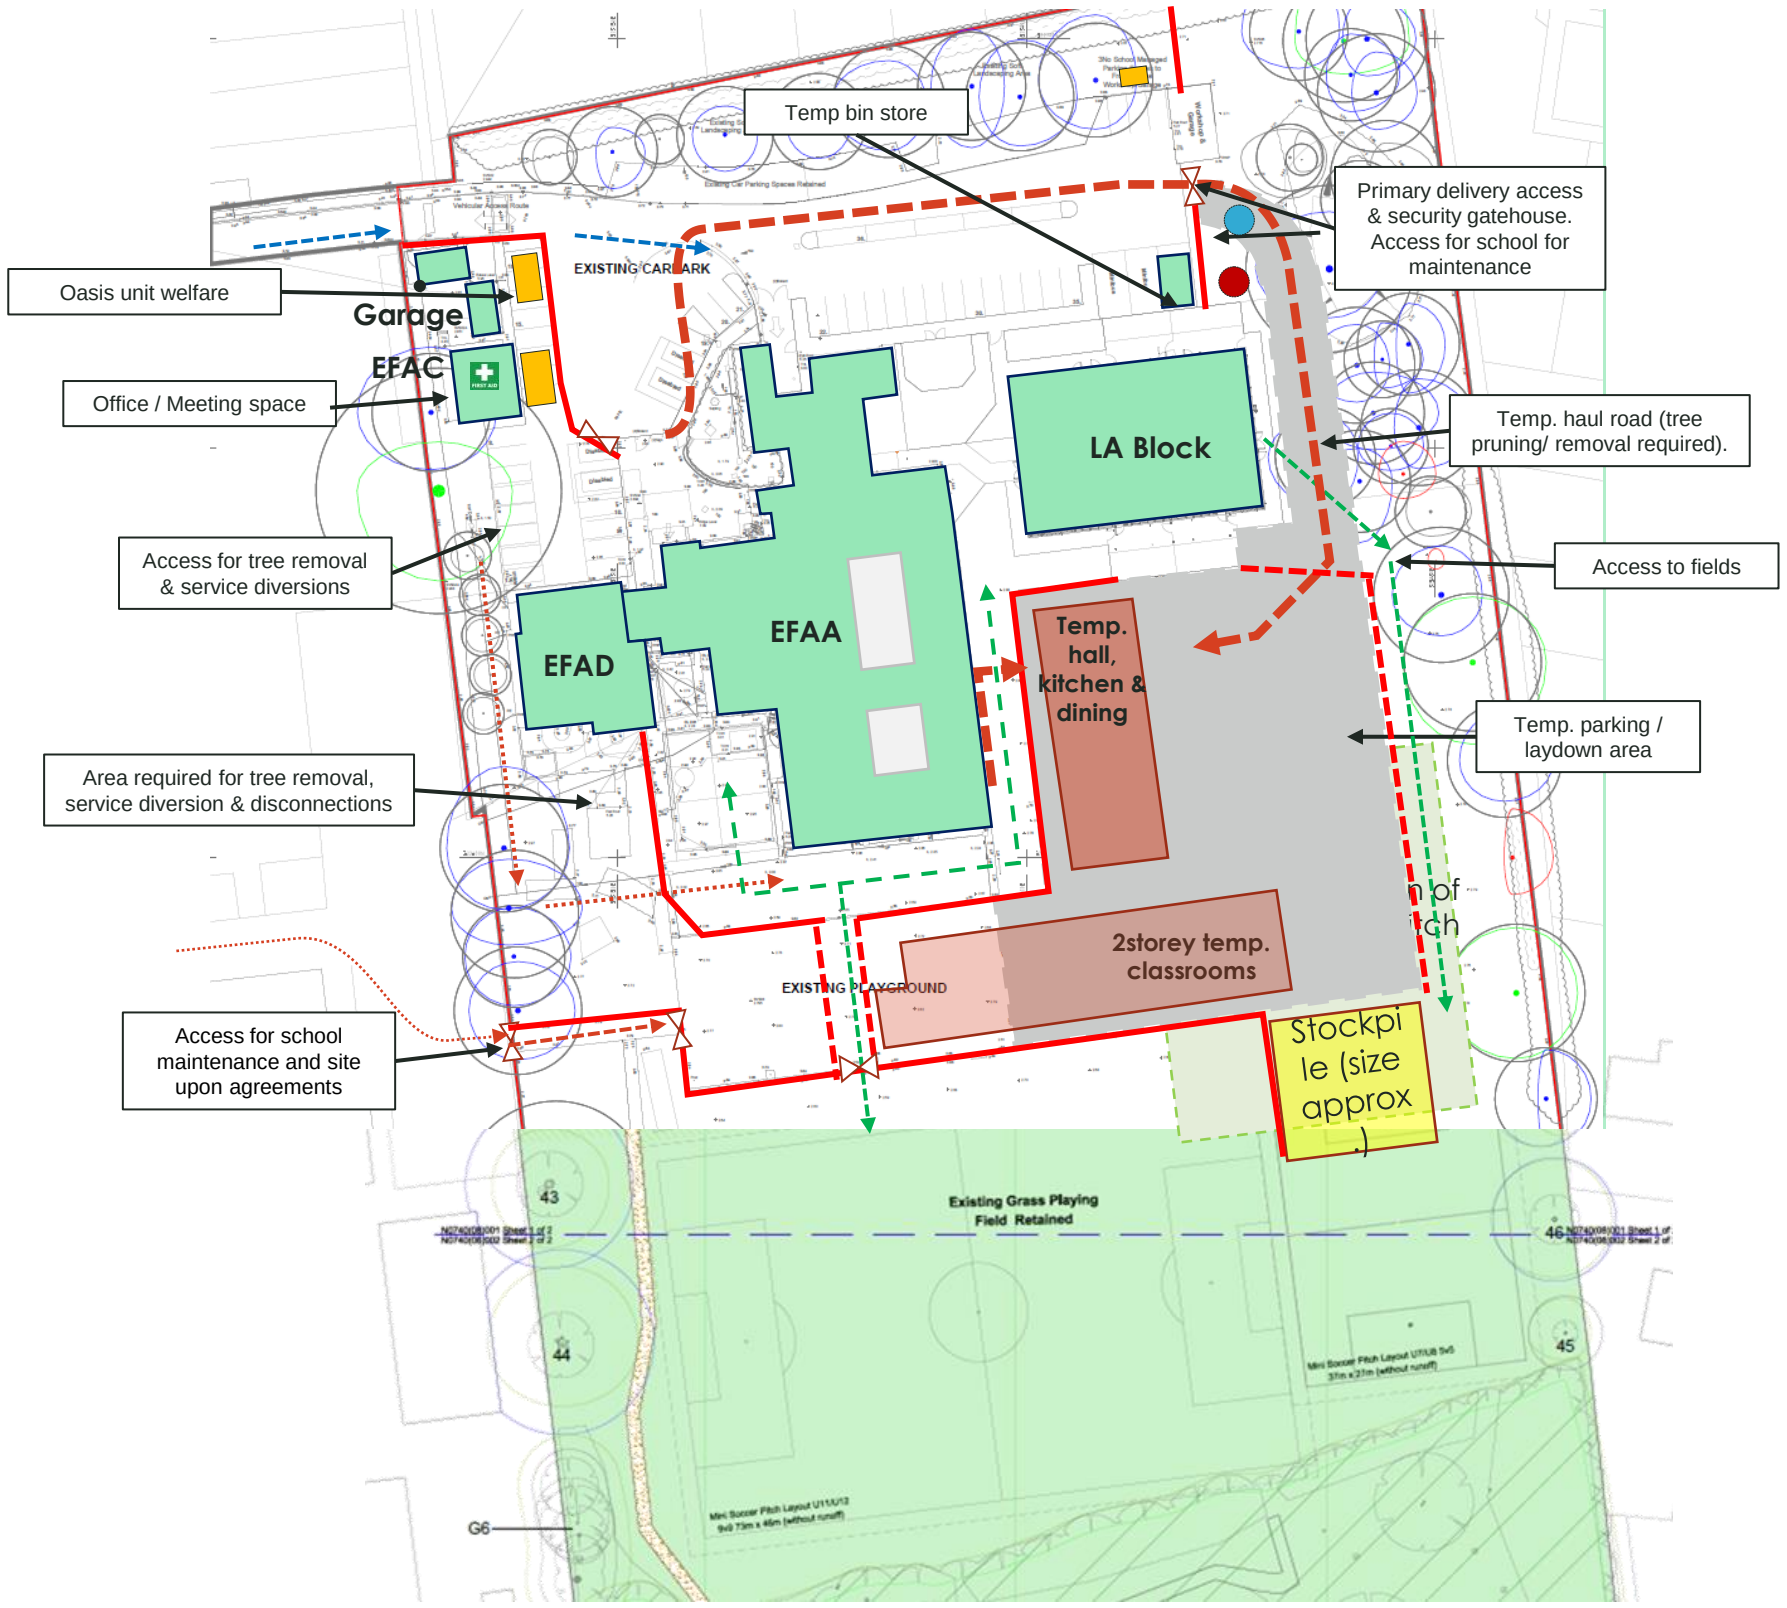

Key:


- Construction traffic routes
- Construction operative routes
- School vehicle access
- School pedestrian routes
- Site hoarding
- Contractor access points
- Wheel wash point
- Live school buildings
- Temp. accommodation (under construction)

before bird nesting season.

- Min. 2m access required between temp. accommodation and site hoarding.
- Alternative parking available for operatives at Holland Road car park.
- A strict policy of no parking on adjacent residential streets will be implemented. This will be agreed during the SC procurement process and written into the relevant SC orders.


Section 2 Demolition

Week 20 - 33
15/04/24 – 19/07/24

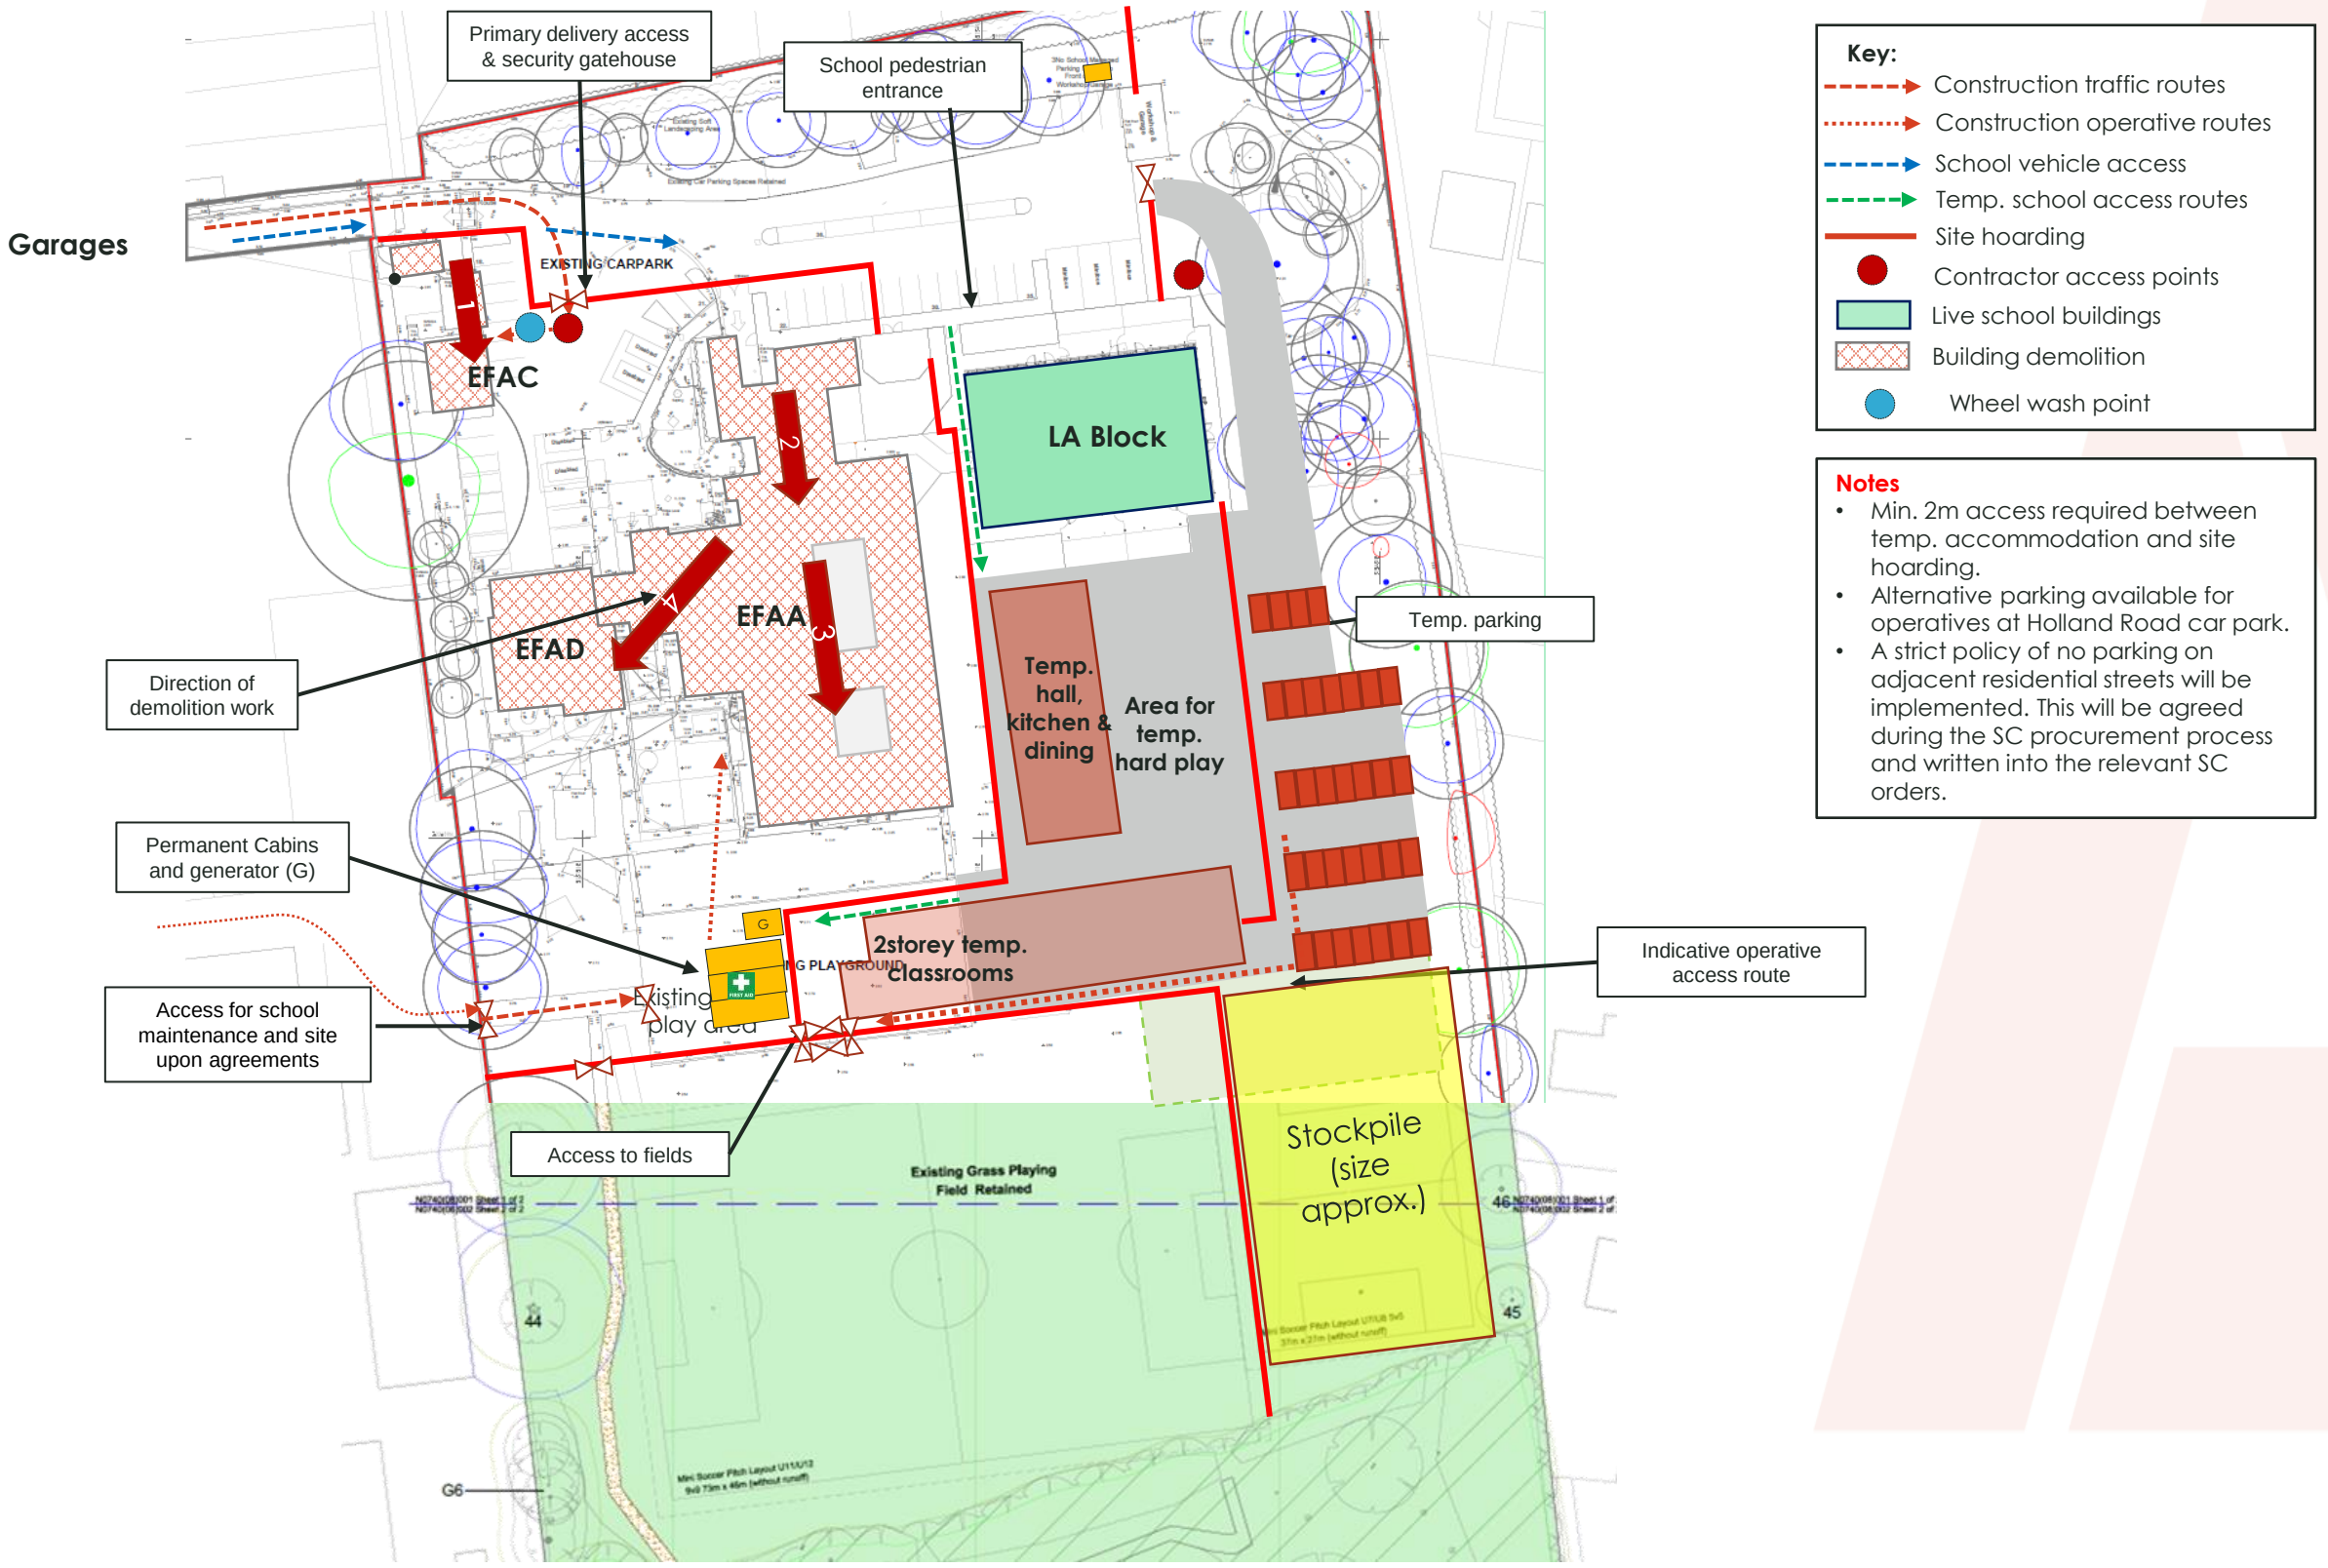

Section 3 New Build

Week 33 - 88
26/07/24 – 08/08/25

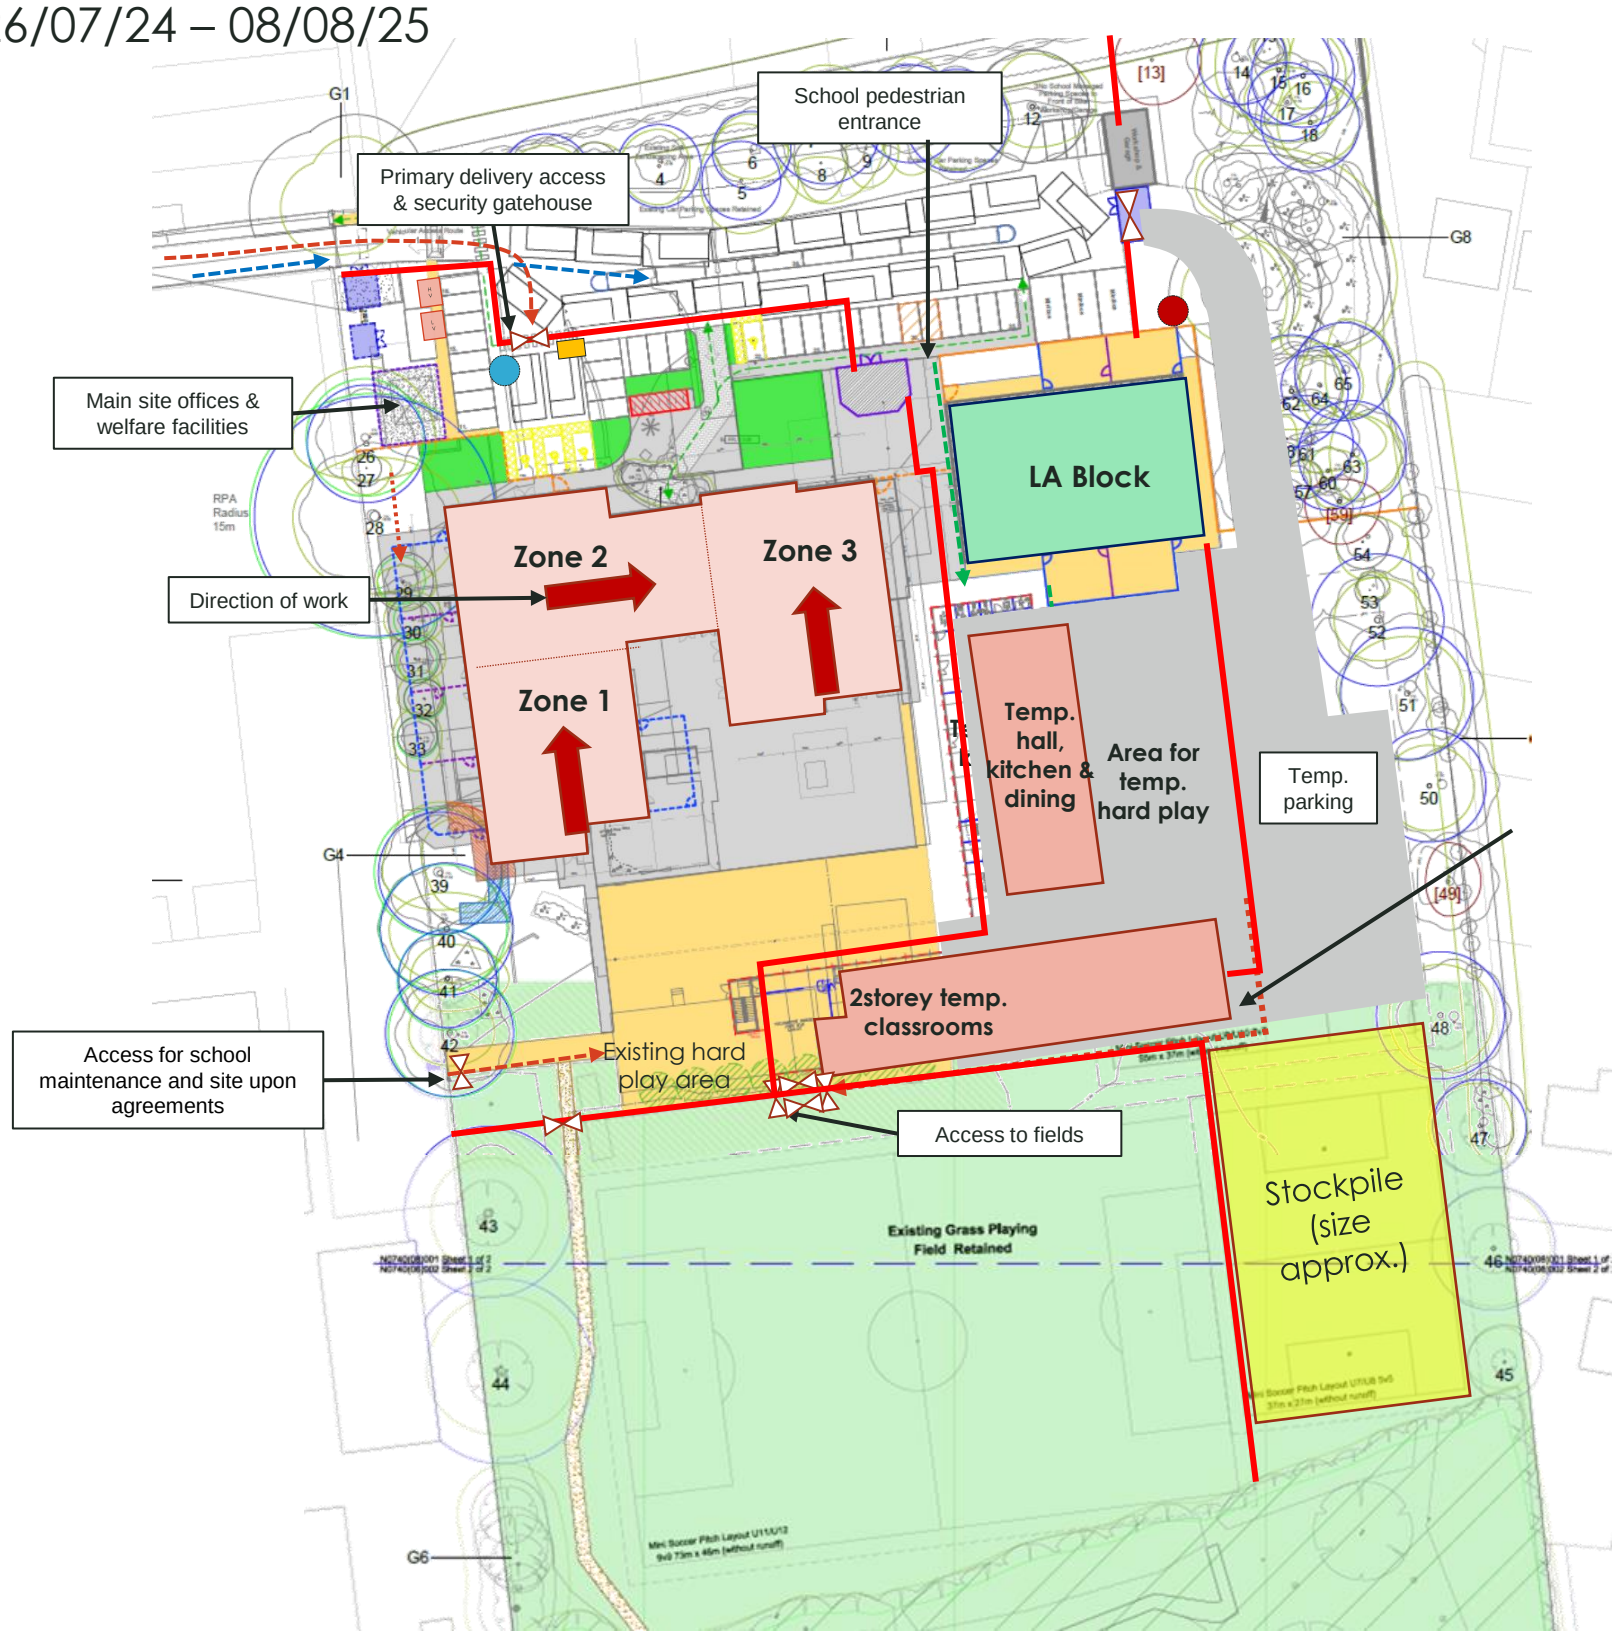

Key:


- Construction traffic routes
- Construction operative routes
- School vehicle access
- Site hoarding
- Contractor access points
- Live school buildings
- New build (under construction)
- Wheel wash point

Notes

- Min. 2m access required between temp. accommodation and site hoarding.
- Potential parking area available on previous laydown area as indicated (subject to agreement with the school).
- Alternative parking available for operatives at Holland Road car park.
- A strict policy of no parking on adjacent residential streets will be implemented. This will be agreed during the SC procurement process and written into the relevant SC orders.

Decant Period – Temp accommodation to school

Week 86 - 90
25/07/25 – 14/08/25

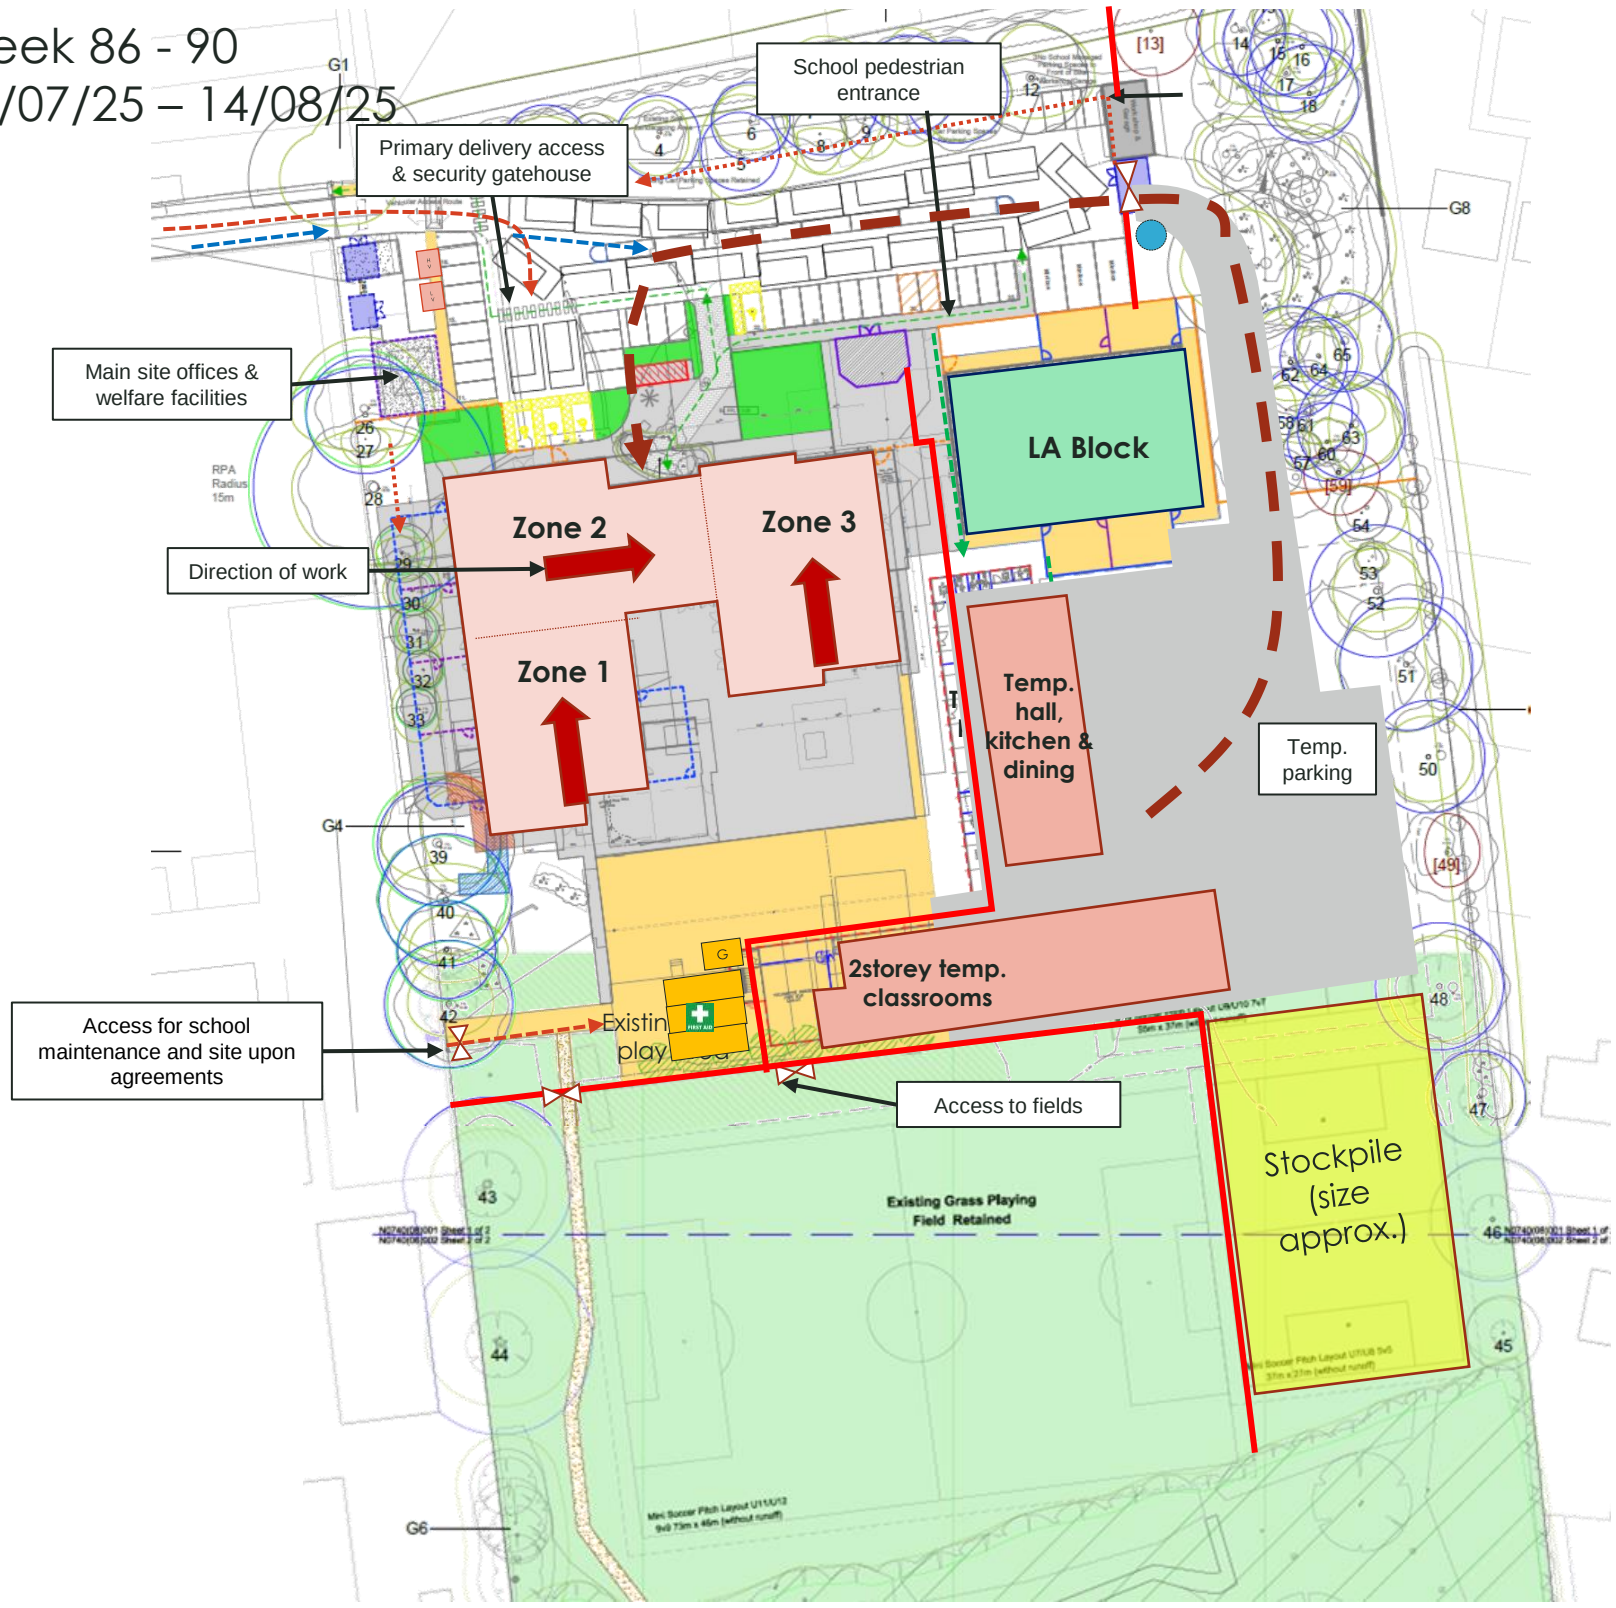

Key:


- Construction traffic routes
- Construction operative routes
- School vehicle access
- Site hoarding
- Contractor access points
- Live school buildings
- New build (under construction)
- Wheel wash point

Notes

- Min. 2m access required between temp. accommodation and site hoarding.
- Potential parking area available on previous laydown area as indicated (subject to agreement with the school).
- Alternative parking available for operatives at Holland Road car park.
- A strict policy of no parking on adjacent residential streets will be implemented. This will be agreed during the SC procurement process and written into the relevant SC orders.
- Construction sequence to follow zones 1- 2- 3.

Section 4 Removal of Temp. Accommodation

Week 89 - 98
15/08/25 – 10/10/25

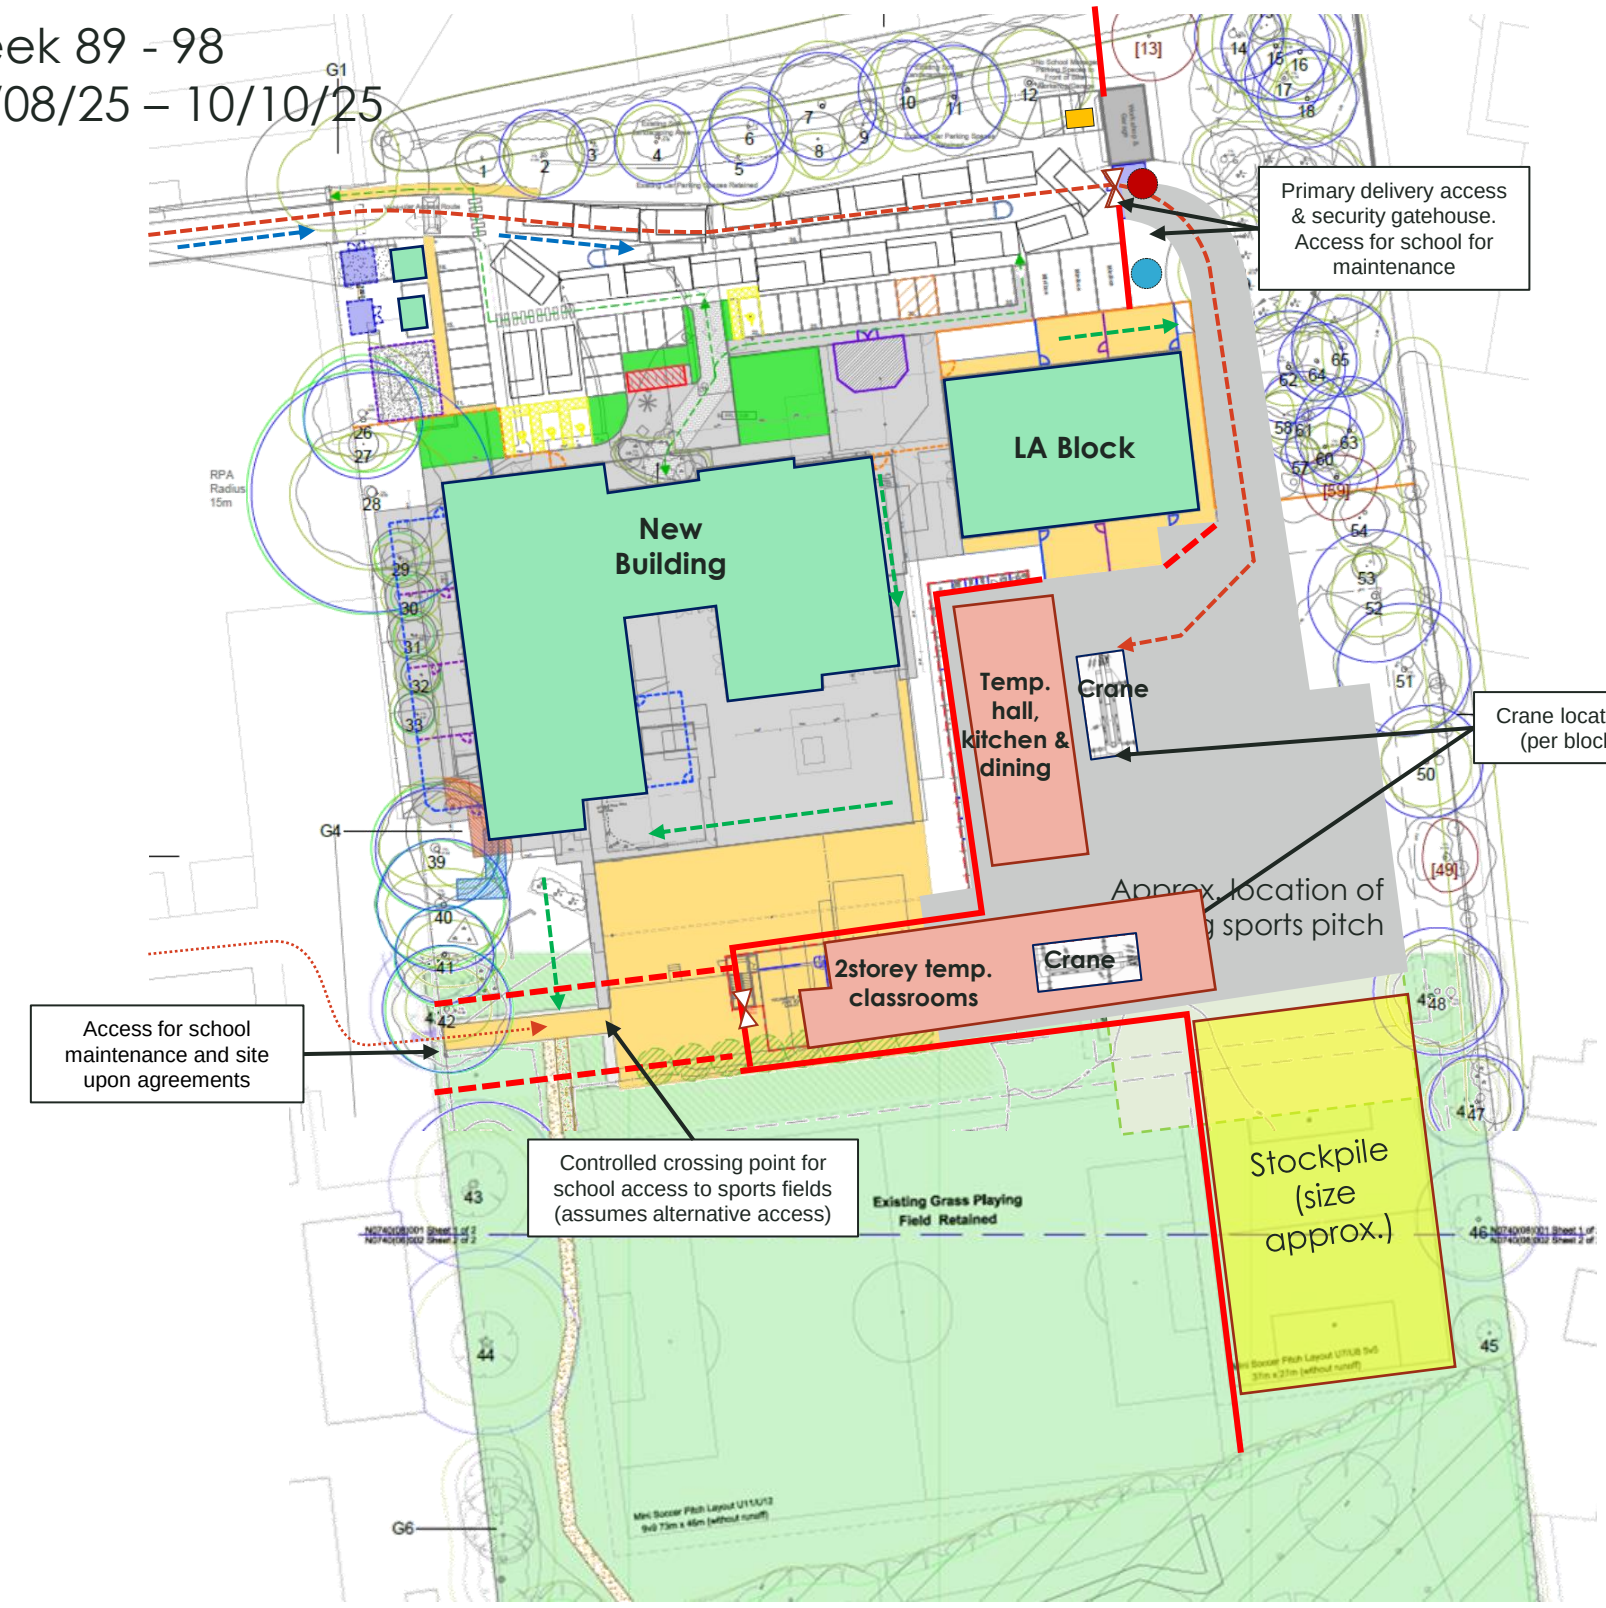

Key:


- Construction traffic routes
- Construction operative routes
- School vehicle access
- Site hoarding
- Contractor access points
- Live School Buildings
- Temp. accommodation removal
- Wheel wash point

Notes

- No site parking available. Operatives to use Holland Road car park.
- A strict policy of no parking on adjacent residential streets will be implemented. This will be agreed during the SC procurement process and written into the relevant SC orders.

Section 5 Completion of Externals

Week 98 - 107
13/10/25 – 19/12/25

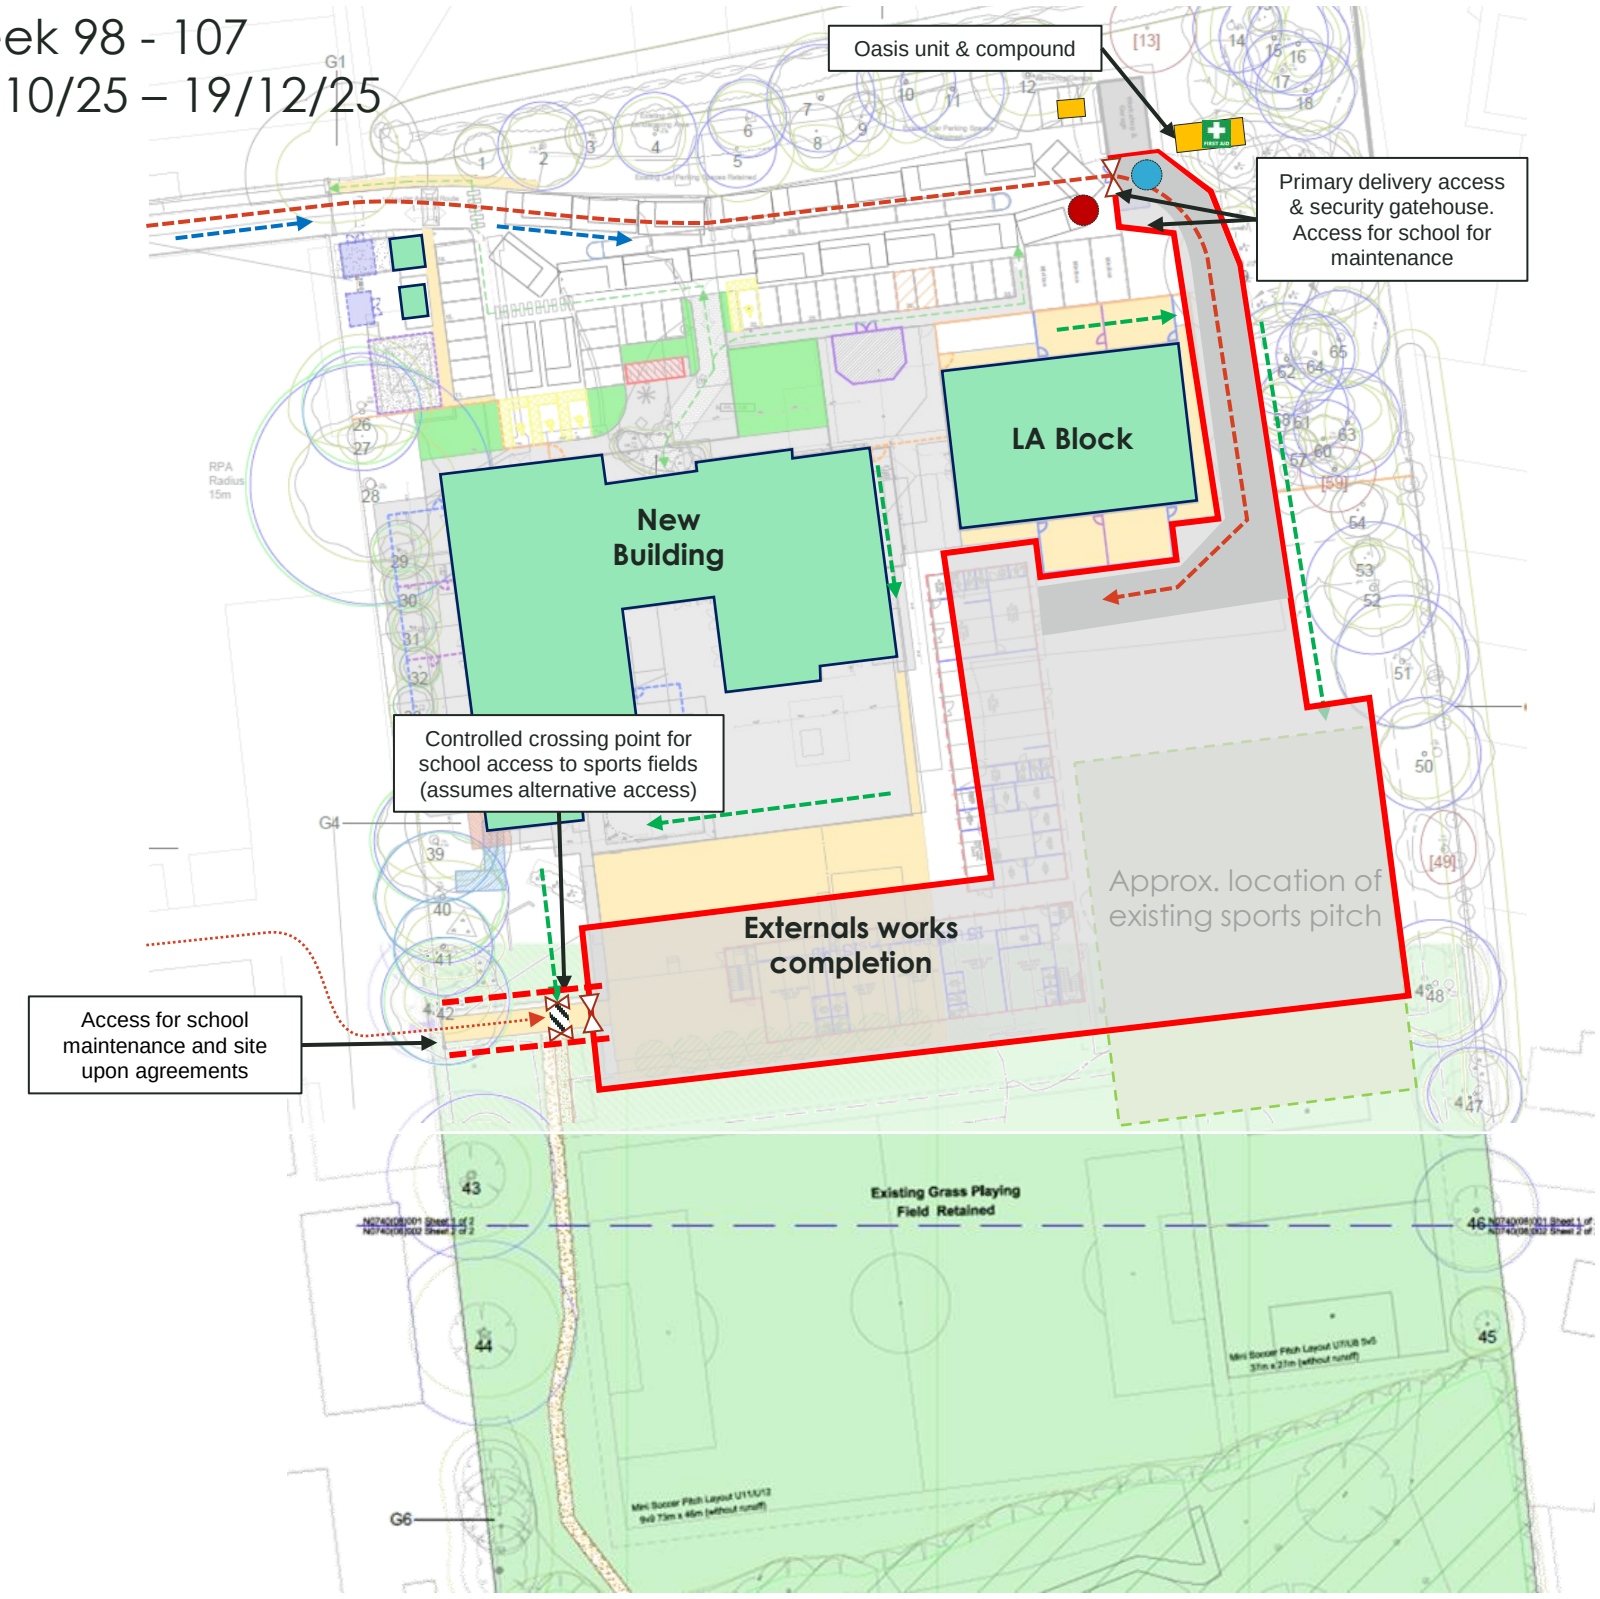

Key:

- Construction traffic routes
- Construction operative routes
- School vehicle access
- Site hoarding
- Contractor access points
- Live School Buildings
- Wheel wash point

Notes

- No site parking available. Operatives to use Holland Road car park.
- A strict policy of no parking on adjacent residential streets will be implemented. This will be agreed during the SC procurement process and written into the relevant SC orders.