
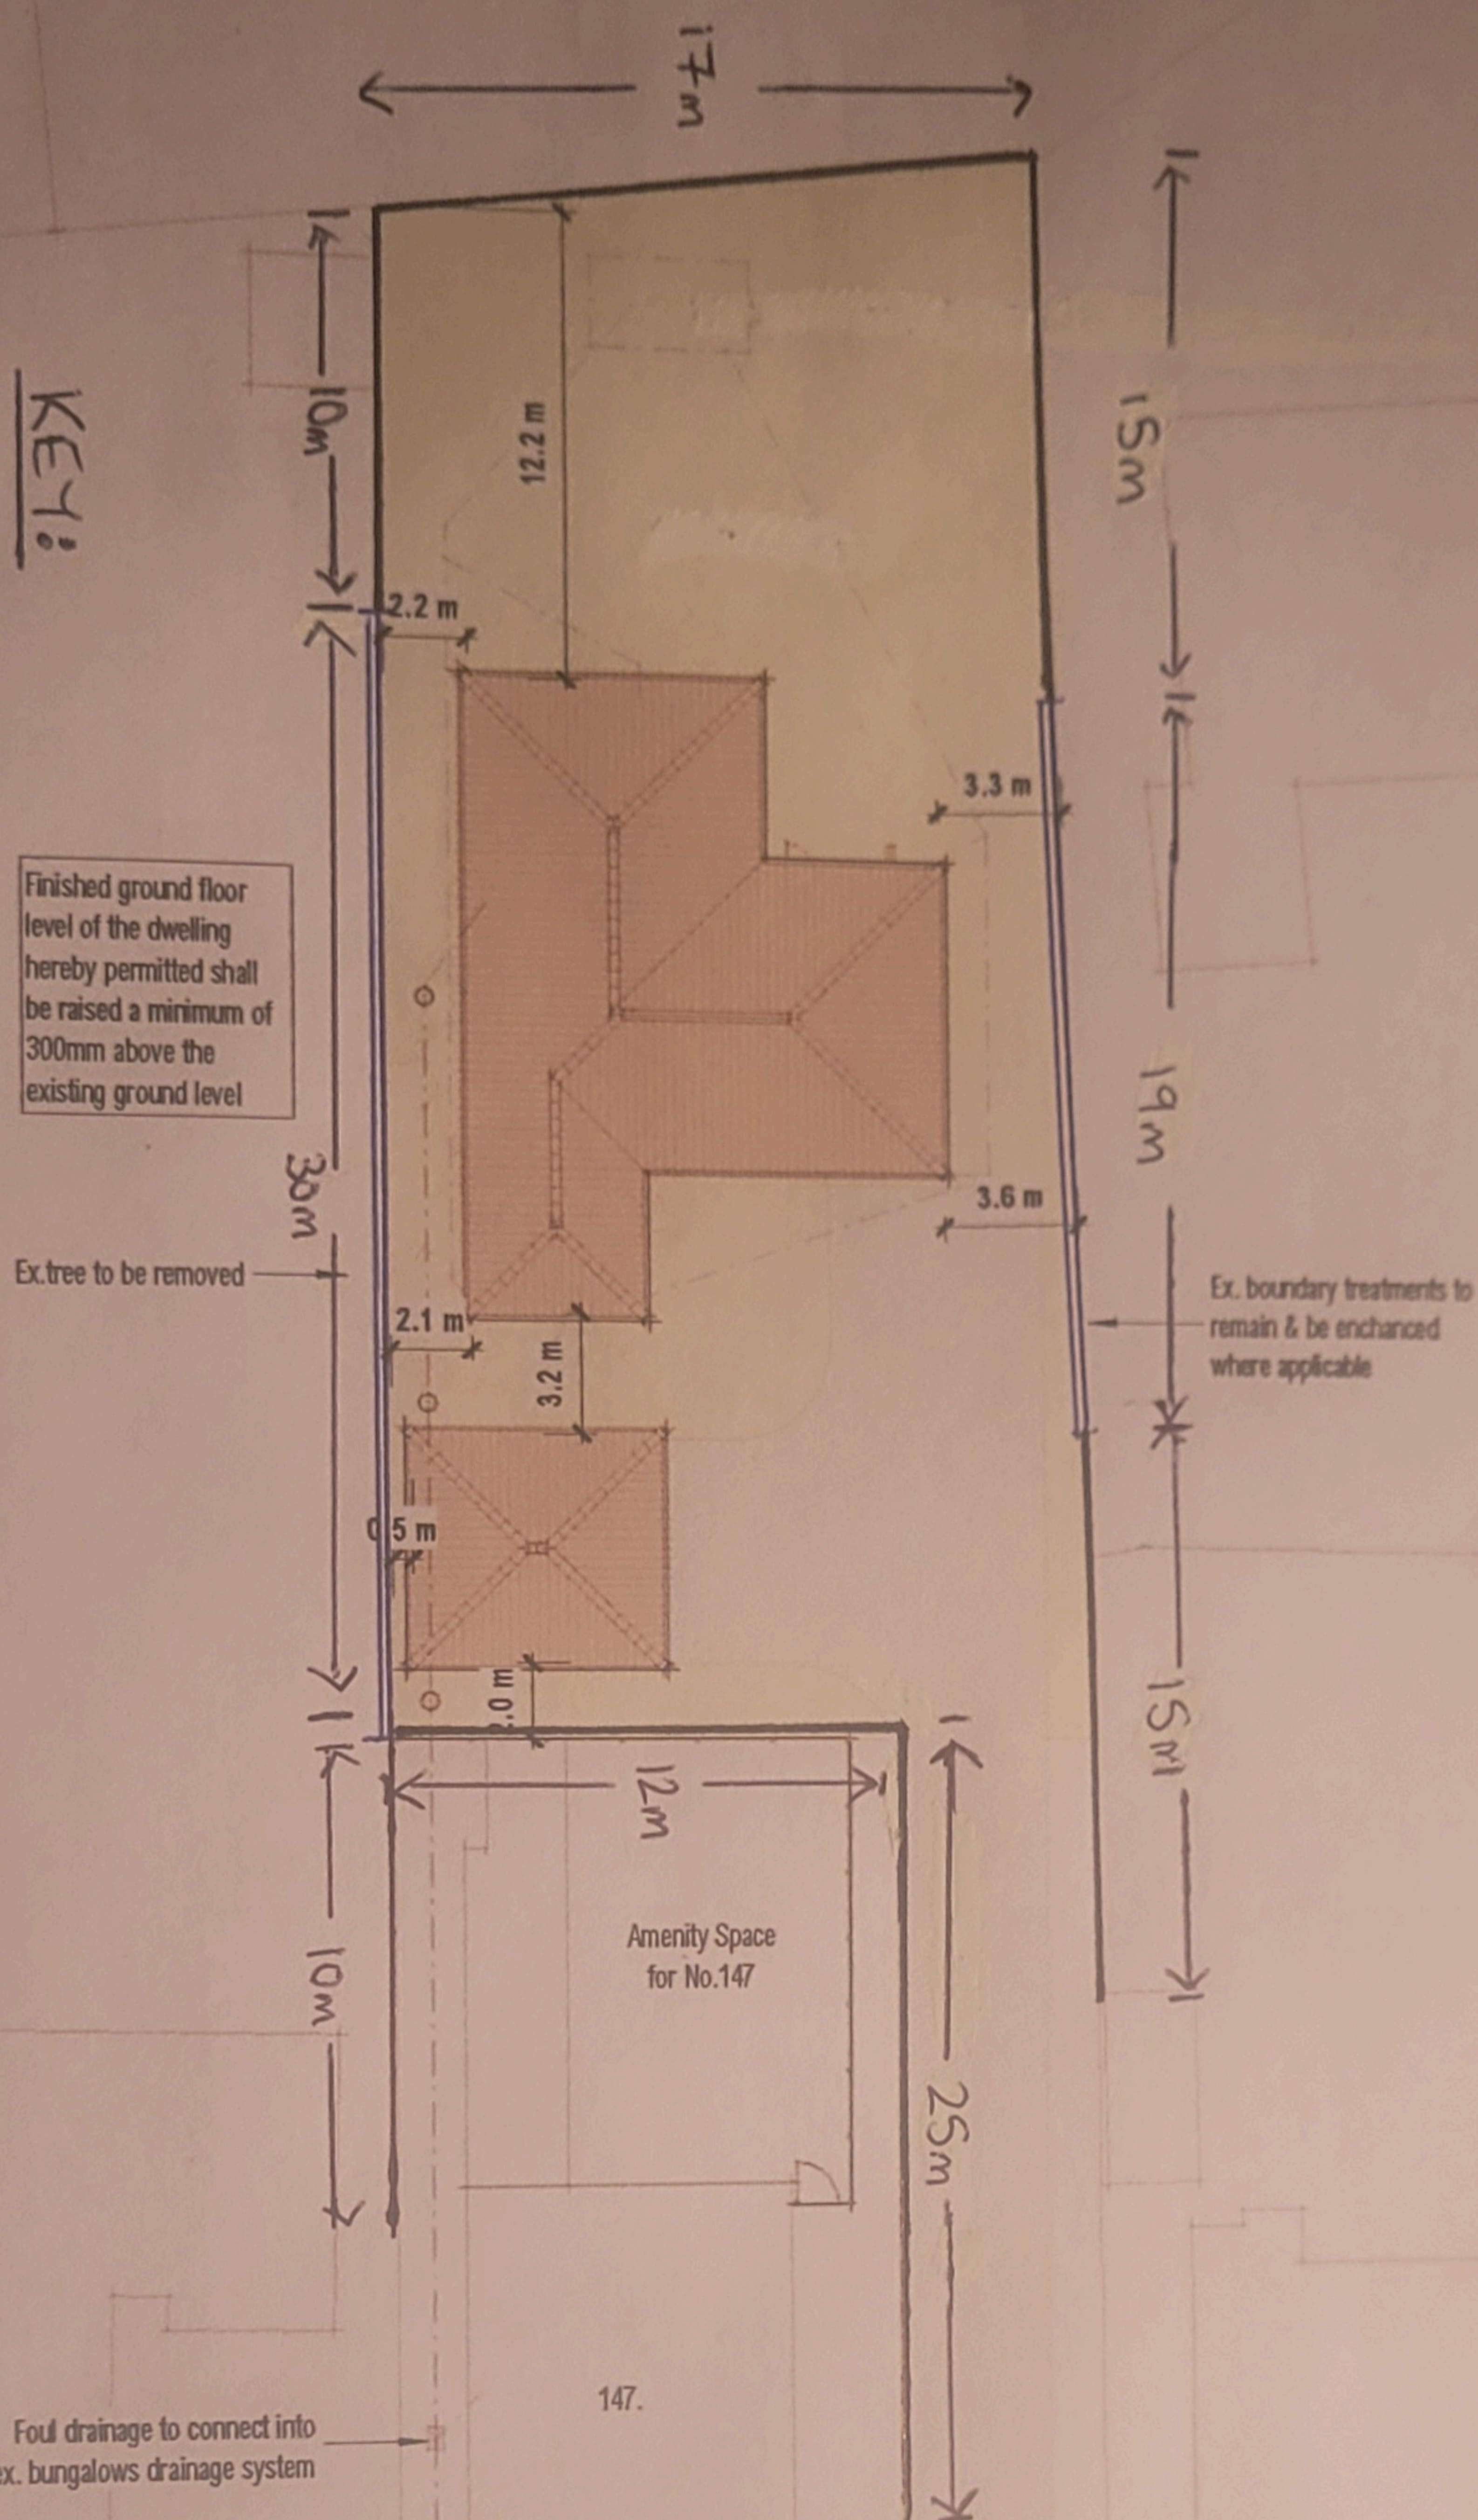


THIVISTOCK
ROAD

APPENDIX 1

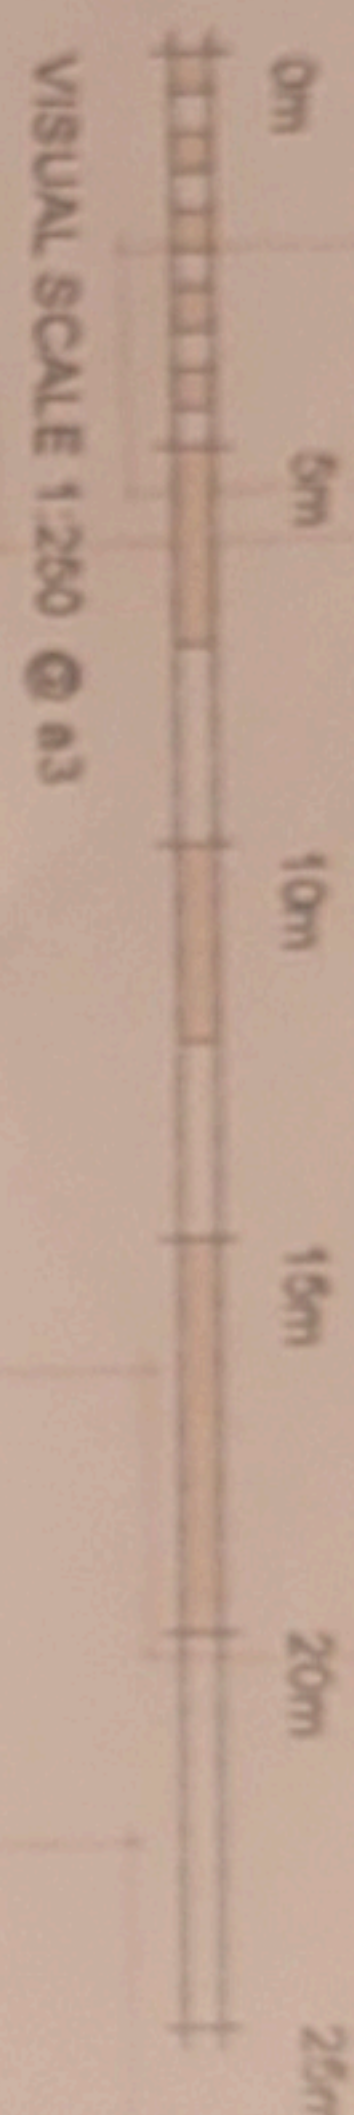

KEY:

AREAS WHERE THE FENCE IS INTENDED TO BE 2M 300MM (DOUBLE BLUE LINE)

AREAS WHERE THE FENCE IS INTENDED TO BE 2M 200MM (BLACK LINE)

HAWTHORN BANK

4m