



Key

- 1. Existing single storey element to be demolished

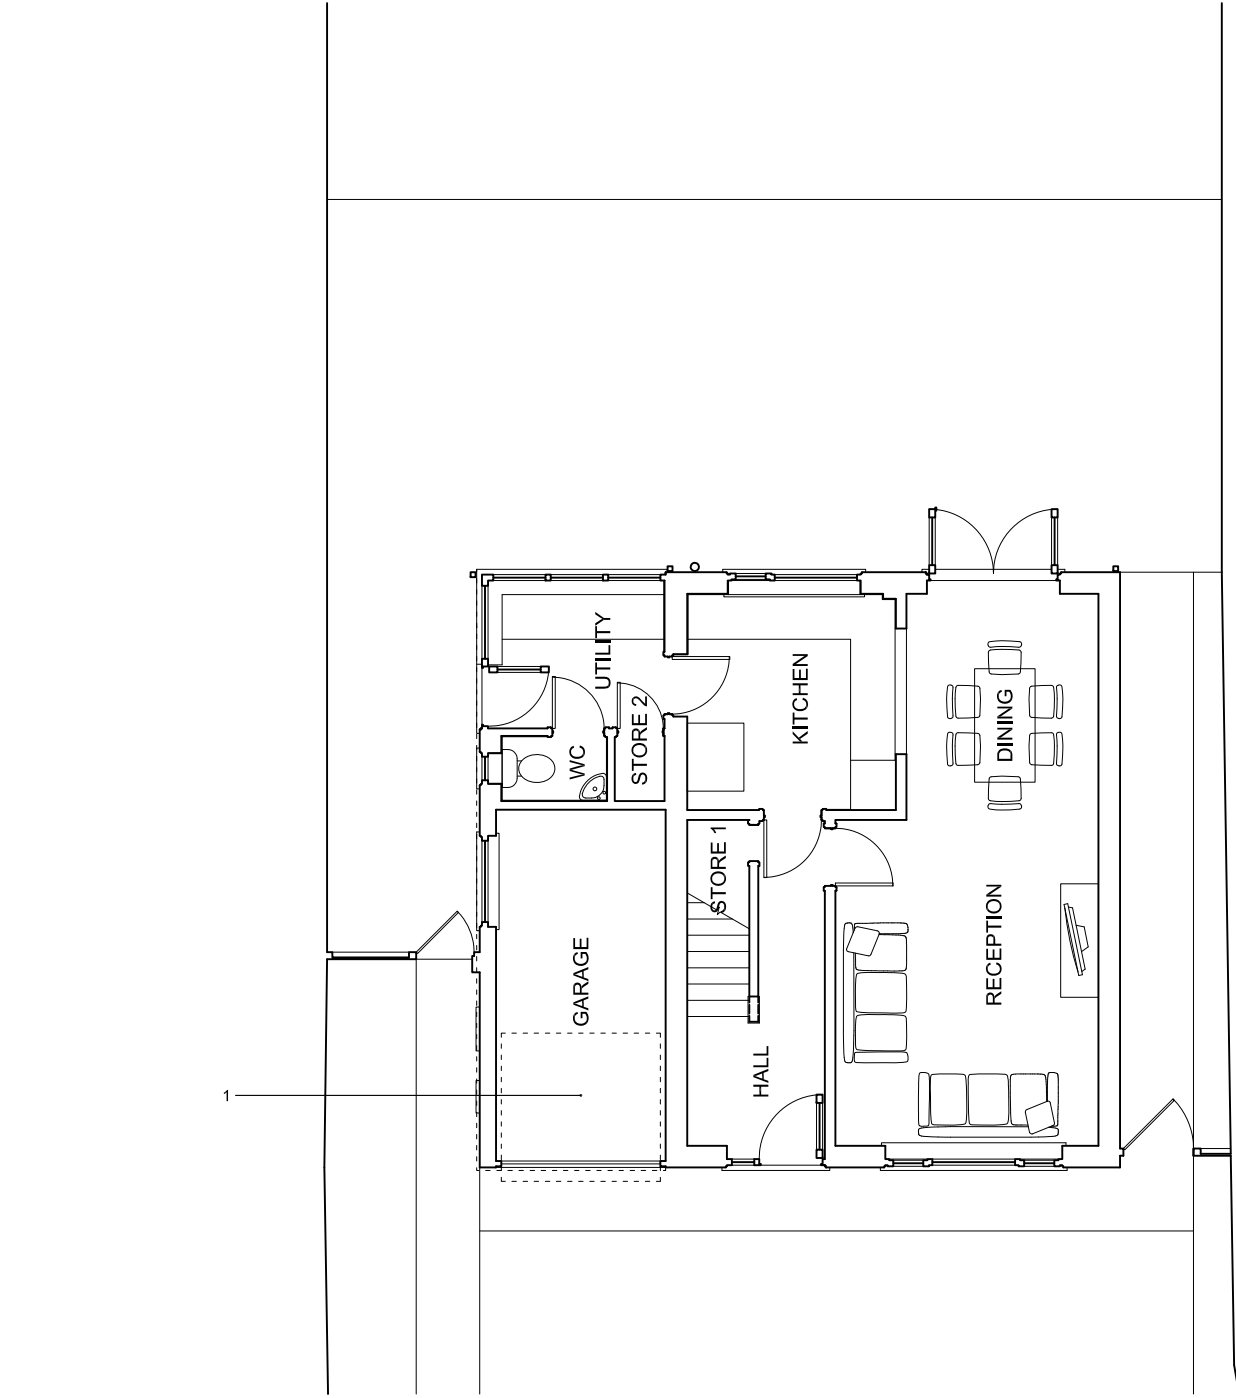

Existing Ground Floor Plan
1:100

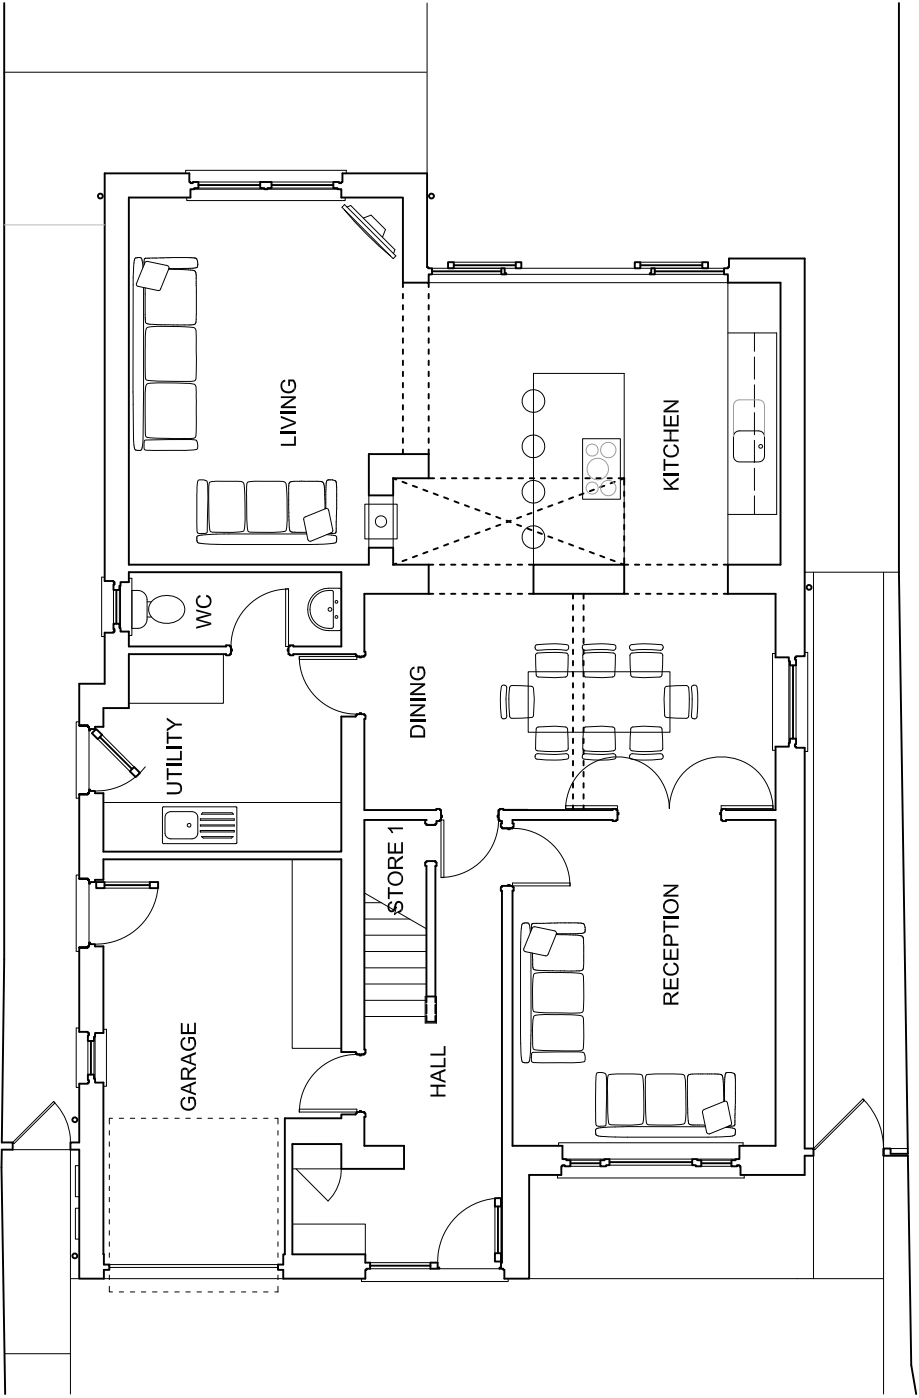


Proposed Ground Floor Plan
1:100

REV	DATE	COMMENTS

	A3	PROJECT TITLE 38 CROSS STREET					
		DRAWING TITLE GROUND FLOOR PLAN					
		DWG STATUS PLANNING					
DRAWN	—	JOB NO.	15001	DATE	05/03/2016	FILE	—
CHECKED	—	DWG NO.	PL003	REVISION	—	SCALE	1:100

Key

1. Existing single storey element to be demolished

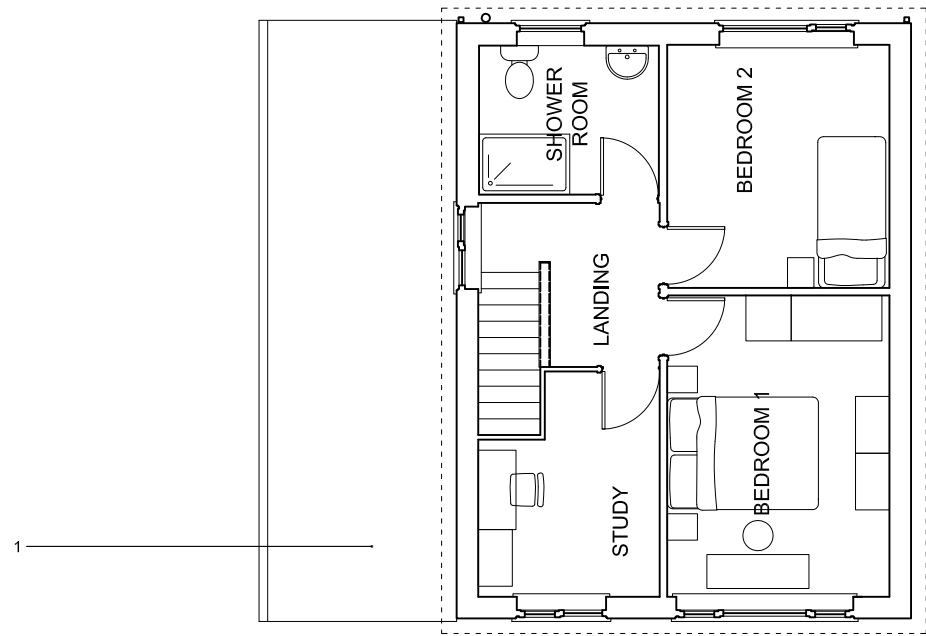


Existing First Floor Plan
1:100



Key

1. Single ply membrane to flat roof roof in slate grey colour
2. Rooflight

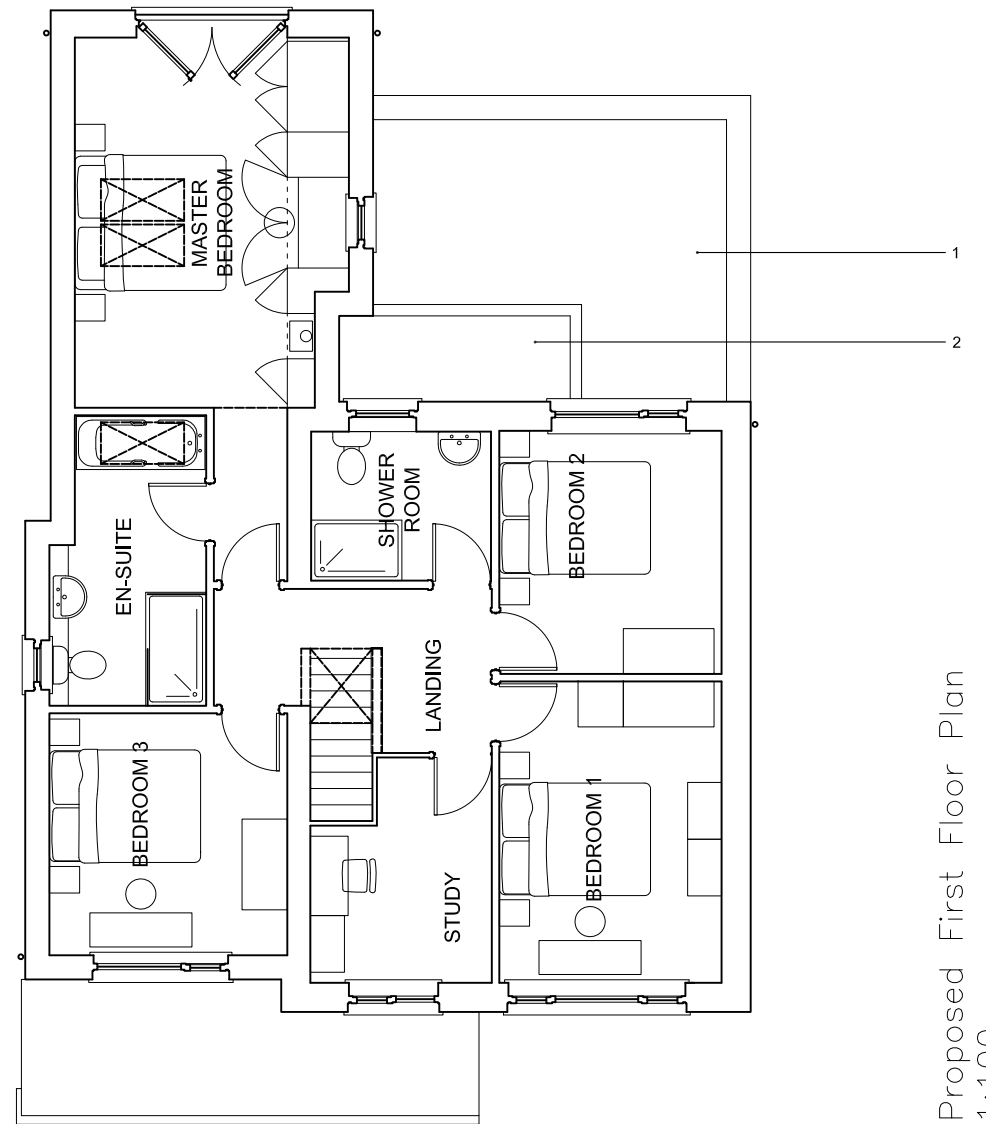Proposed First Floor Plan
1:100


REV	DATE	COMMENTS		A3	PROJECT TITLE 38 CROSS STREET					
					DRAWING TITLE FIRST FLOOR PLAN					
					DWG STATUS PLANNING					
			DRAWN	—	JOB NO.	15001	DATE	05/03/2016	FILE	—
			CHECKED	—	DWG NO.	PL004	REVISION	—	SCALE	1:100

Key


- 1. Existing single storey element to be demolished

Key

- 1. New grey gutters and trims - existing to be replaced
- 2. New slate tile (fibre cement) - existing timber fascia and concrete tile roof to be replaced
- 3. Rooflight

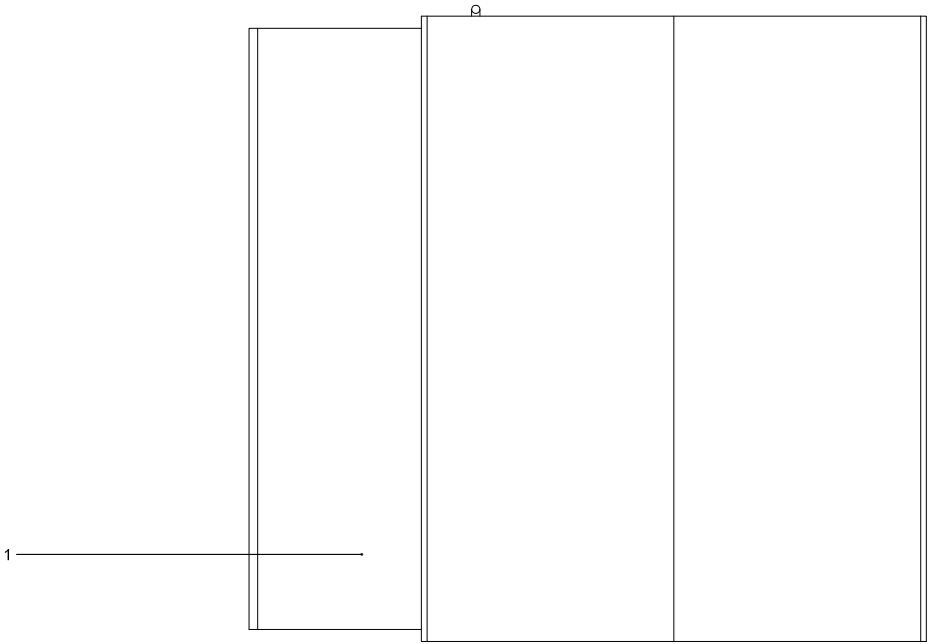

Existing Roof Plan
1:100

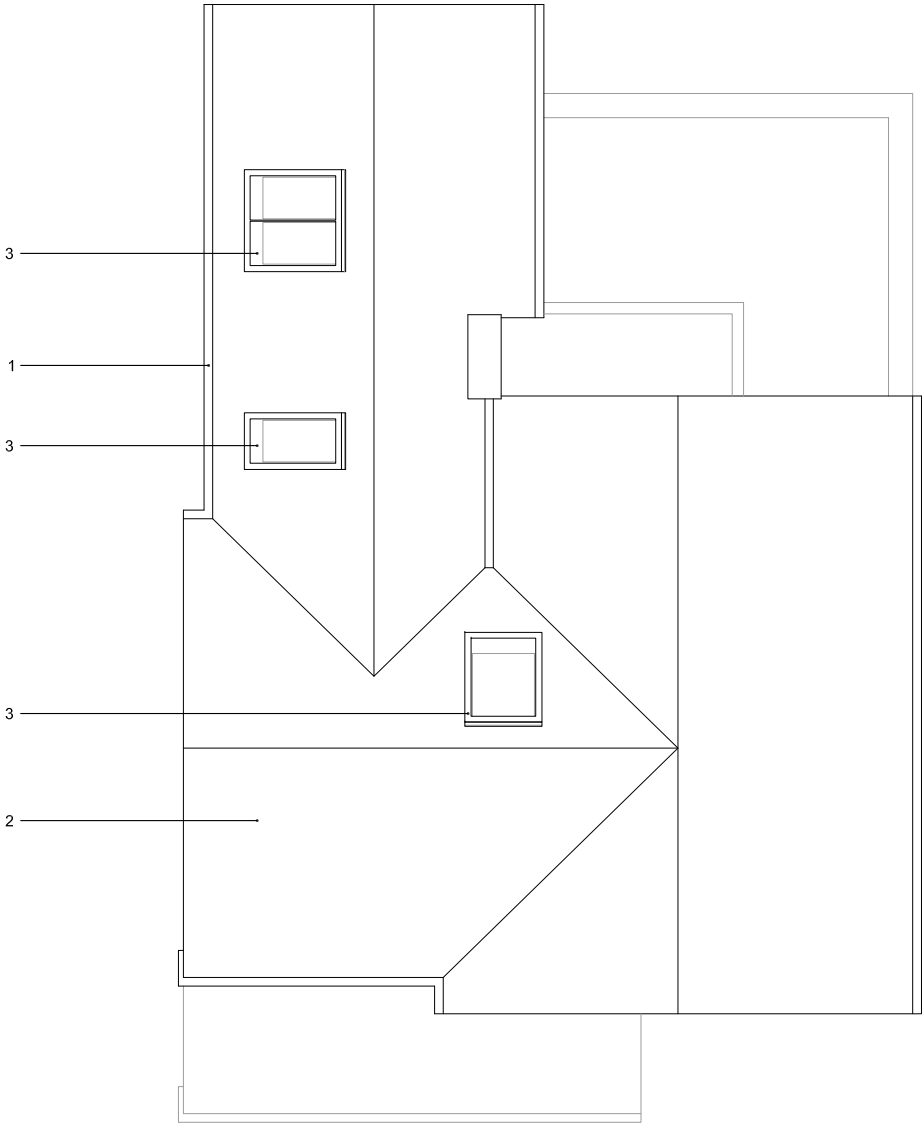

Proposed Roof Plan
1:100



REV	DATE	COMMENTS								
					A3		PROJECT TITLE 38 CROSS STREET			
							DRAWING TITLE ROOF PLAN			
							DWG STATUS PLANNING			
			DRAWN		JOB NO.		DATE		FILE	
			CHECKED		DWG NO.		REVISION		SCALE	
					PL005				1:100	