




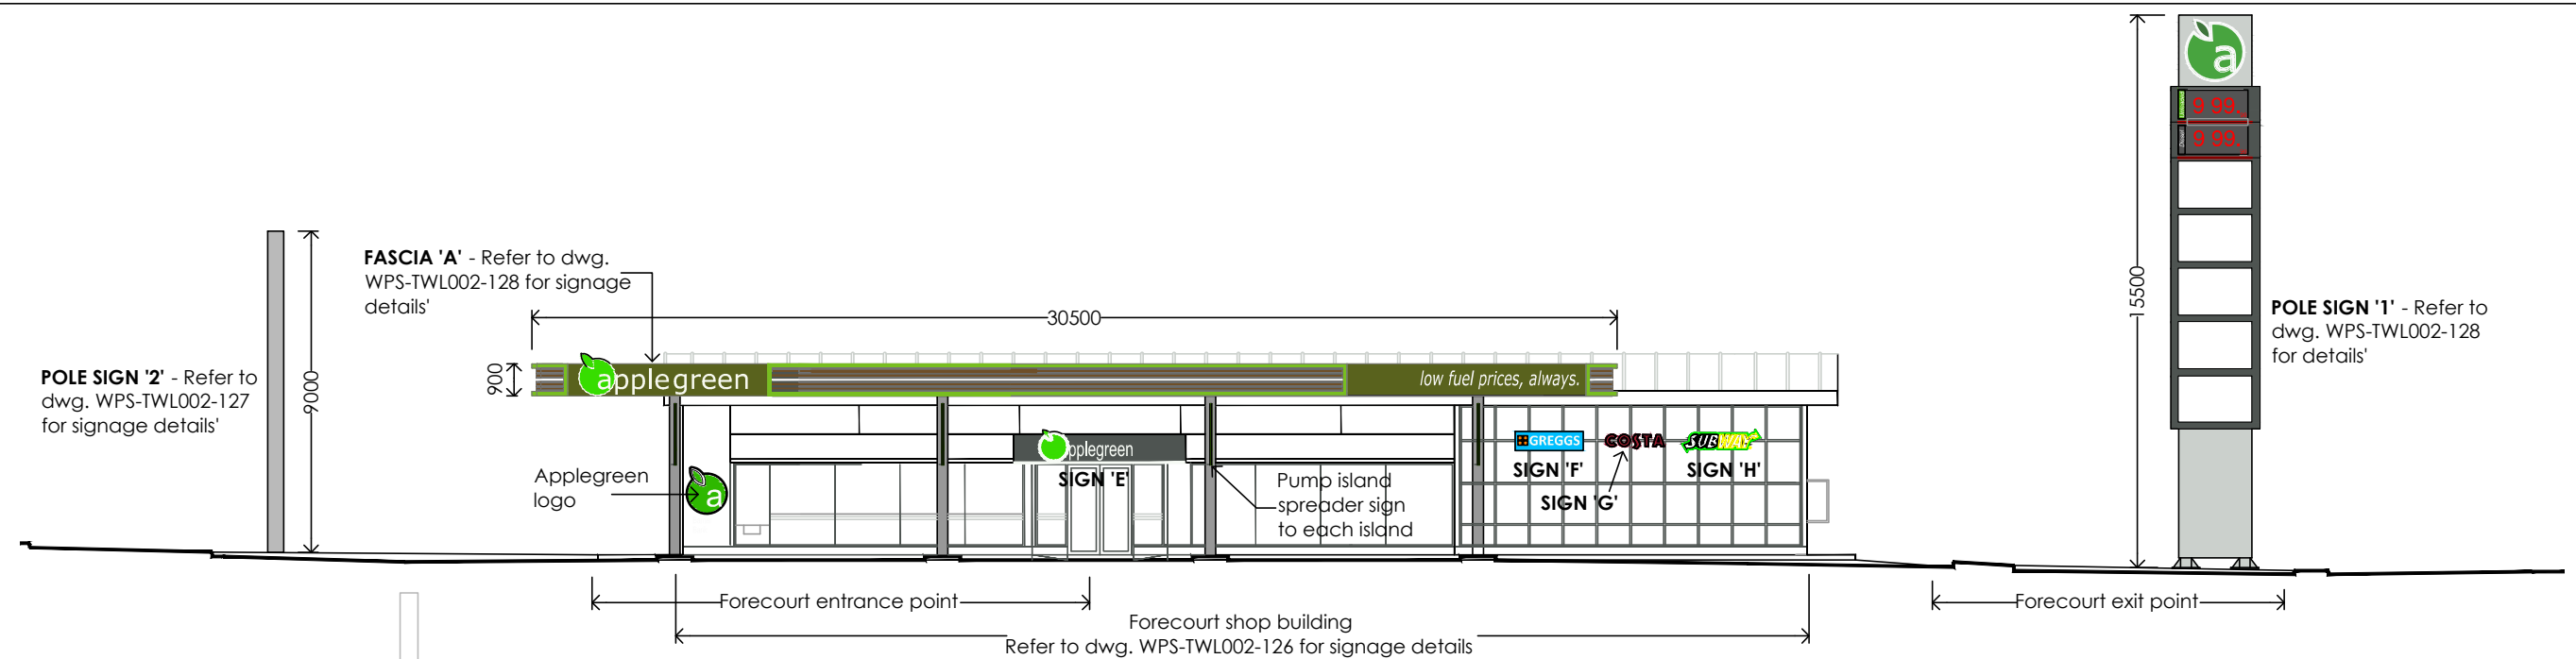

ELEVATION TO FORECOURT FROM ENTRANCE

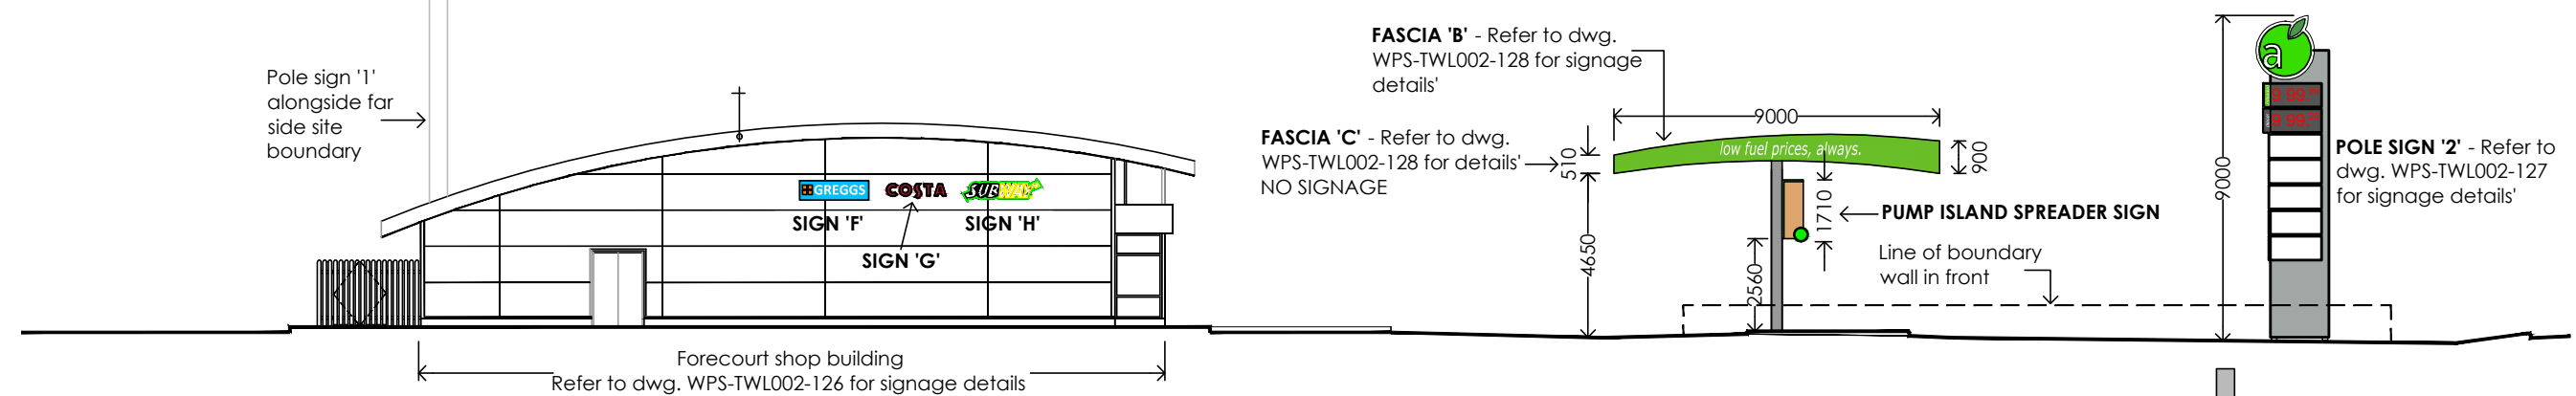

ELEVATION ACROSS FORECOURT FROM DEVELOPMENT CIRCULATION ROAD

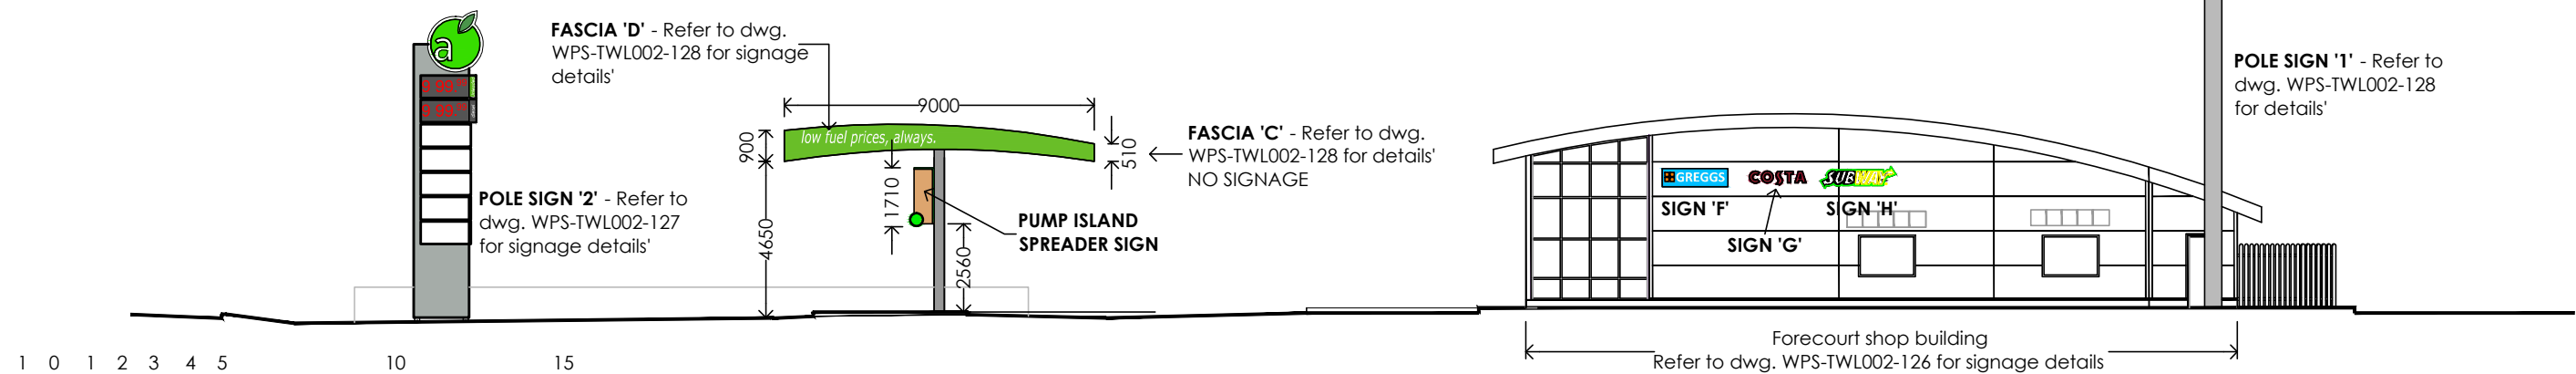

ELEVATION TO FORECOURT FROM HIGHWAY ACCESS ROAD

