




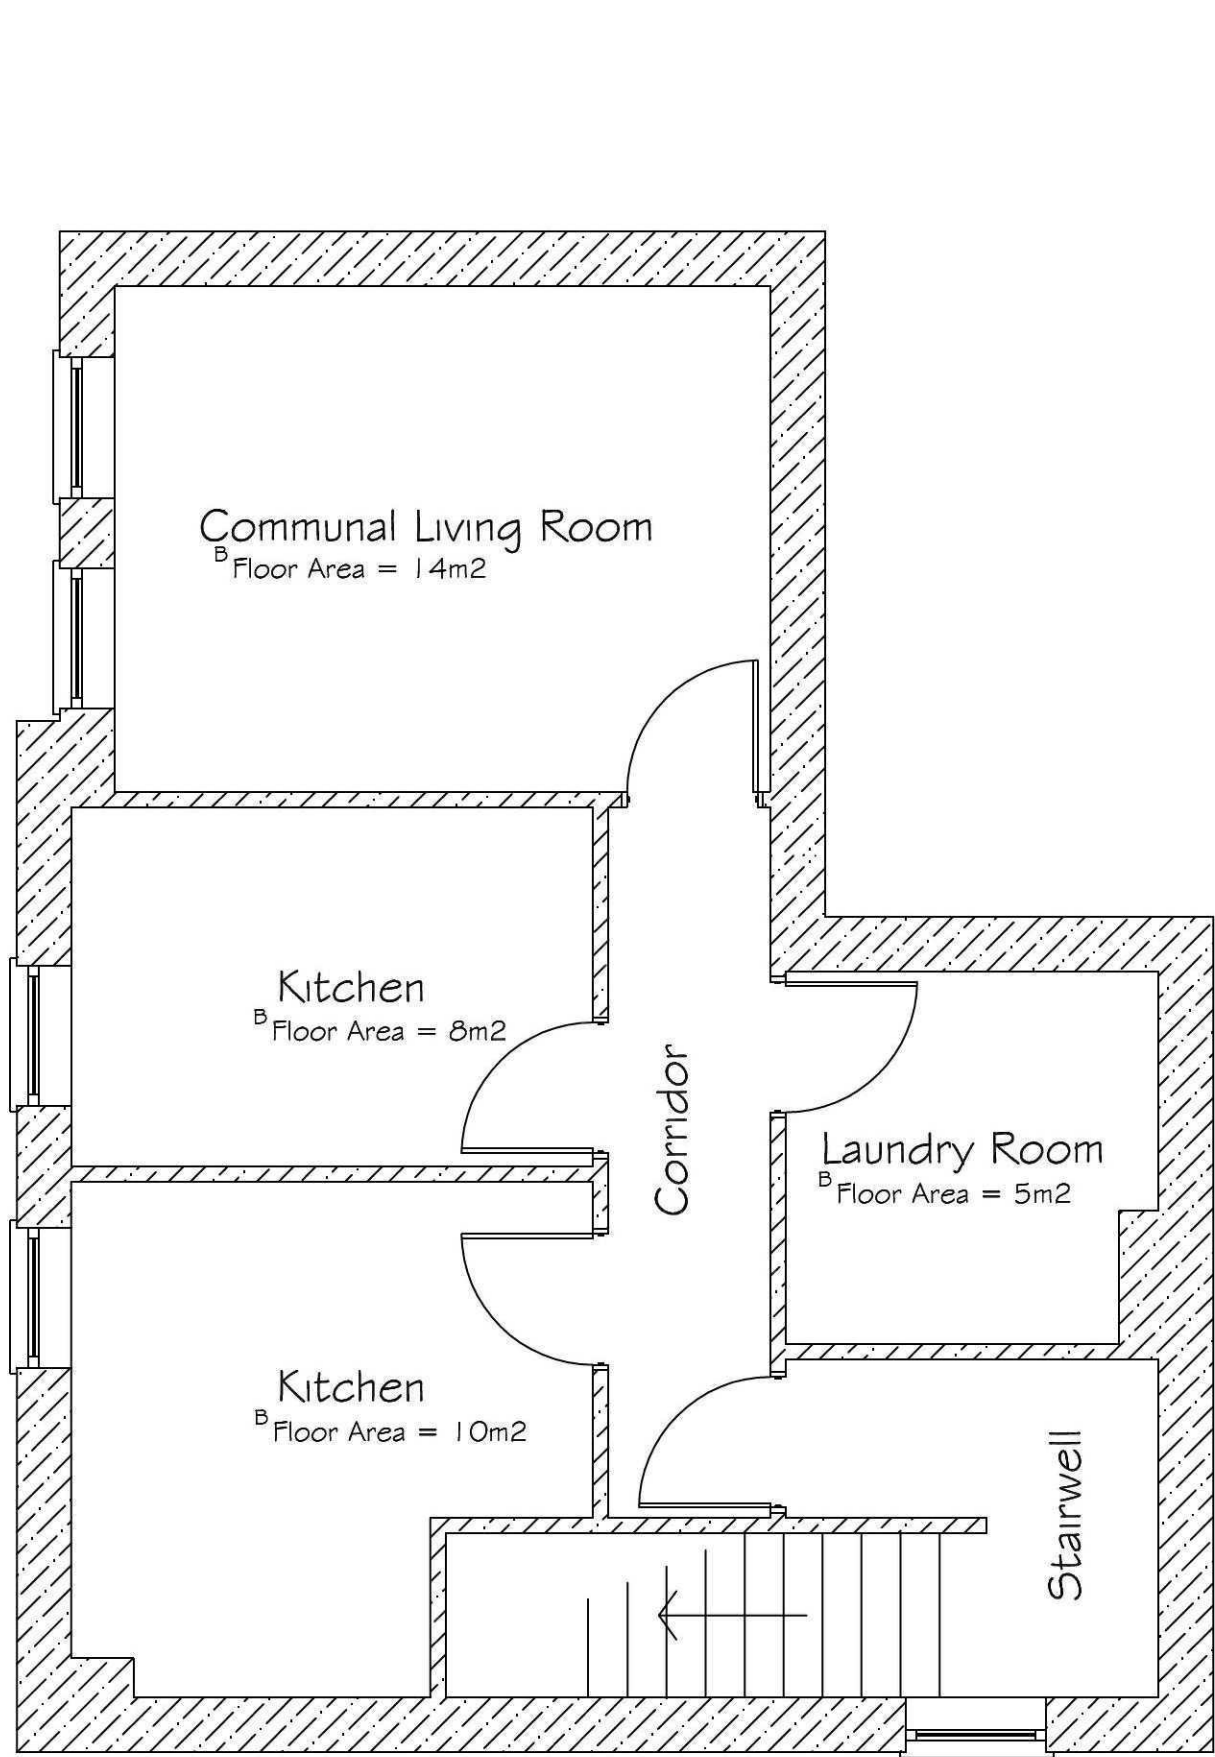

^A Proposed Second Floor Plan

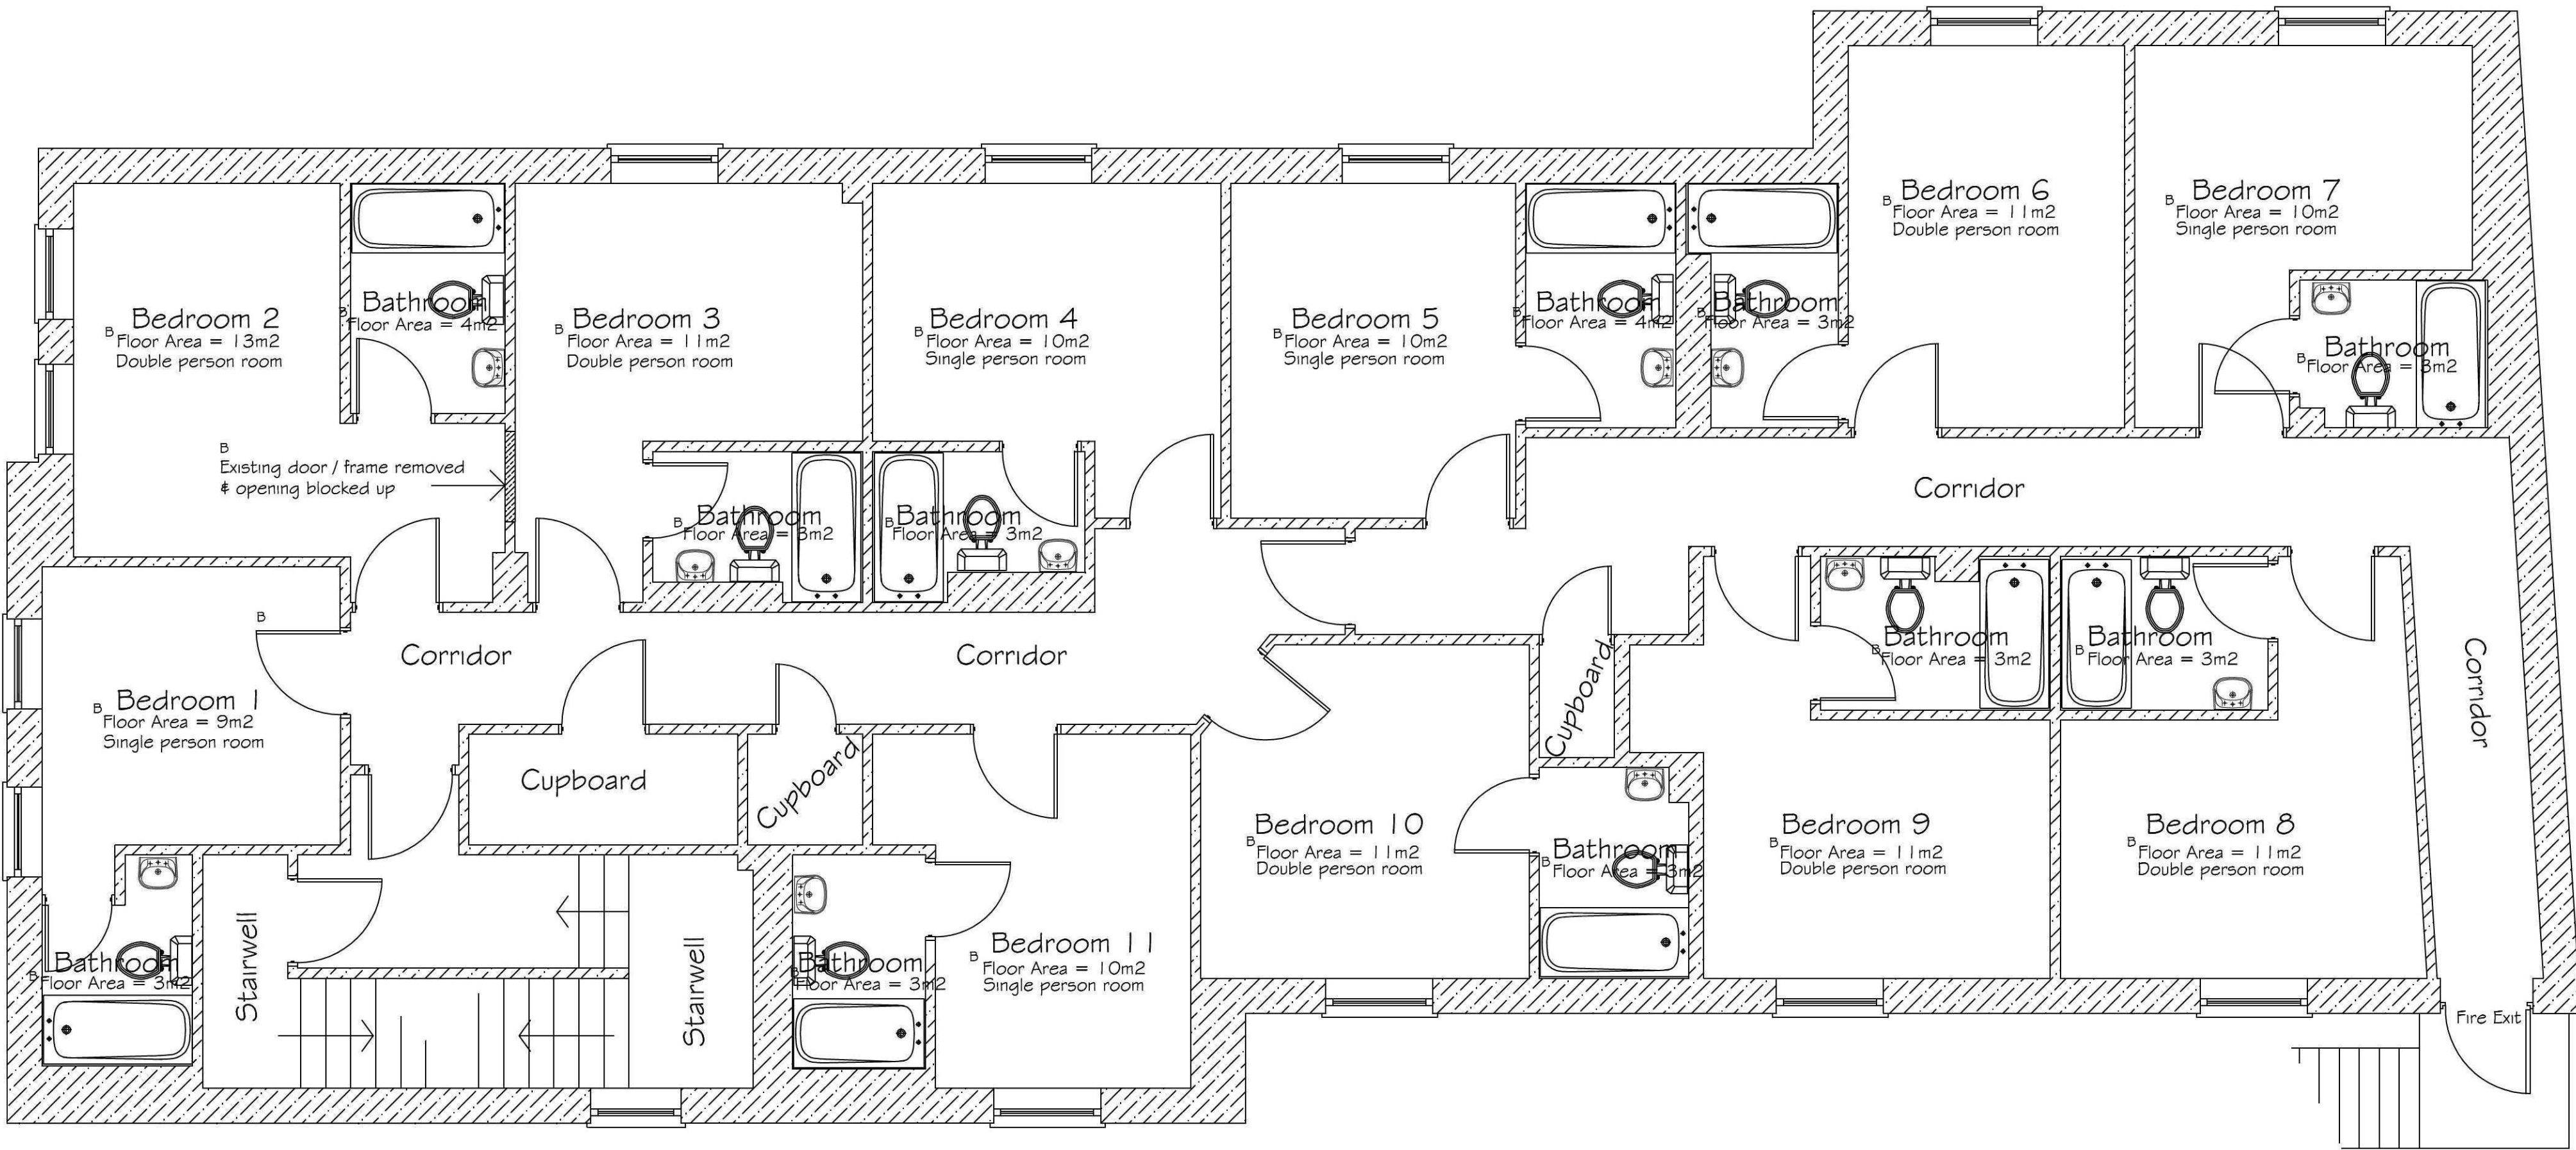

^A Proposed First Floor Plan

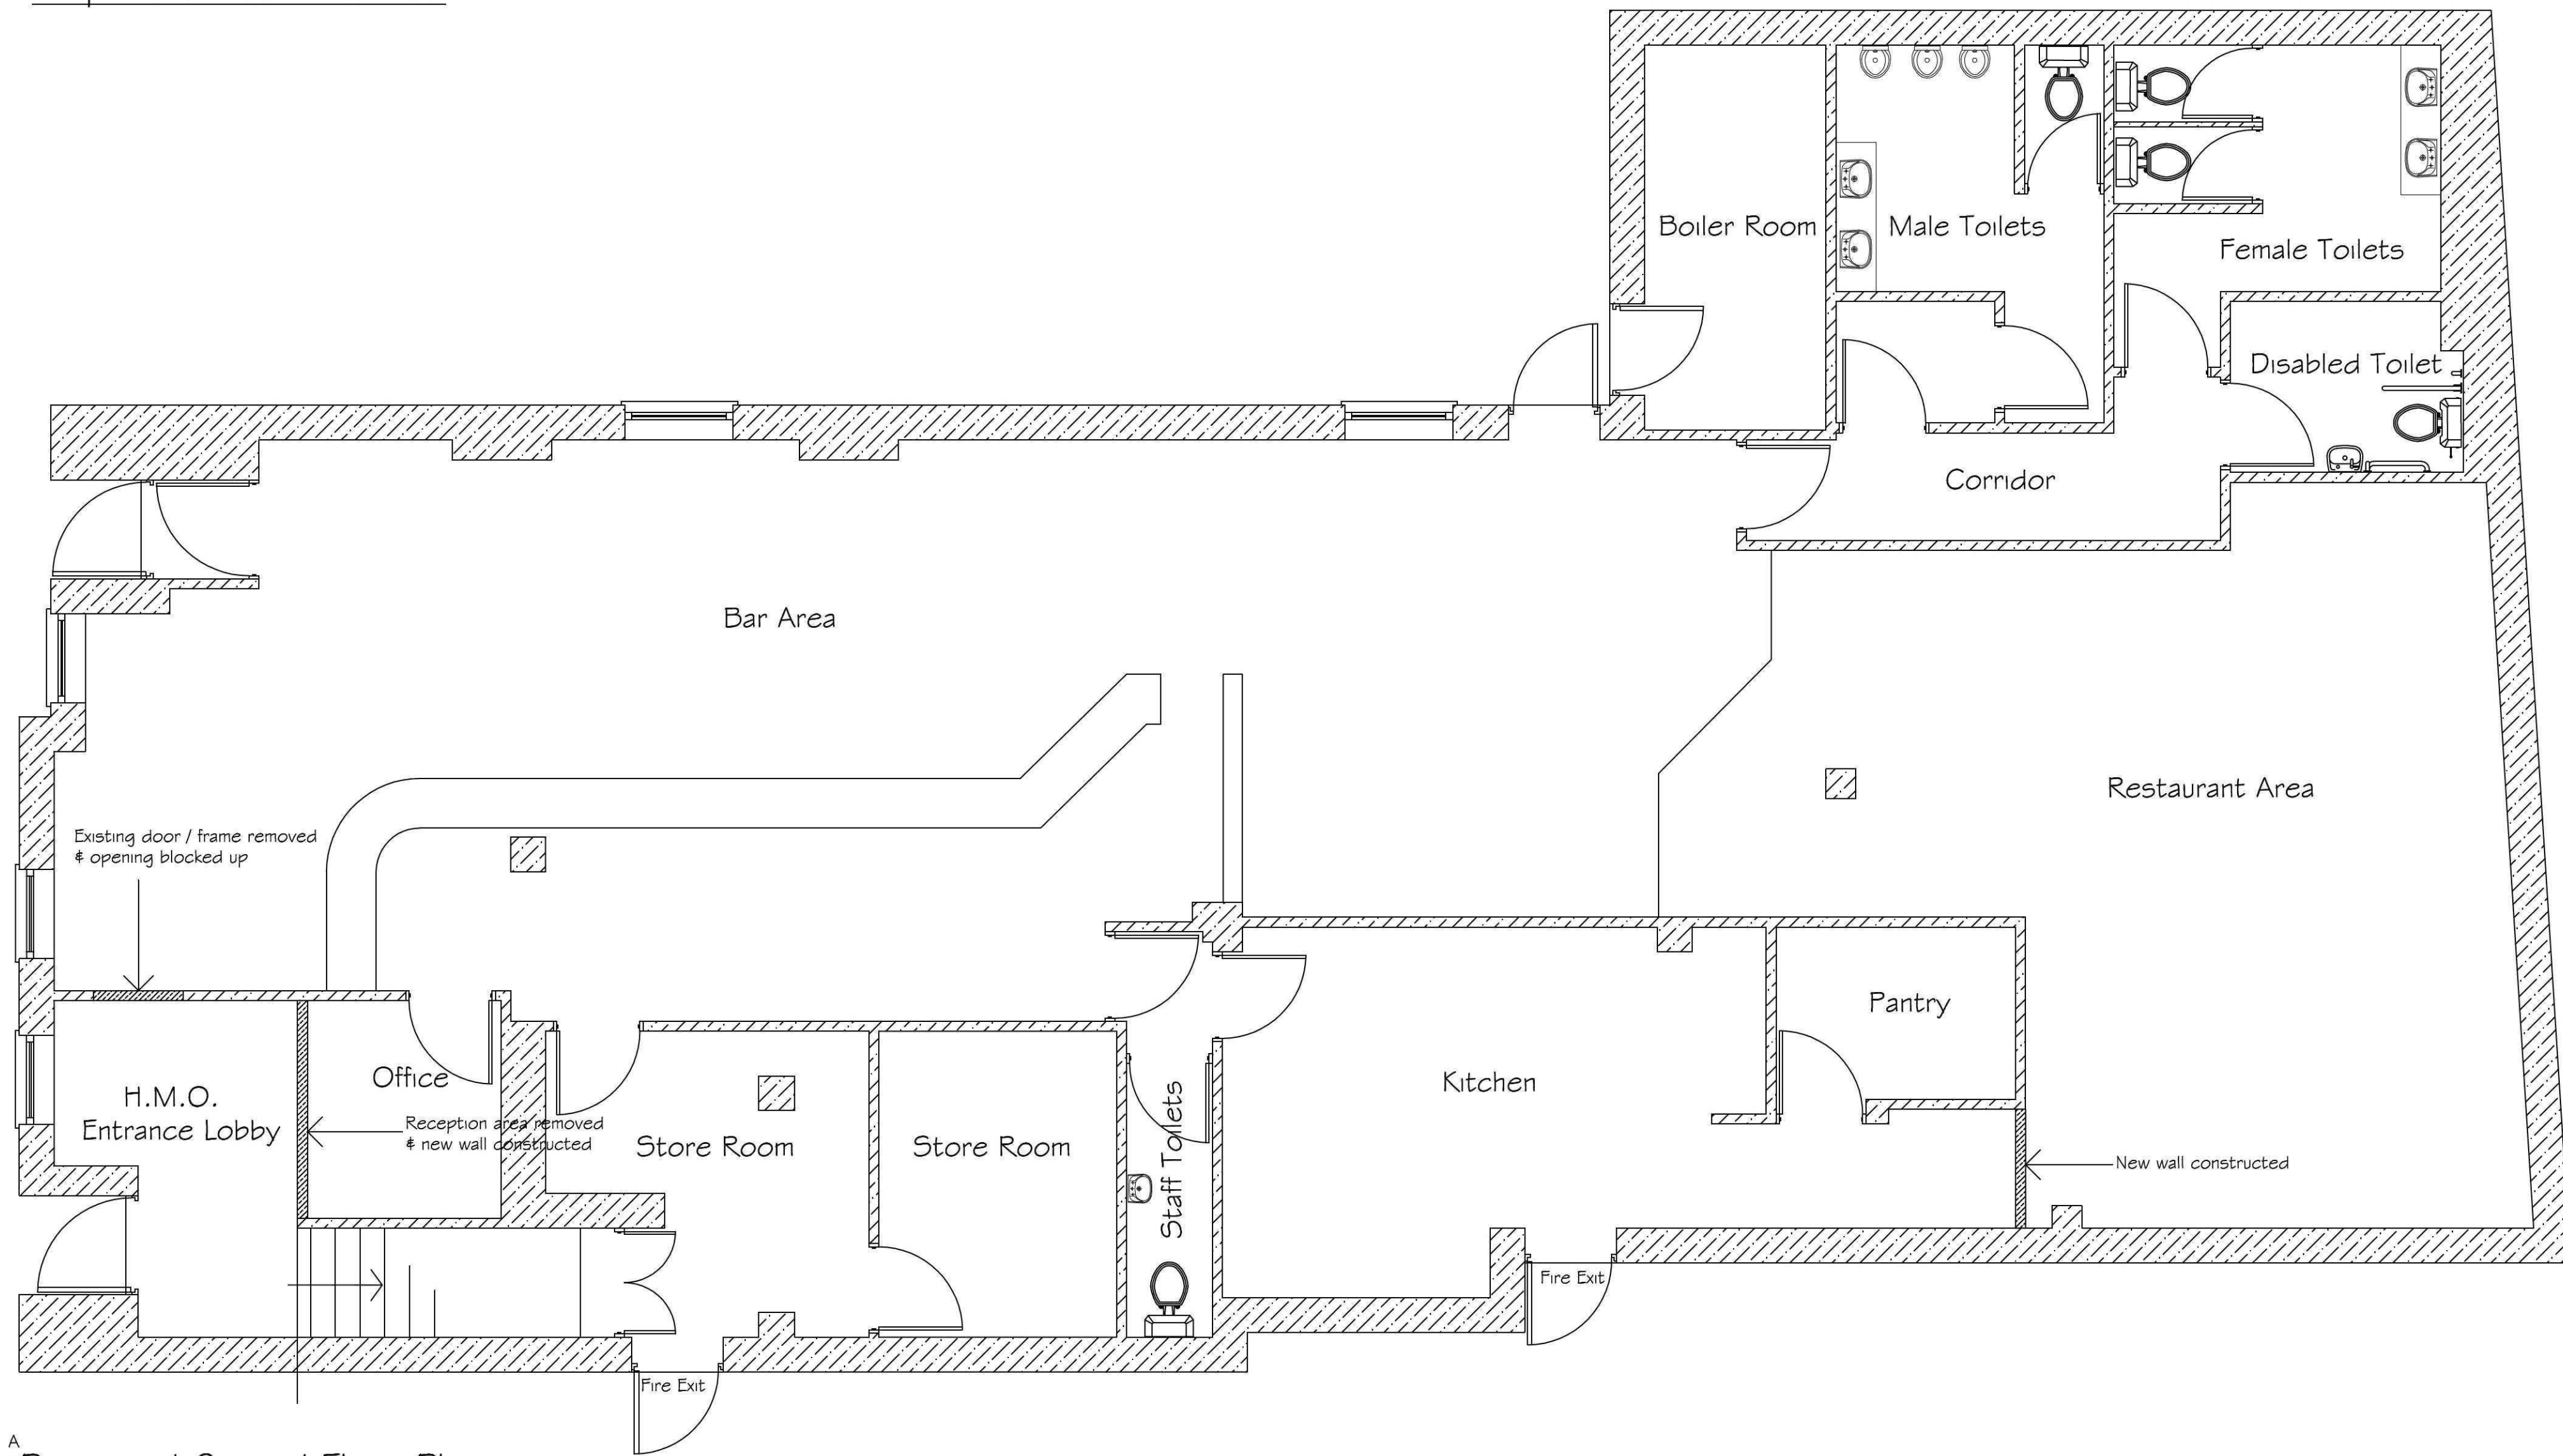

^A Proposed Ground Floor Plan

B Door added to bedroom 1
Floor areas & persons per room added
Door between bedrooms 2 & 3 removed mjw 20/4/15
A Floor Plan descriptions amended mjw 1/4/15
from Existing to Proposed

REVISIONS		BY	DATE
DRAWN	MJW	DATE	26/3/15
SCALE	1 / 50	CHECKED	

CLIENT
Mr. A. Smith
C/o MW architectural-detailing services
13 Wimberley Way
Pinchbeck
Spalding Lincs PE11 3RY

PROJECT
Proposed change of use of part existing hotel
(C1) to H.M.O (C4) whilst retaining the
existing use of bar and restaurant facilities
(A3 / A4 / A5)

DETAILS
Proposed Floor Plans