




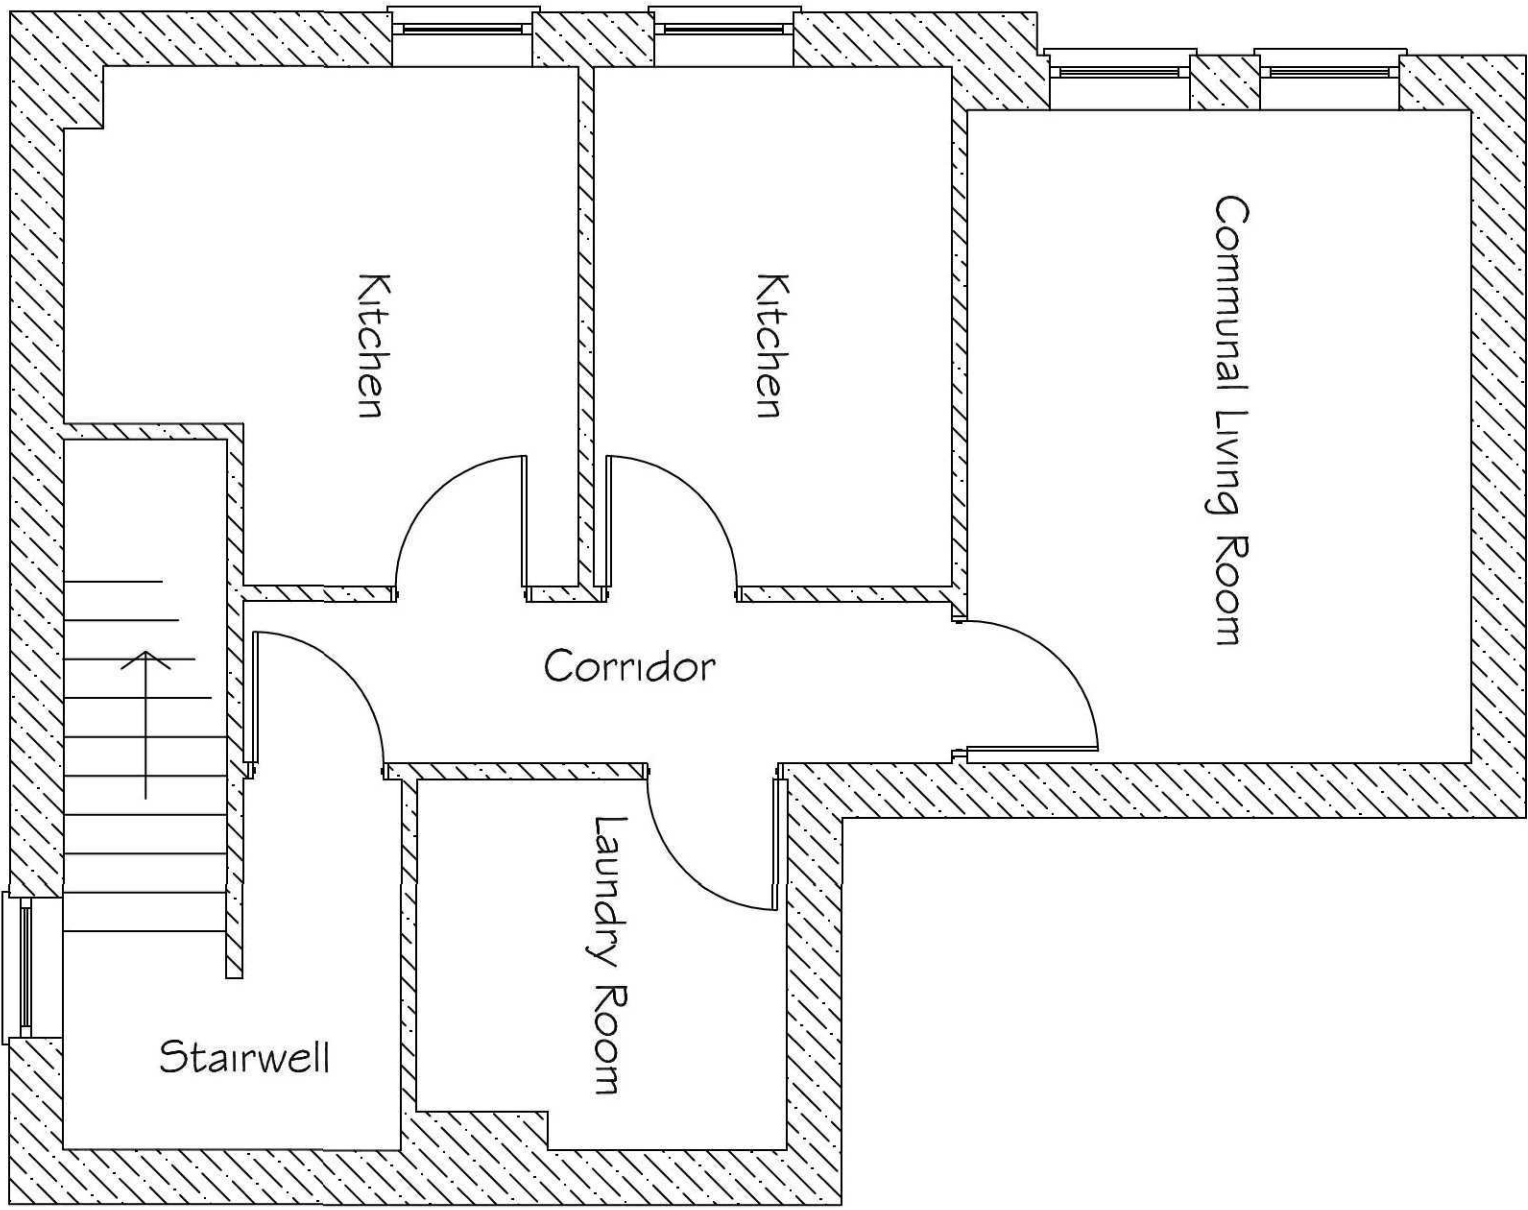

Existing Second Floor Plan

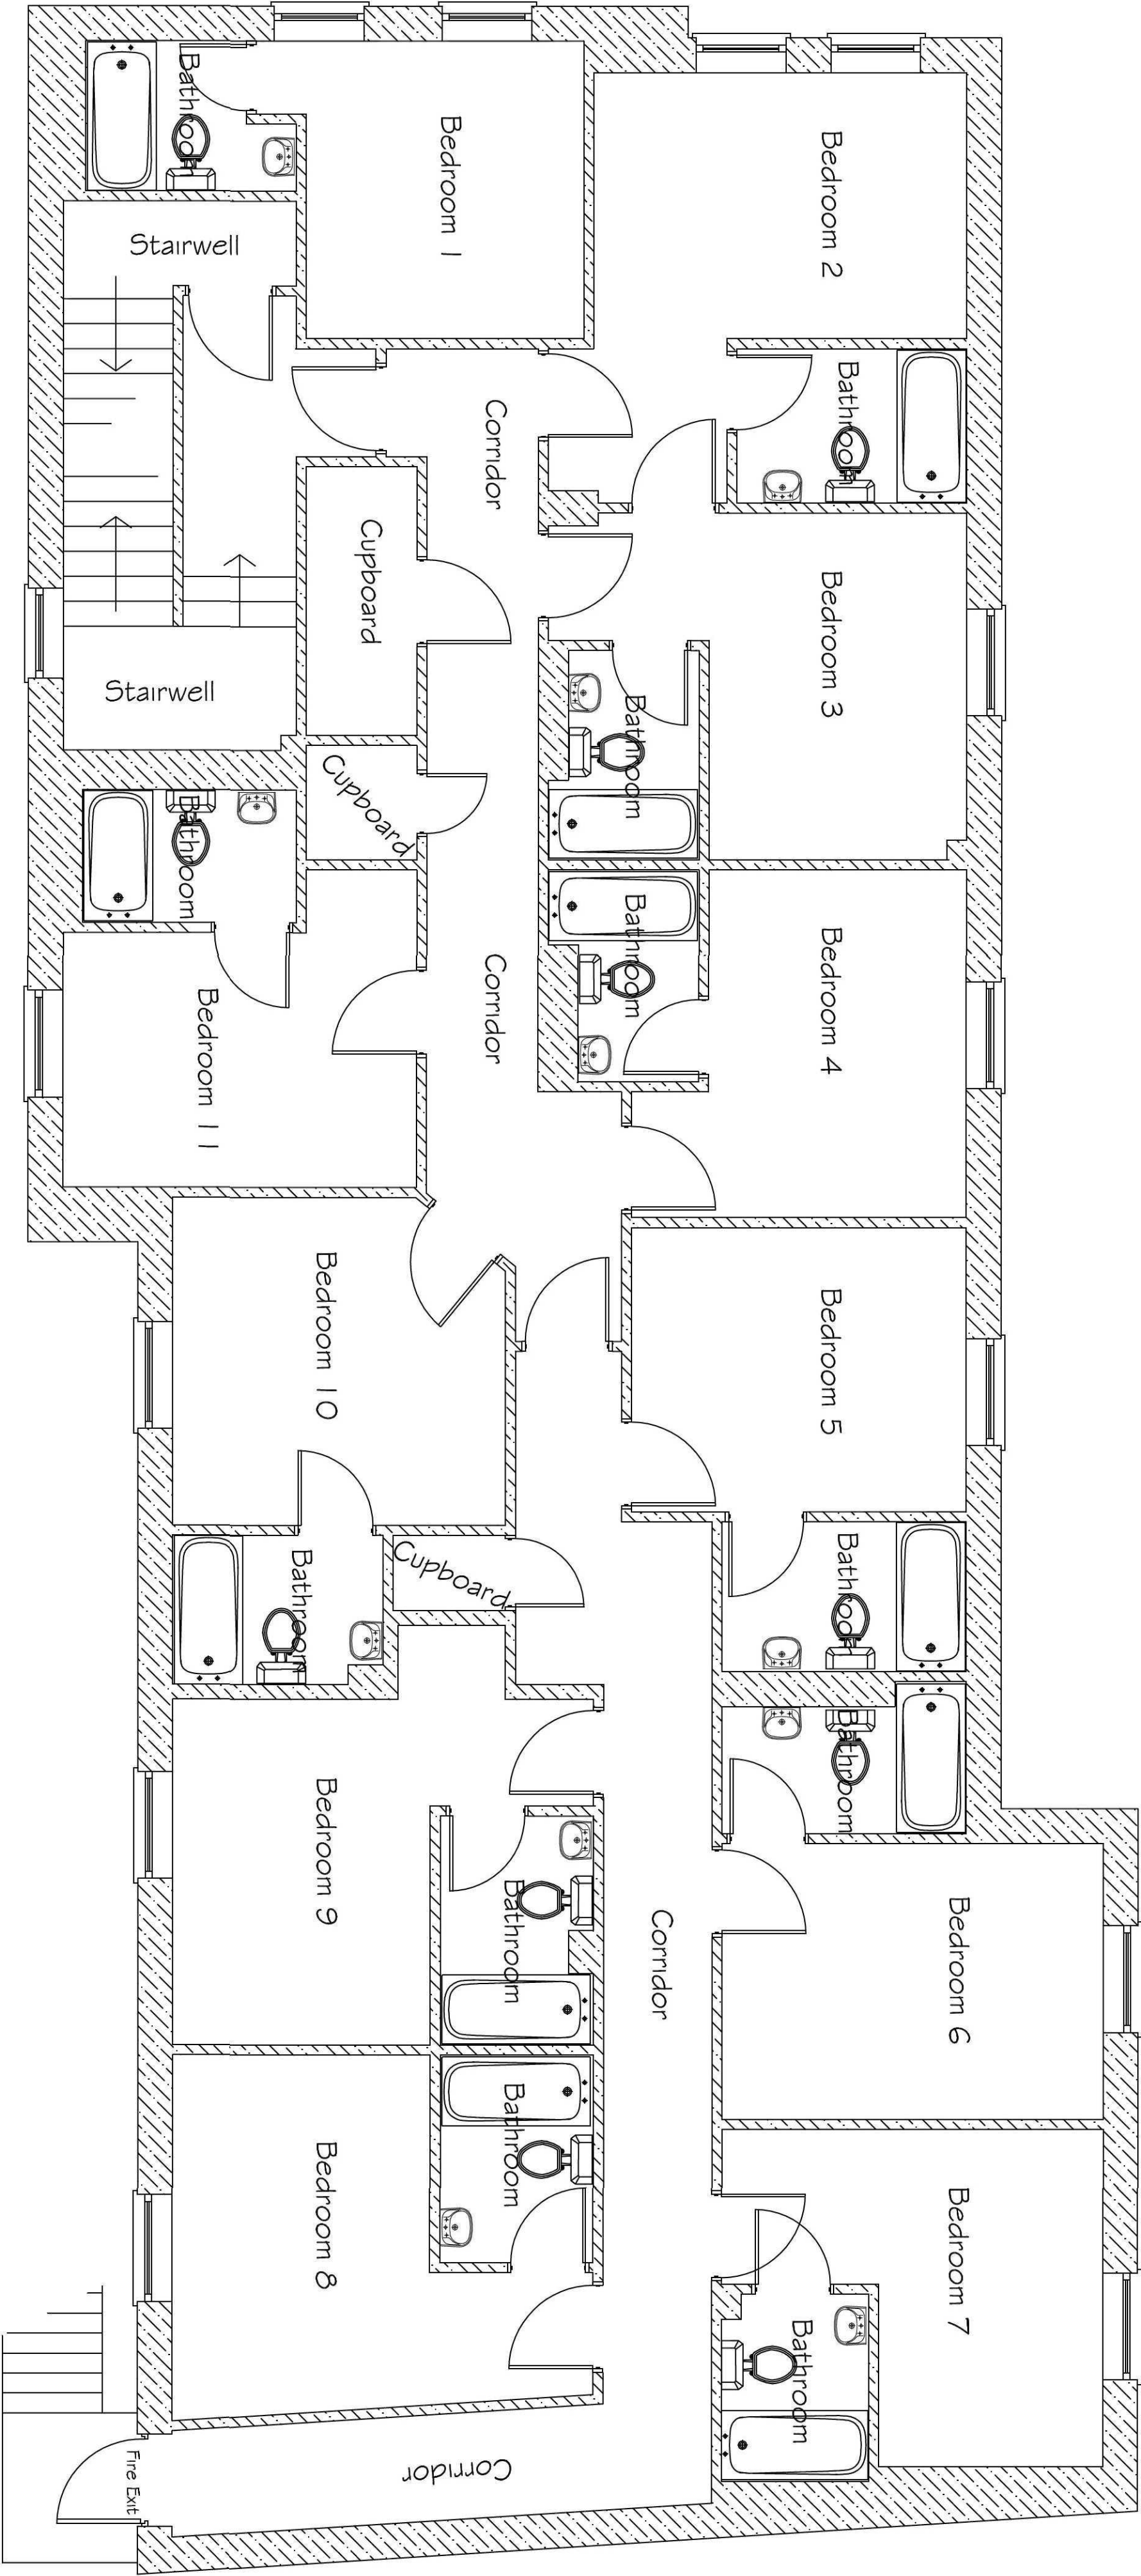

Existing First Floor Plan

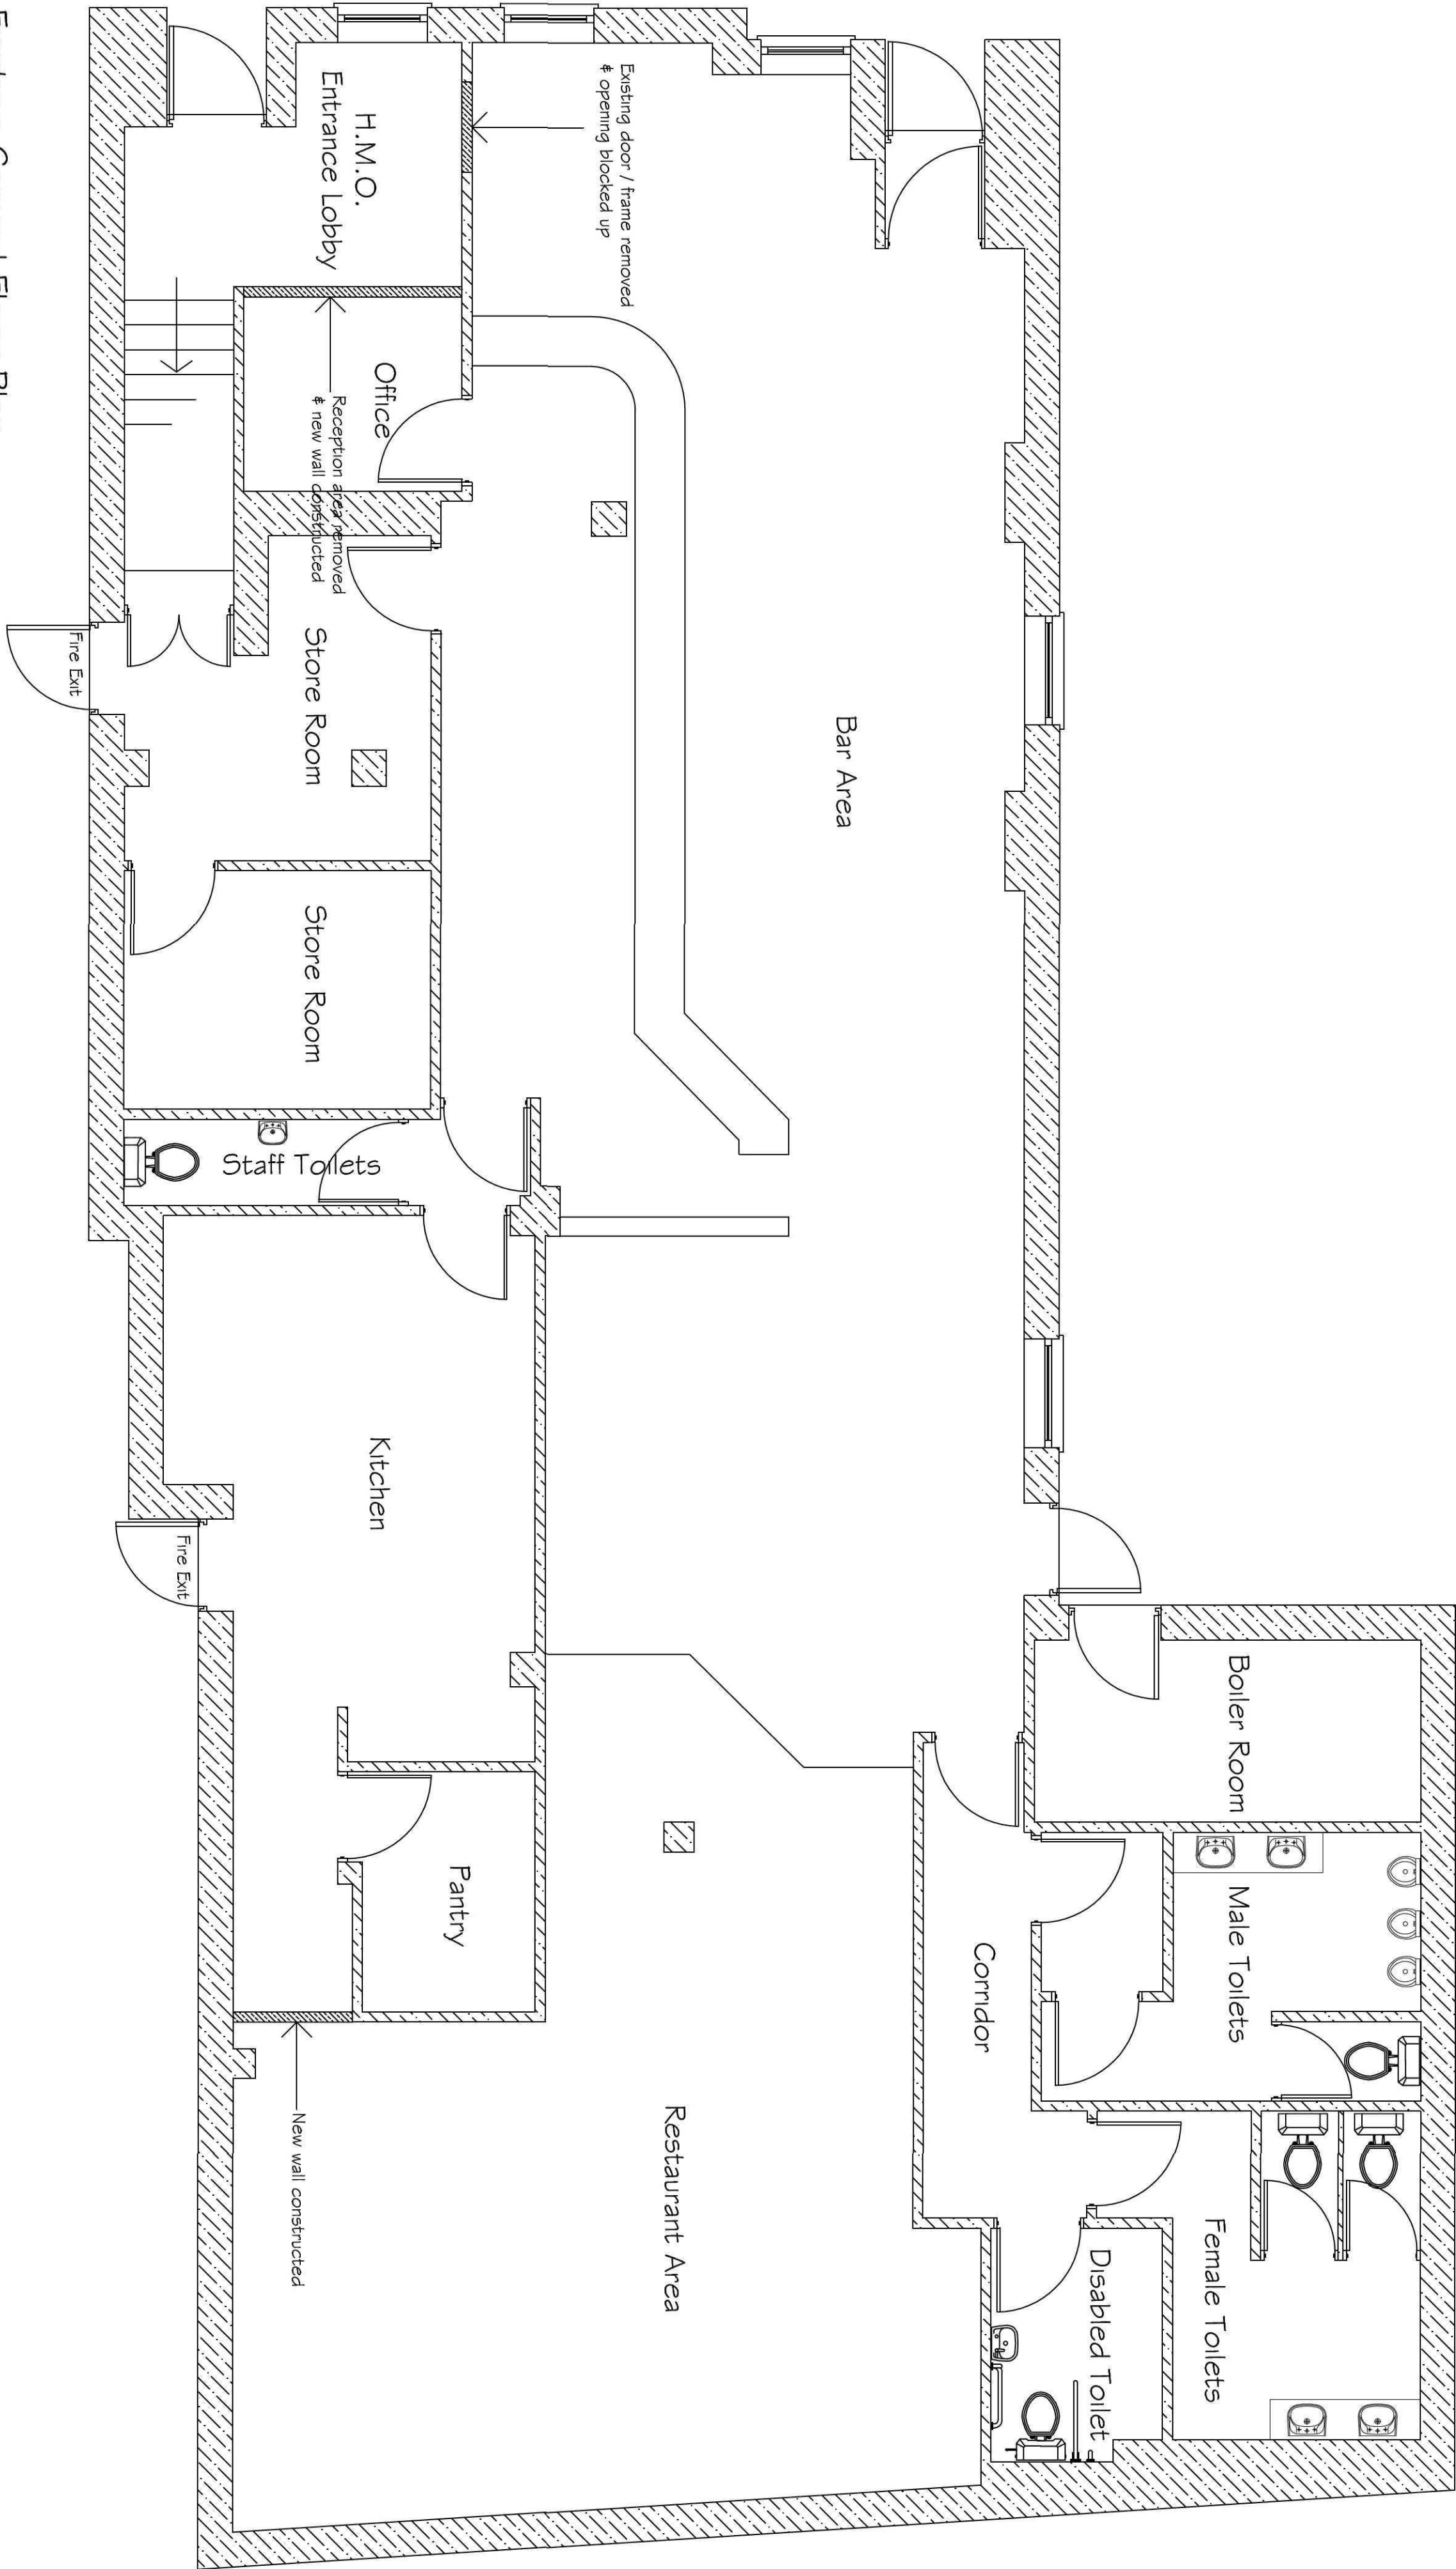

Existing Ground Floor Plan

REVISIONS		BY	DATE
DRAWN	MLW		26/3/15
SCALE	1 / 50	CHECKED	

CLIENT
Mr. A. Smith
C/o MW architectural-detailing services
1/3 Wimberley Way
Punchbeck
Spalding Lincs PE11 3RY

PROJECT
Proposed change of use of part existing hotel
(C1) to H.M.O (C4) whilst retaining the
existing use of bar and restaurant facilities
(A3 / A4 / A5)

DETAILS	
Proposed Floor Plans	