




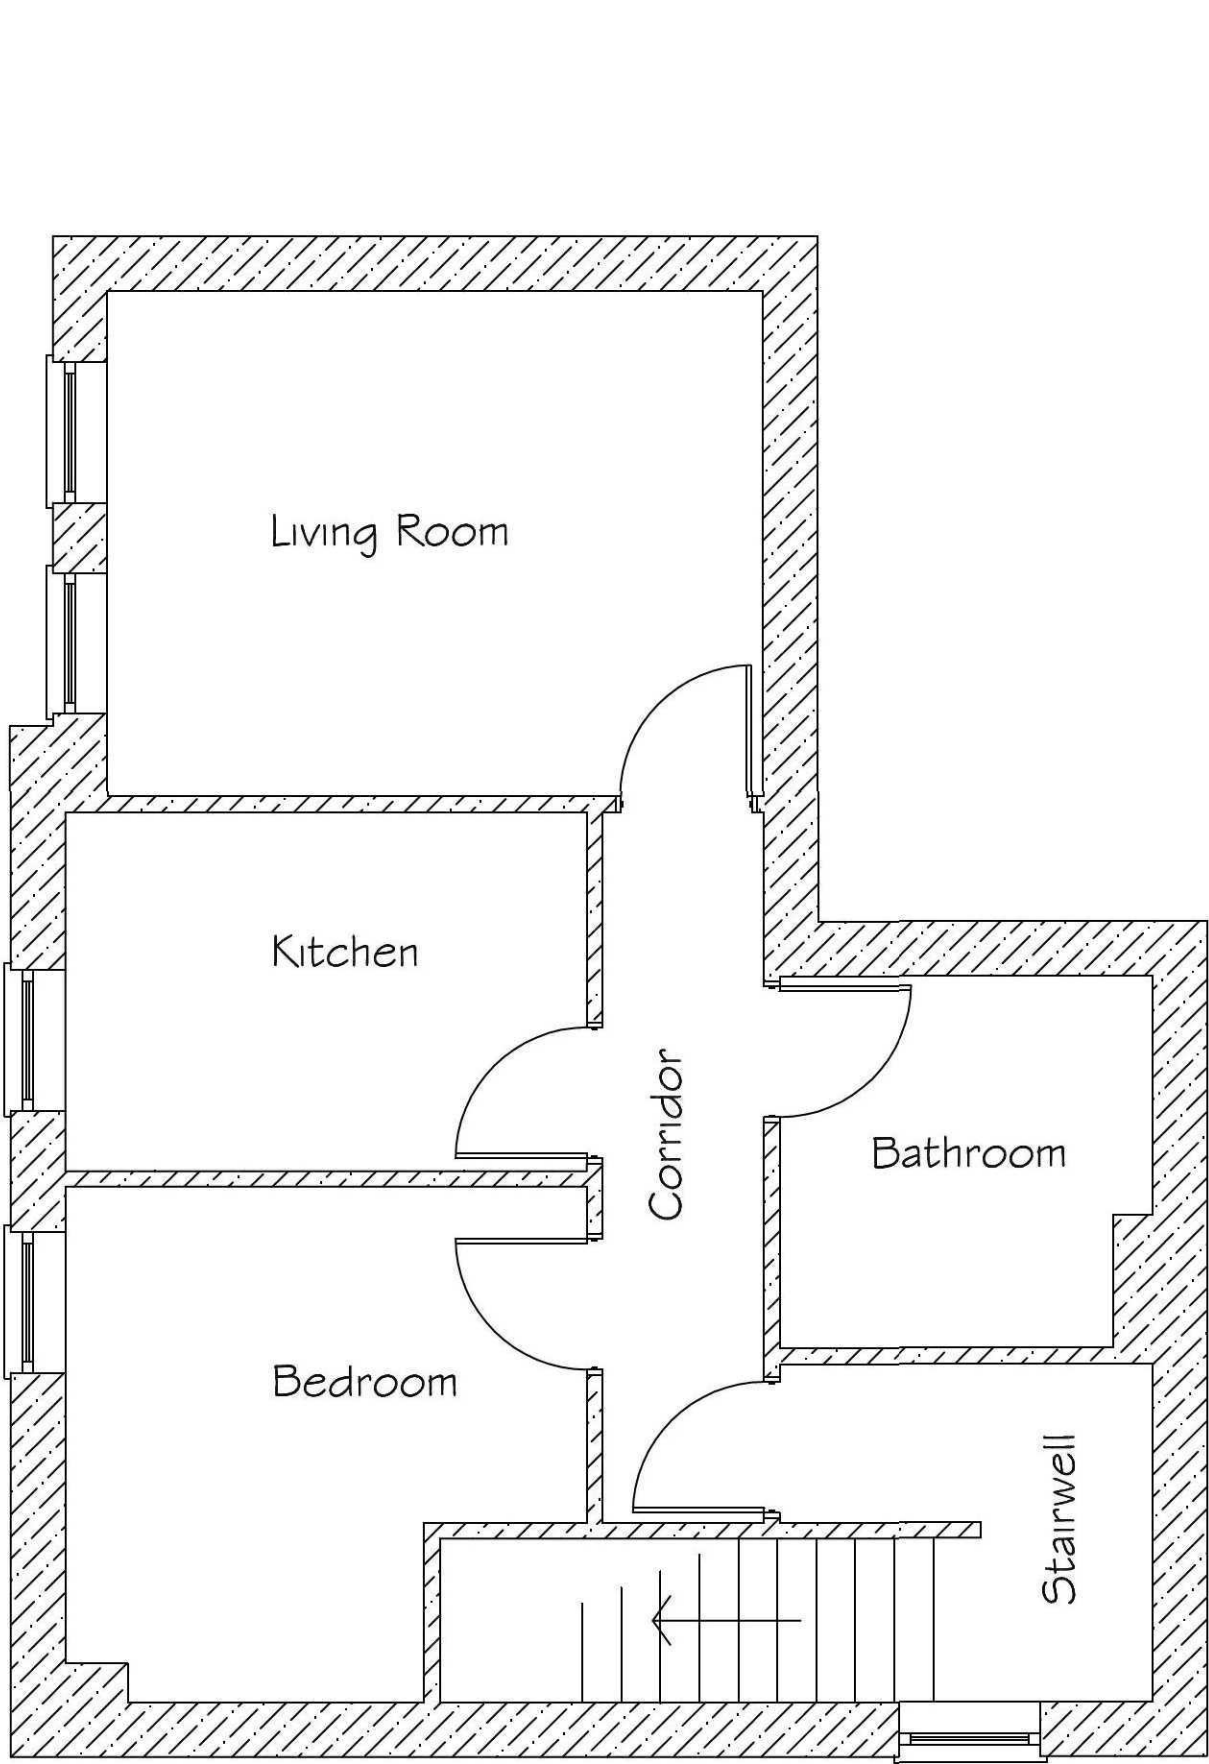

Existing Second Floor Plan

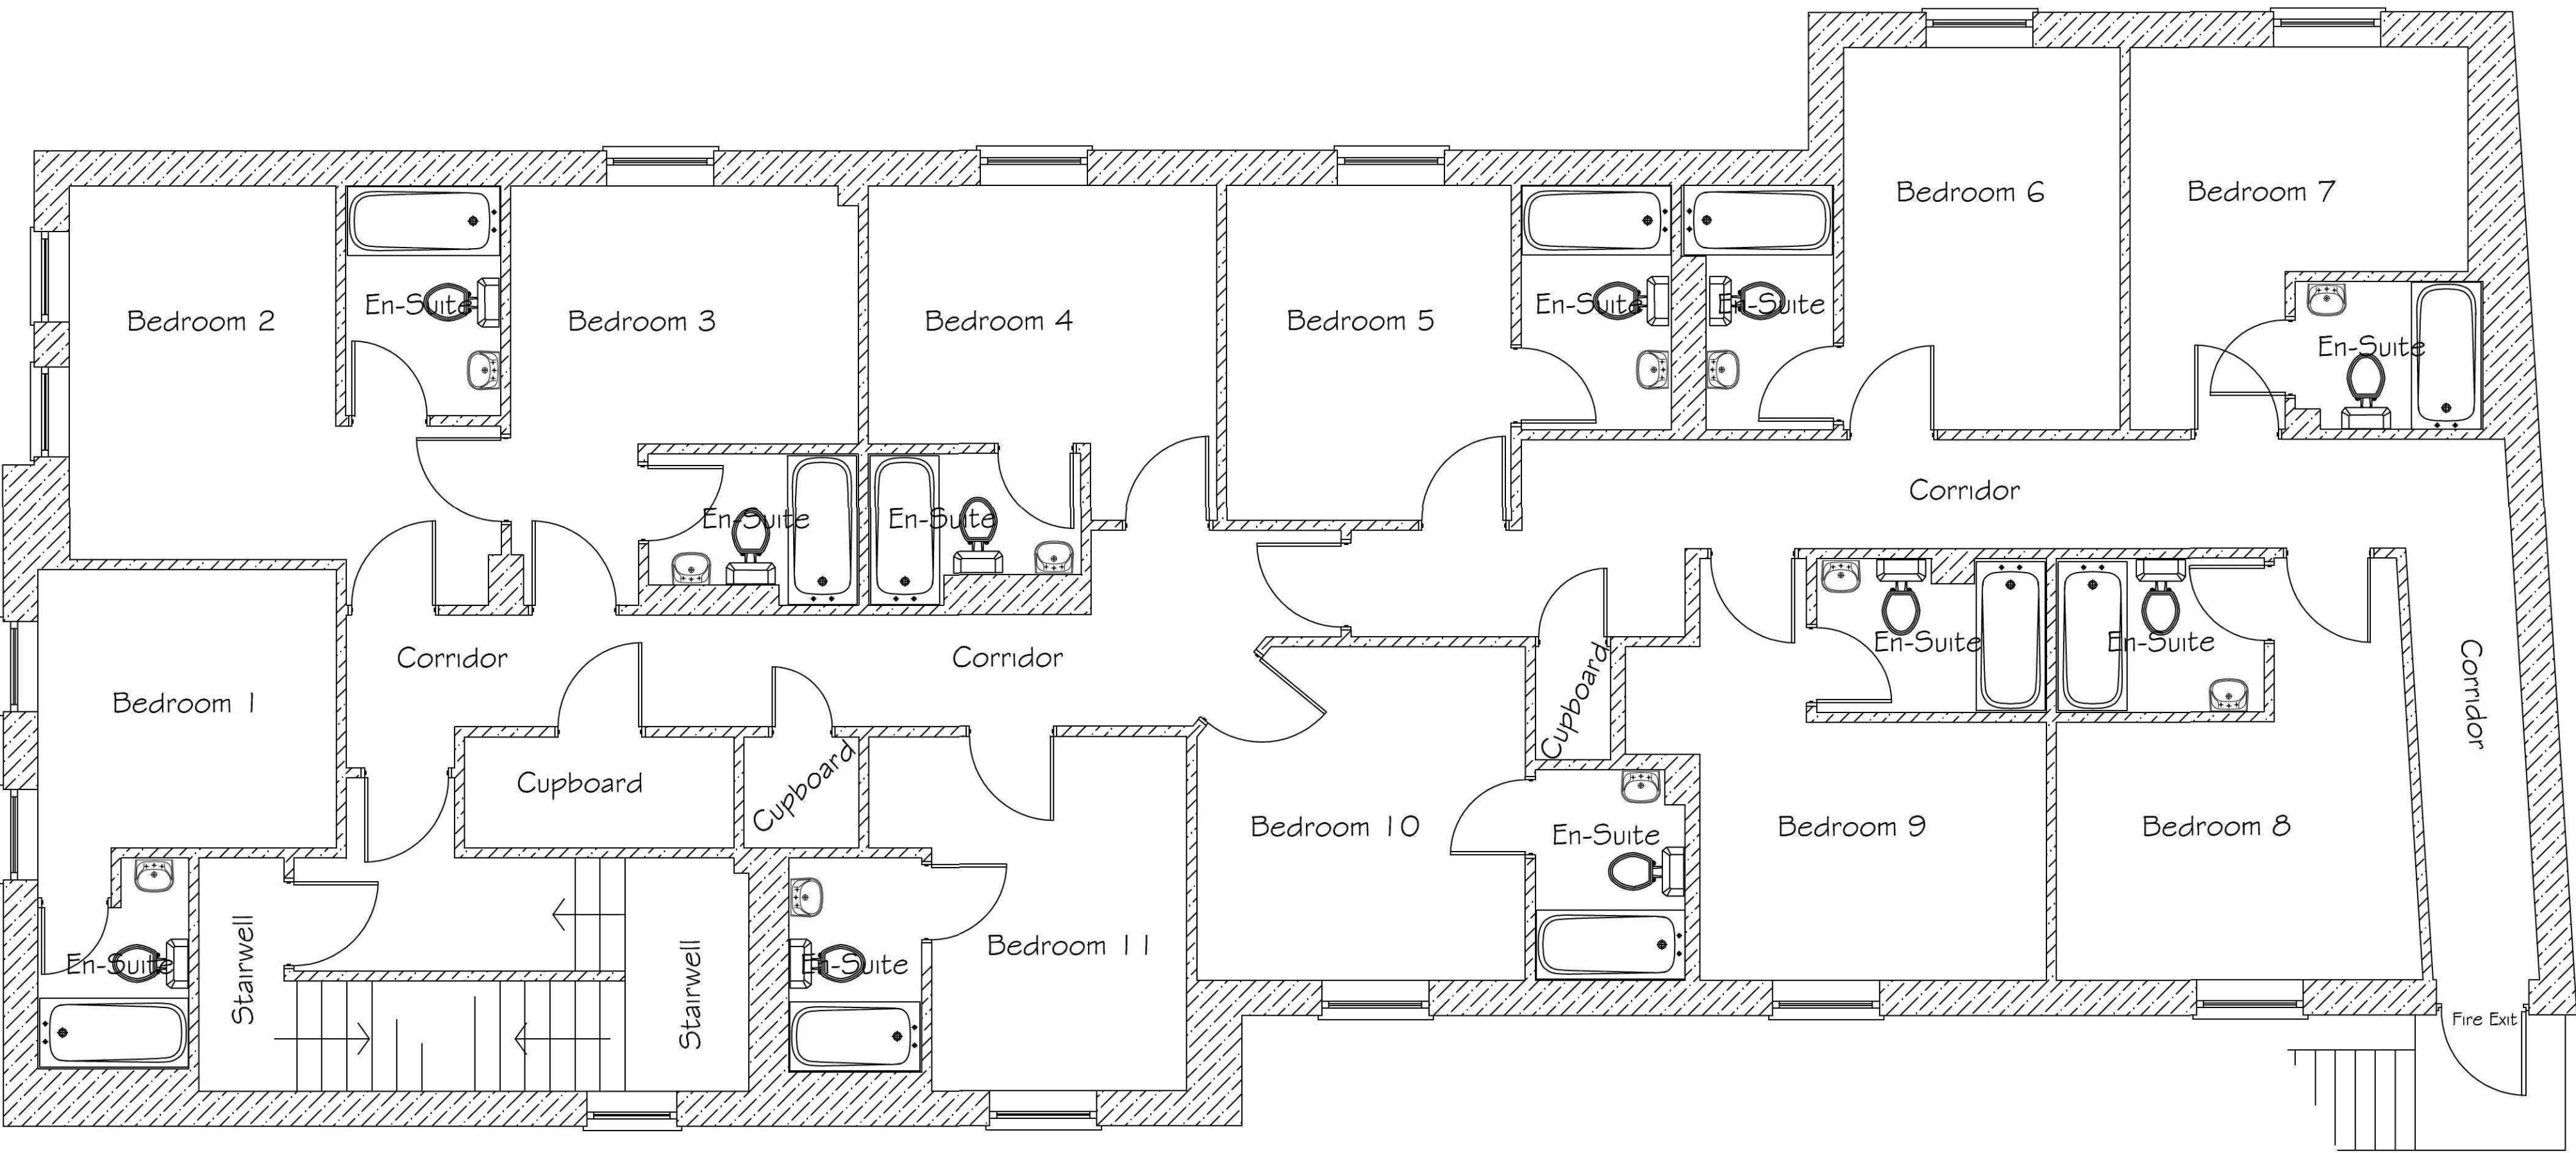

Existing First Floor Plan

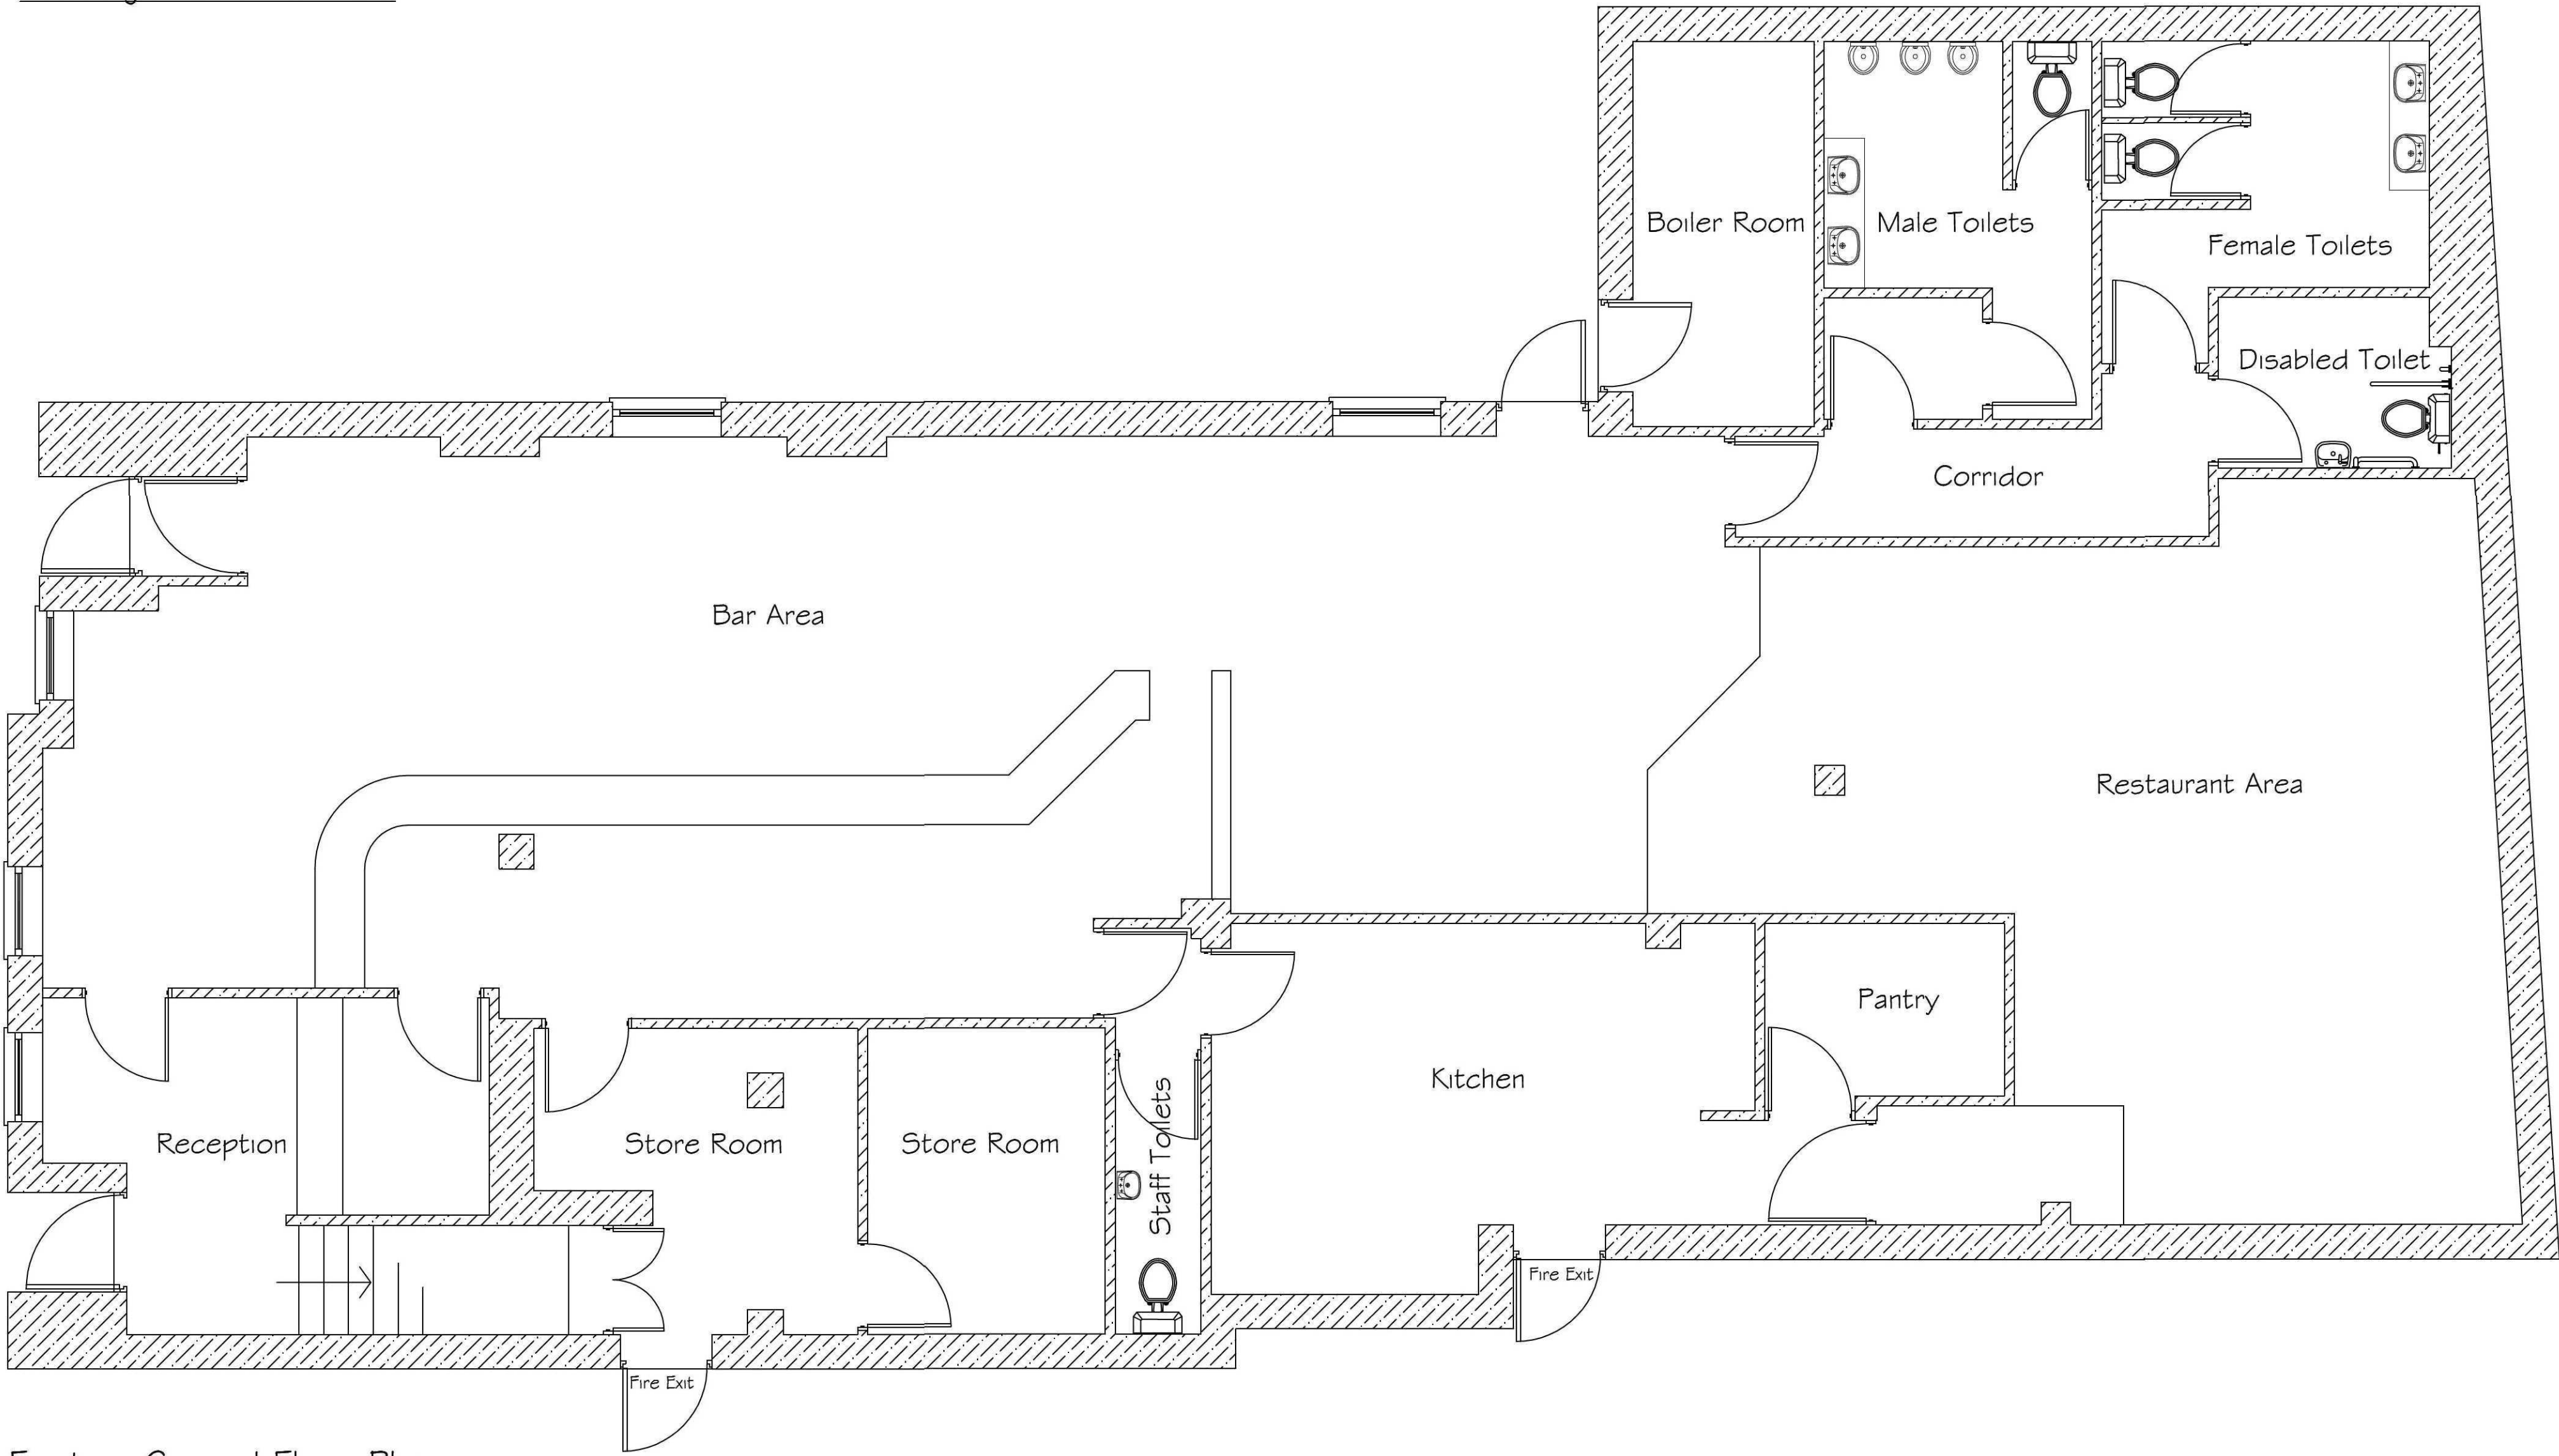

Existing Ground Floor Plan

REVISIONS		BY	DATE
DRAWN	MJW	DATE	26/3/15
SCALE	1 / 50	CHECKED	

CLIENT
Mr. A. Smith
C/o MW architectural-detailing services
13 Wimberley Way
Finchbeck
Spalding Lincs PE11 3RY

PROJECT
Proposed change of use of part existing hotel
(C1) to H.M.O (C4) whilst retaining the
existing use of bar and resturant facilities
(A3 / A4 / A5)

DETAILS
Existing Floor Plans

Malcolm Watson
Architectural - Detailing Services
Residential - Commercial - Industrial - Agricultural
Planning & Building Regulations submissions

13 Wimberley Way, Finchbeck, Spalding, Lincs. PE11 3RY.
Tel / Fax : 01775 747650
email : mjw.13@btinternet.com

LABC
partner

DRWG No. 414/1/2015