

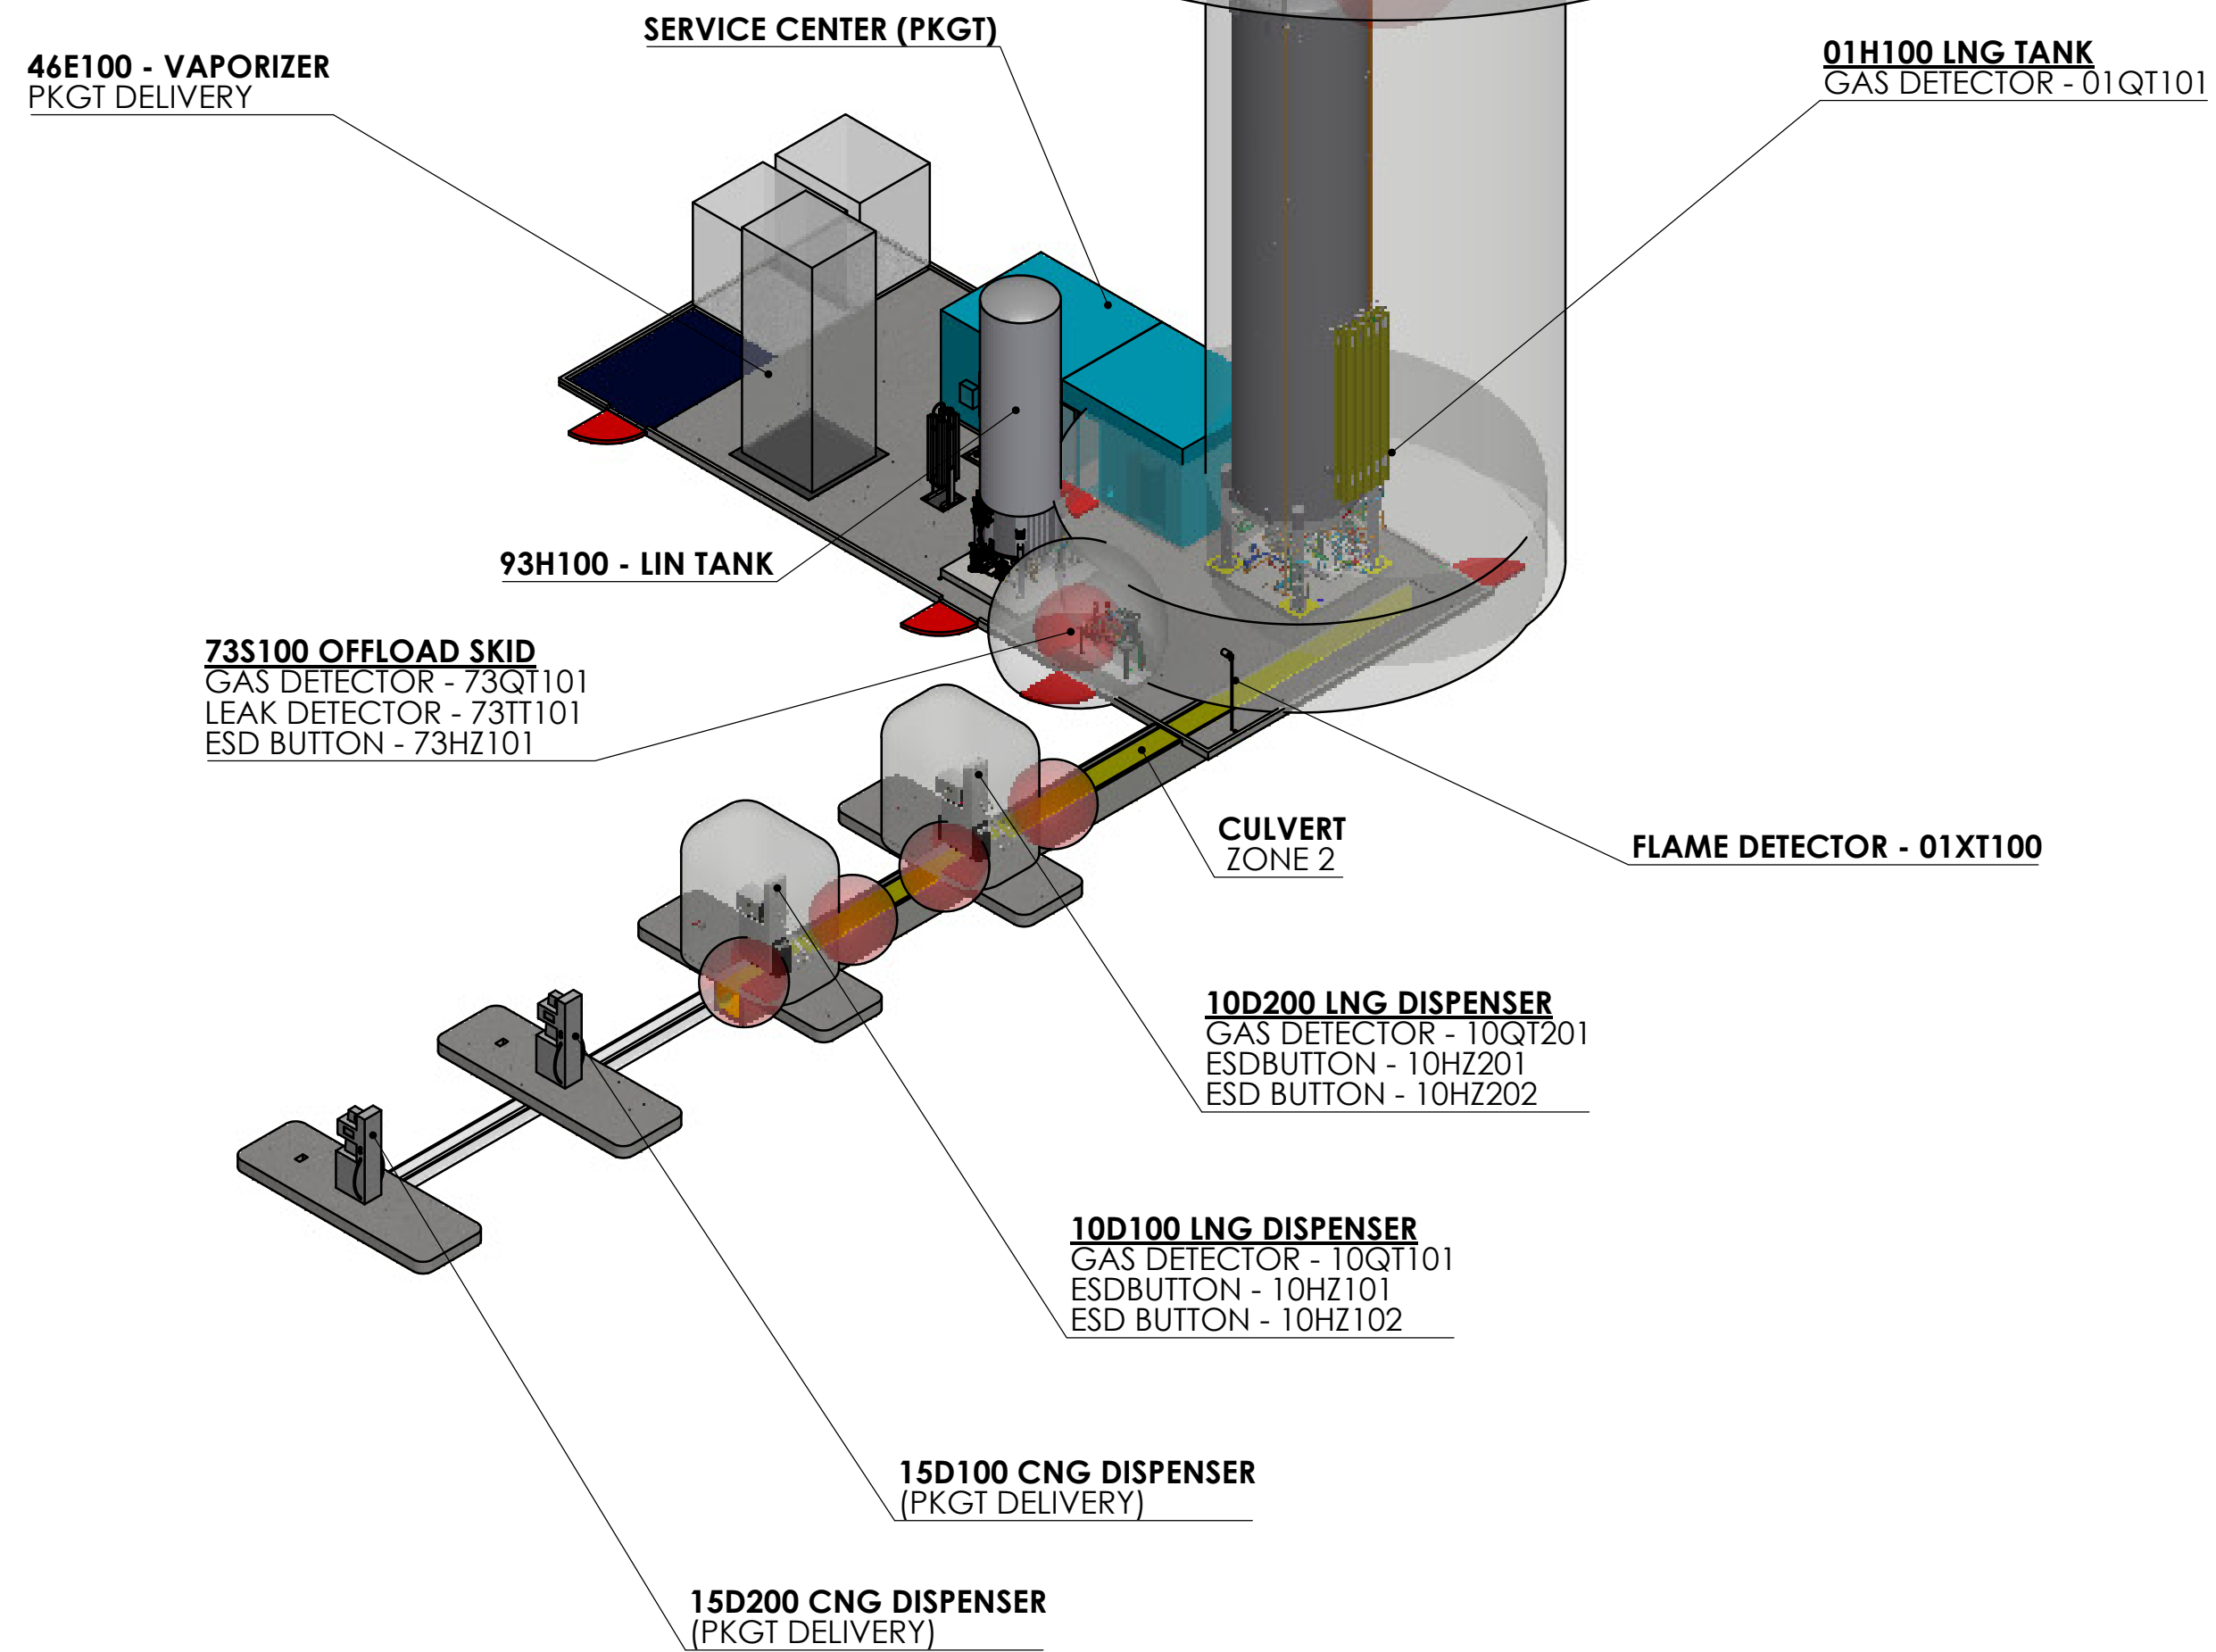
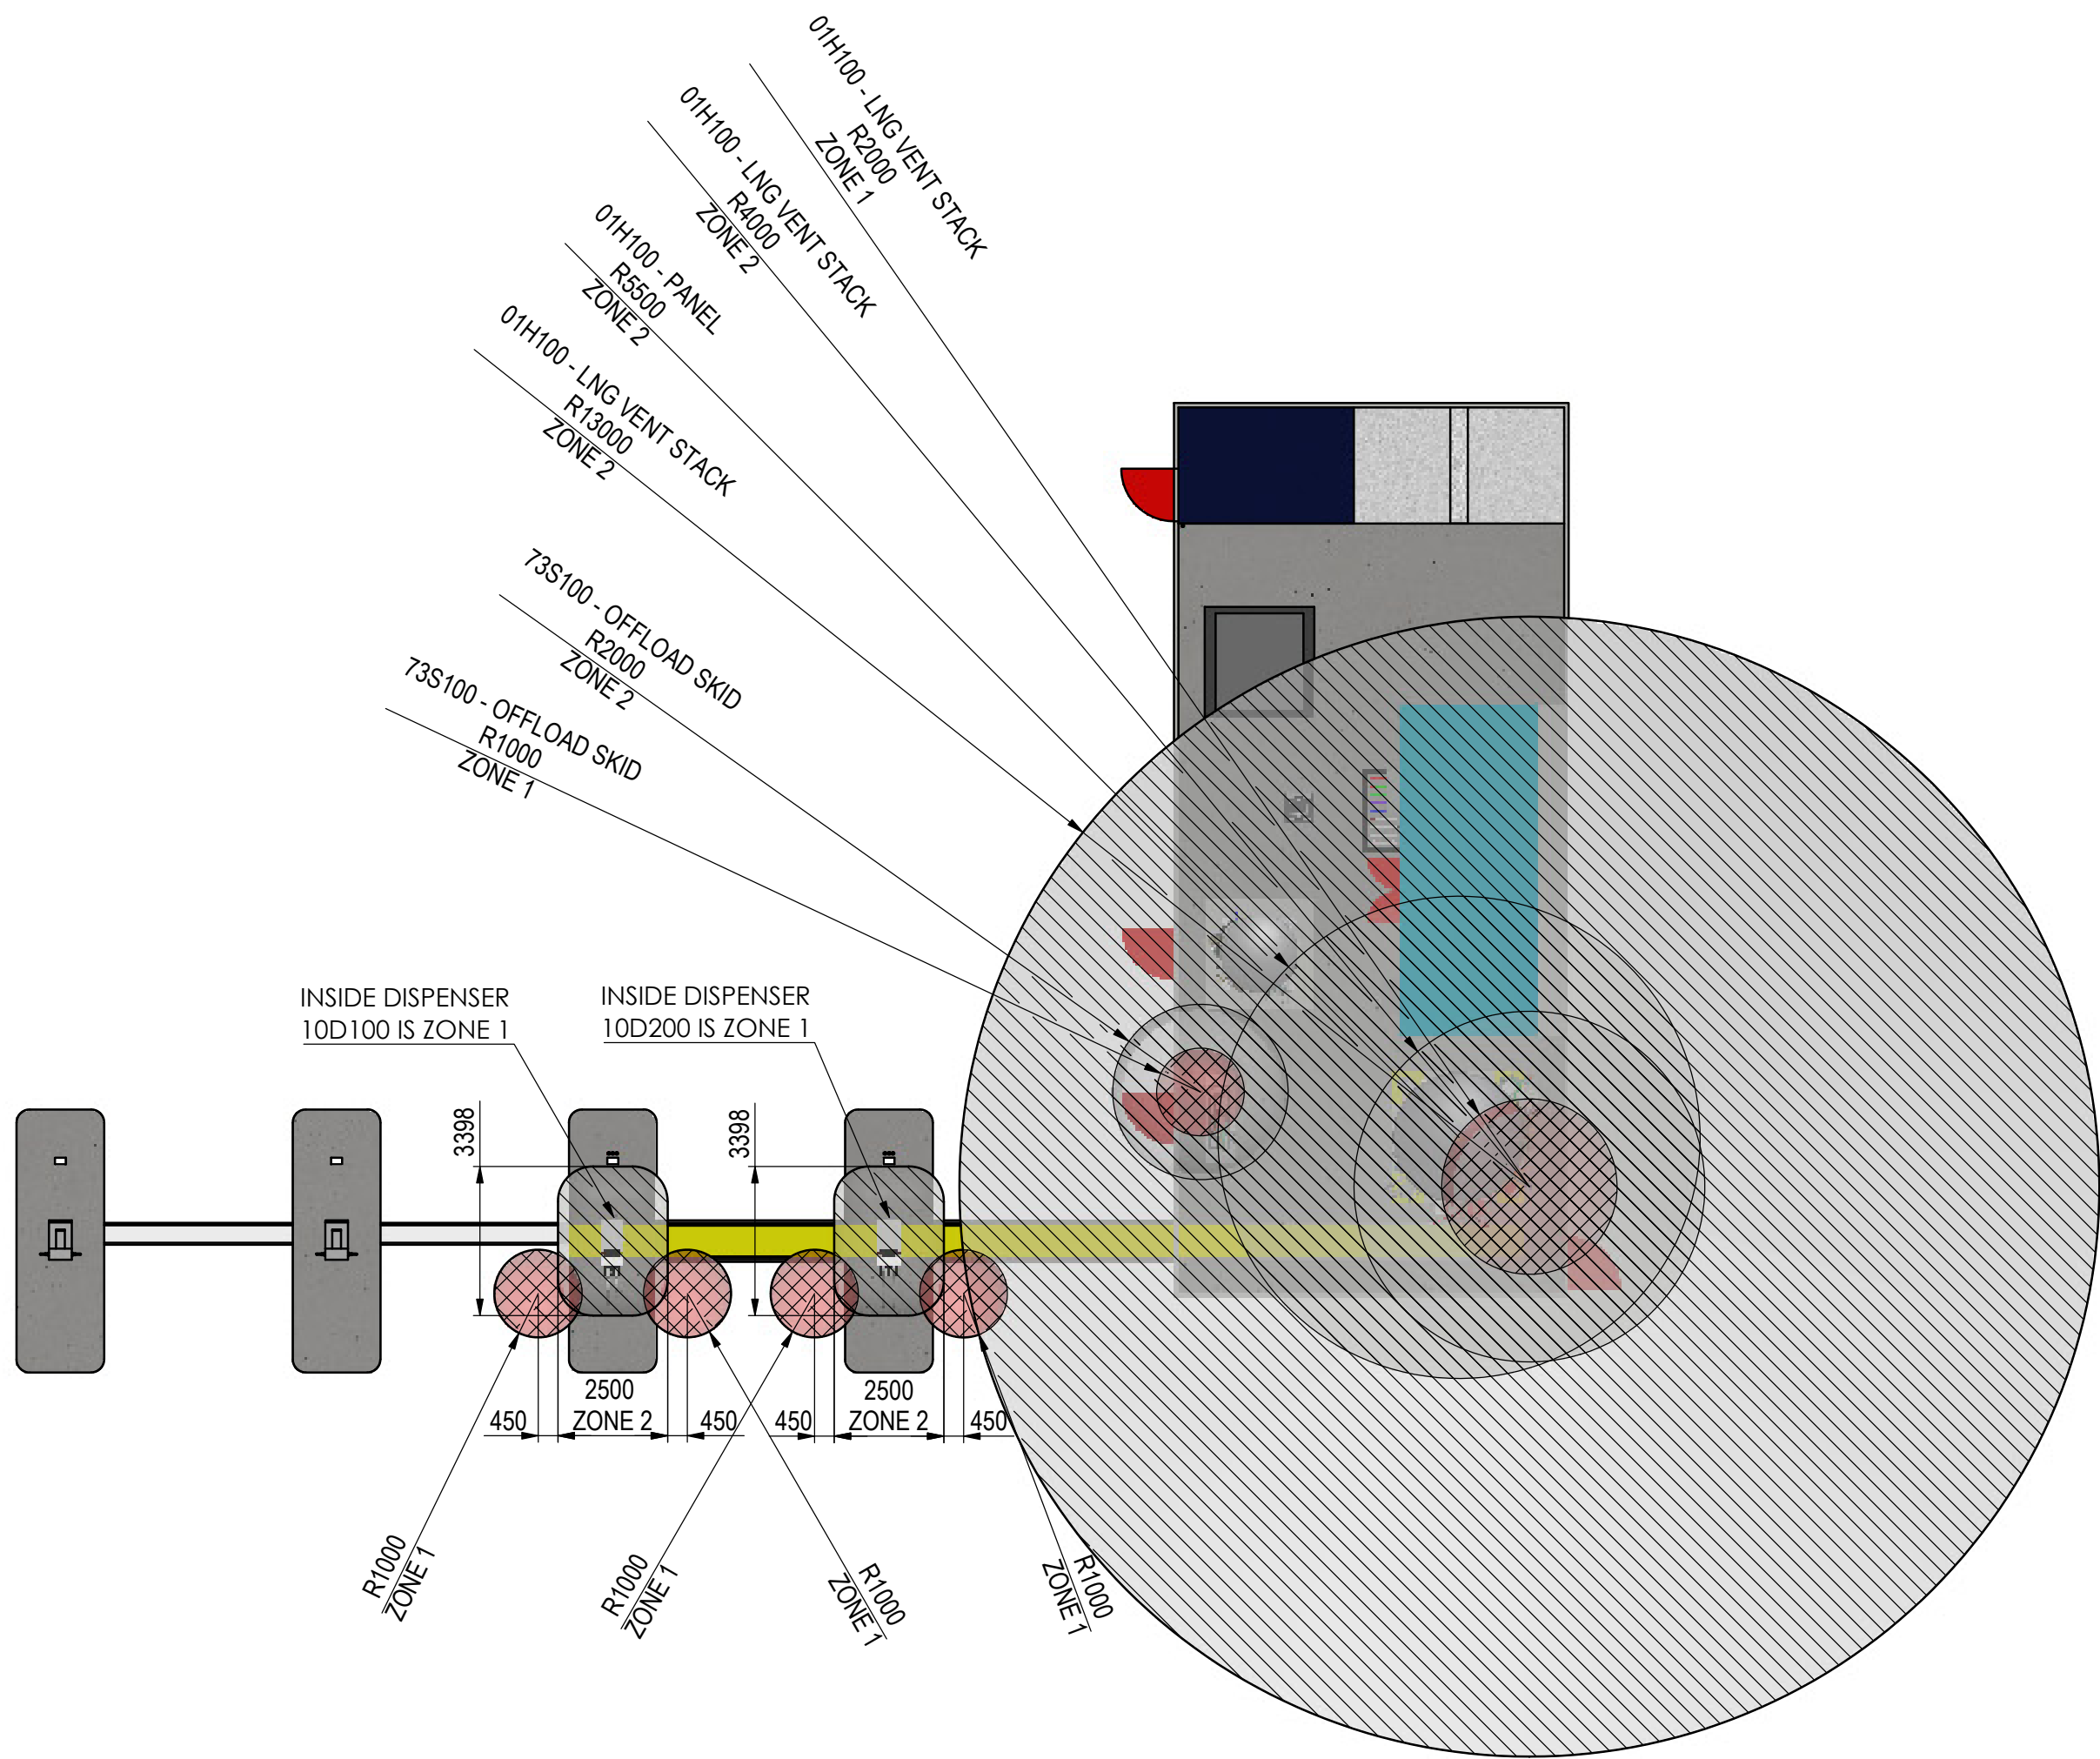


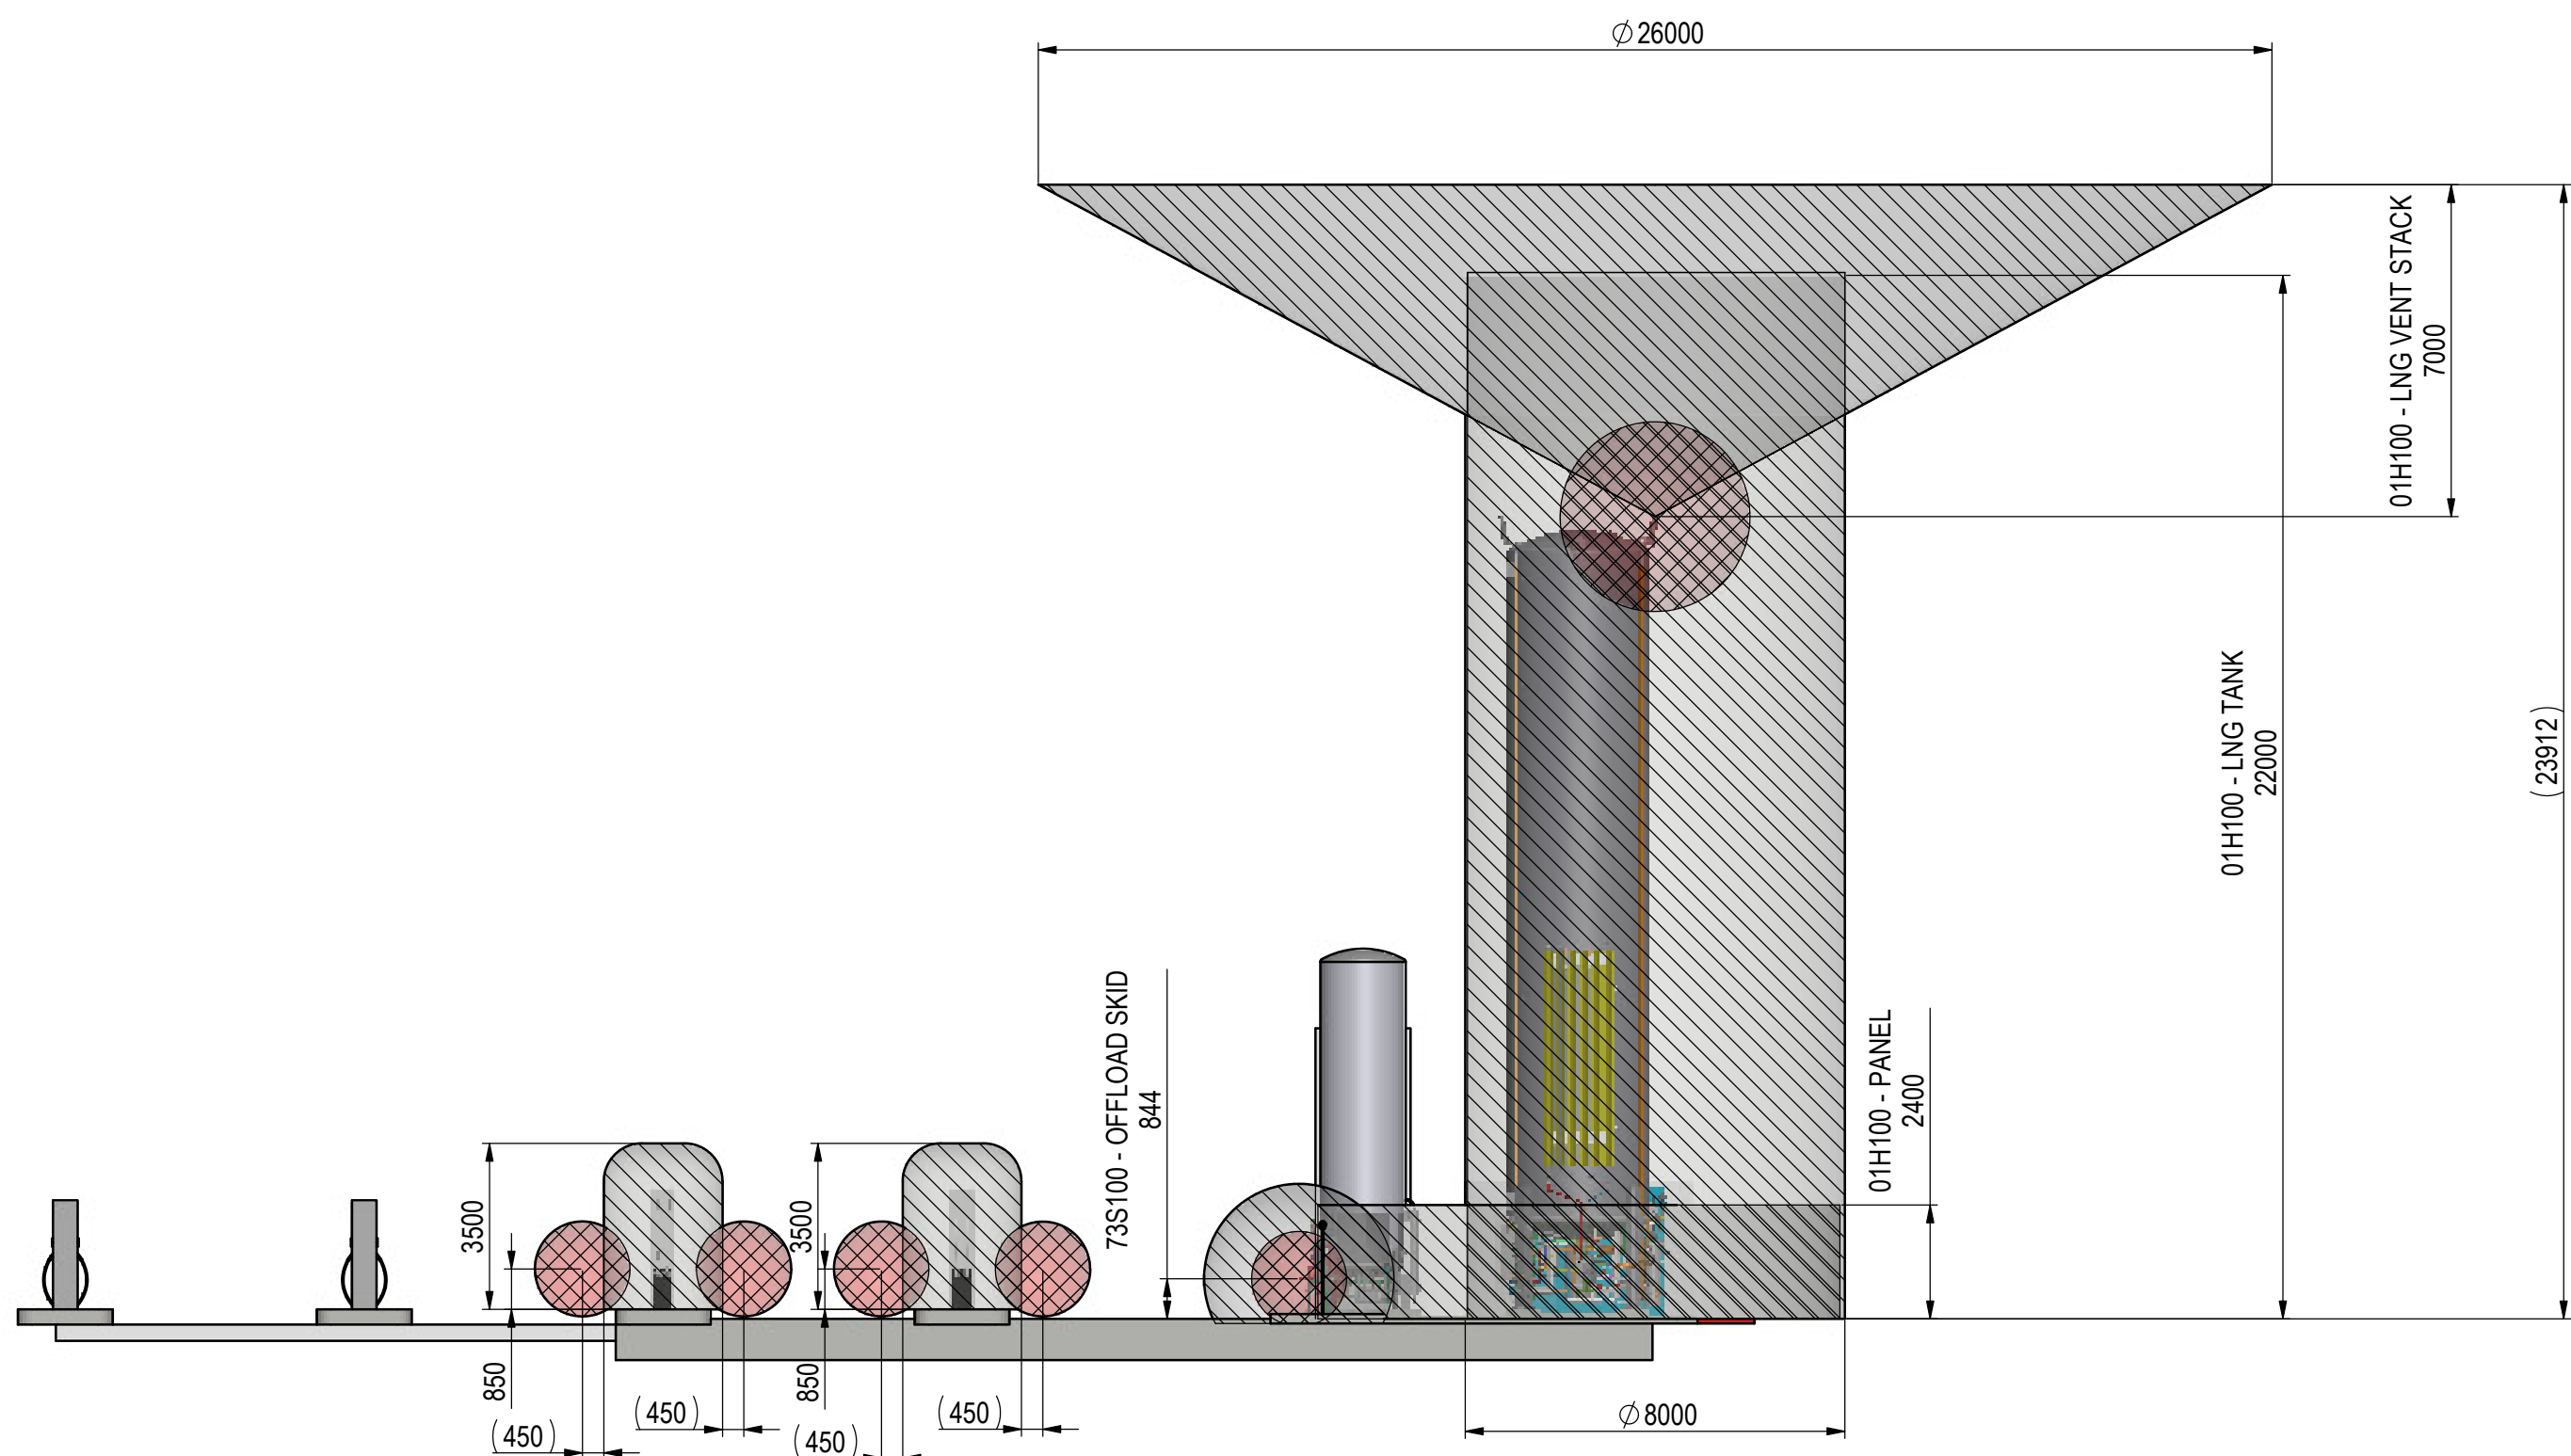

ITEM	NAME	QTY
01H100	LNG TANK VT70/11	1
93H100	LIN TANK VT9/18	1
95IAB110	SOLENOID BOX	1
73S100	OFFLOAD SKID	1
10D100	LNG DISPENSER	1
10D200	LNG DISPENSER	1
15D100	CNG DISPENSER - PKGT DELIVERY	1
15D200	CNG DISPENSER - PKGT DELIVERY	1
46E100	VAPORISER - PKGT DELIVERY	1
	BUFFER HOUSE - PKGT DELIVERY	1
	SERVICE CENTER - PKGT DELIVERY	1
	N2 VAPORISER - PKGT DELIVERY	1
	ODORIZATION BOX - PKGT DELIVERY	1
	SOLENOD BLOCK - PKGT DELIVERY	1

NOTES:

- DRAWING CONTAINS ONLY THE EXPLOSIVE ZONES FOR CHART DELIVERY ONLY
- DEVICES NOT CERTIFIED FOR EXPLOSIVE ATMOSPHERES MUST BE INSTALLED OUTSIDE OF THESE AREAS
- AREAS ARE CLASSIFIED FOR ZONE 1 & 2
- ONLY EQUIPMENT ATEX OR IECx COULD BE INSTALLED WITH RESPECT THESE ZONES

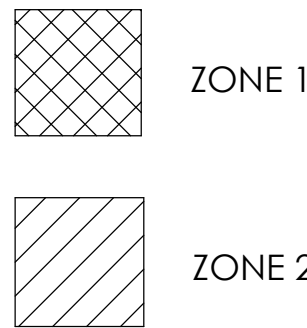

ACC. TO ISO 16924:2016=>IEC 60079-10-1, LNGA2015

C		Position change of service center	04.11.2024	Jakub, Kroupa	Ondřej, Sedý	Marek, Krejčí
B		Foundation of the LNG station updated, 3D model of N2 Vaporiser added, rearrangement of the dispensers	25.09.2024	Jakub, Kroupa	Ondřej, Sedý	Marek, Krejčí
A		Original issue	05.09.2024	Jakub, Kroupa	Ondřej, Sedý	Marek, Krejčí
Rev no.	ECN No.	Revisions Description	Date	Drawn by	Checked by	Approved by
Scale:	JDE P/N: 1:200 ORANGE GAS 3, MALMÖ (SWEDEN)		SAP P/N: SO:SO52427		Tot.Mass[kg]: N/A	
Form:		IF NOT OTHERWISE STATED, TOLERANCES ACC. TO ISO 2768-M				
A1		THIS DOCUMENT IS THE PROPERTY OF CHART INDUSTRIES, INC. AND CONTAINS CONFIDENTIAL INFORMATION PROTECTED BY LAW. IN PARTICULAR, IT IS COVERED BY PATENT, UTILITY MODEL, REGISTERED DESIGN, OR TRADEMARK. IT MUST NOT BE REPRODUCED, IN PART OR IN WHOLE OR USED FOR PURPOSES OTHER THAN THAT IT IS EXPLICITLY SUPPLIED FOR. ANY INFRINGEMENT WILL BE SUBJECT TO LEGAL PROSECUTION. 066.11.2024 CHART INDUSTRIES, INC.				
		Title: EXPLOSIVE ZONES		Drawing No.: 52427_C003_RC		Sheet: 1
						Sheets: 1