
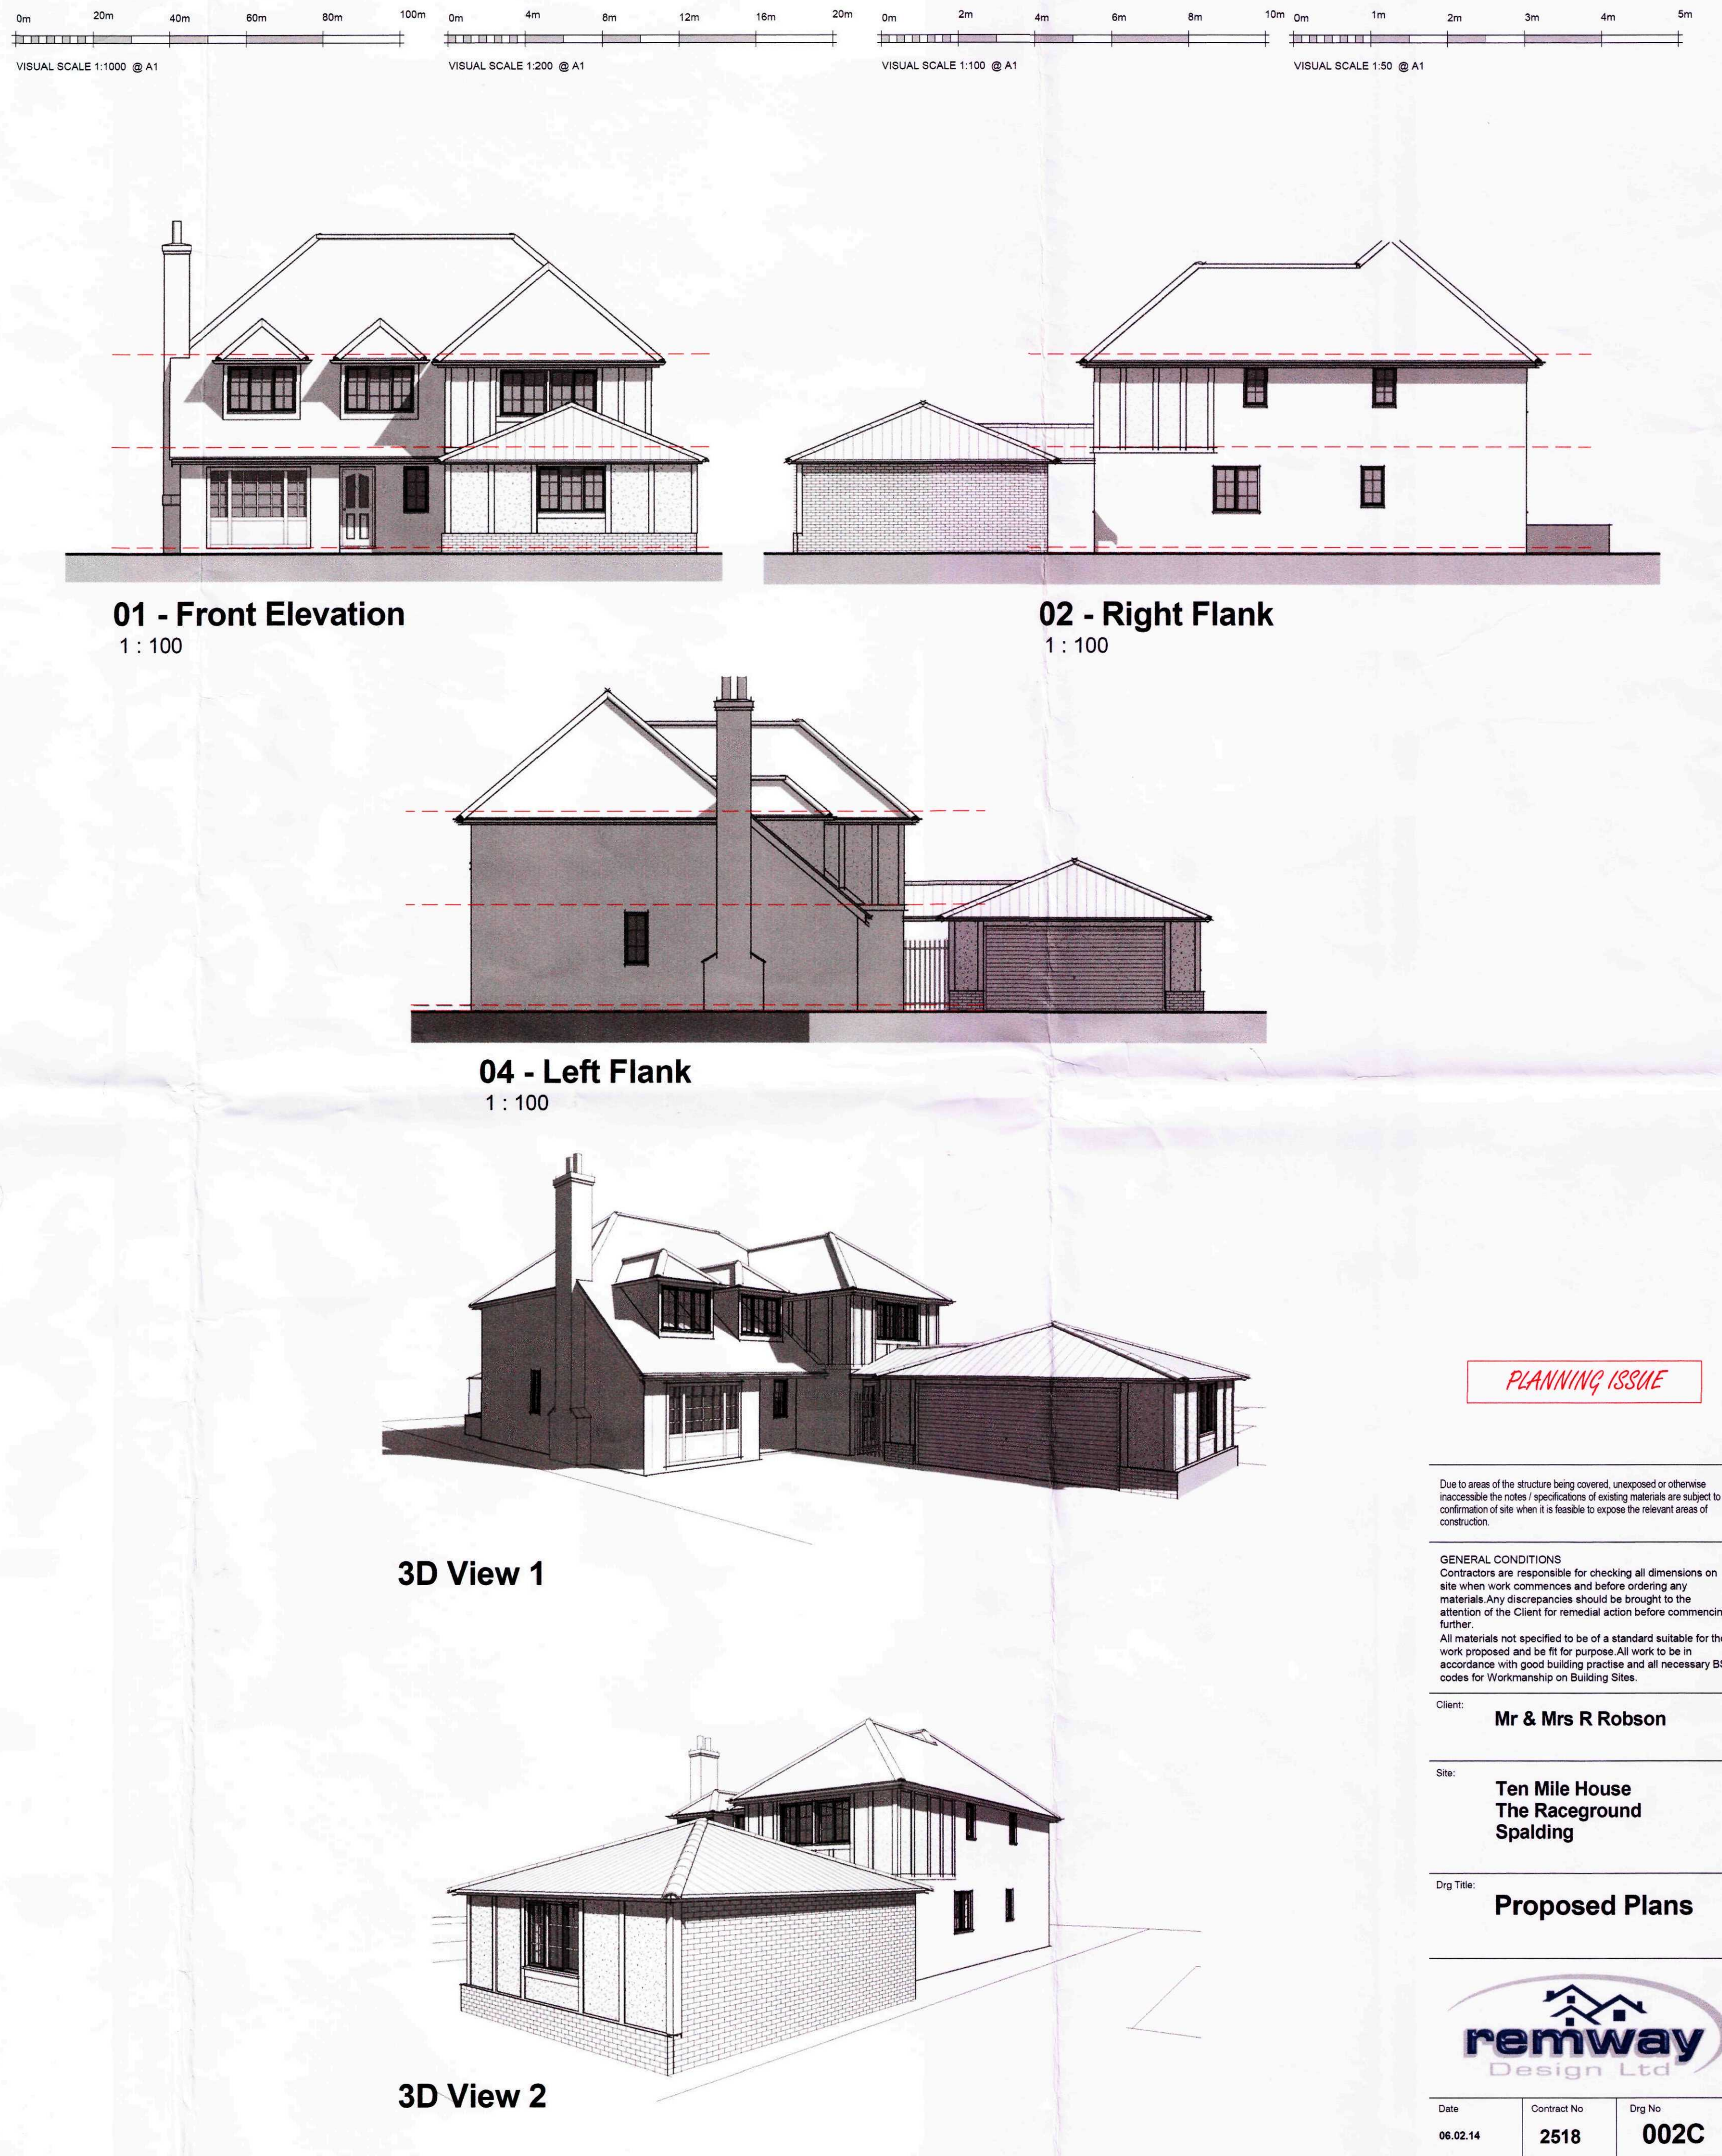


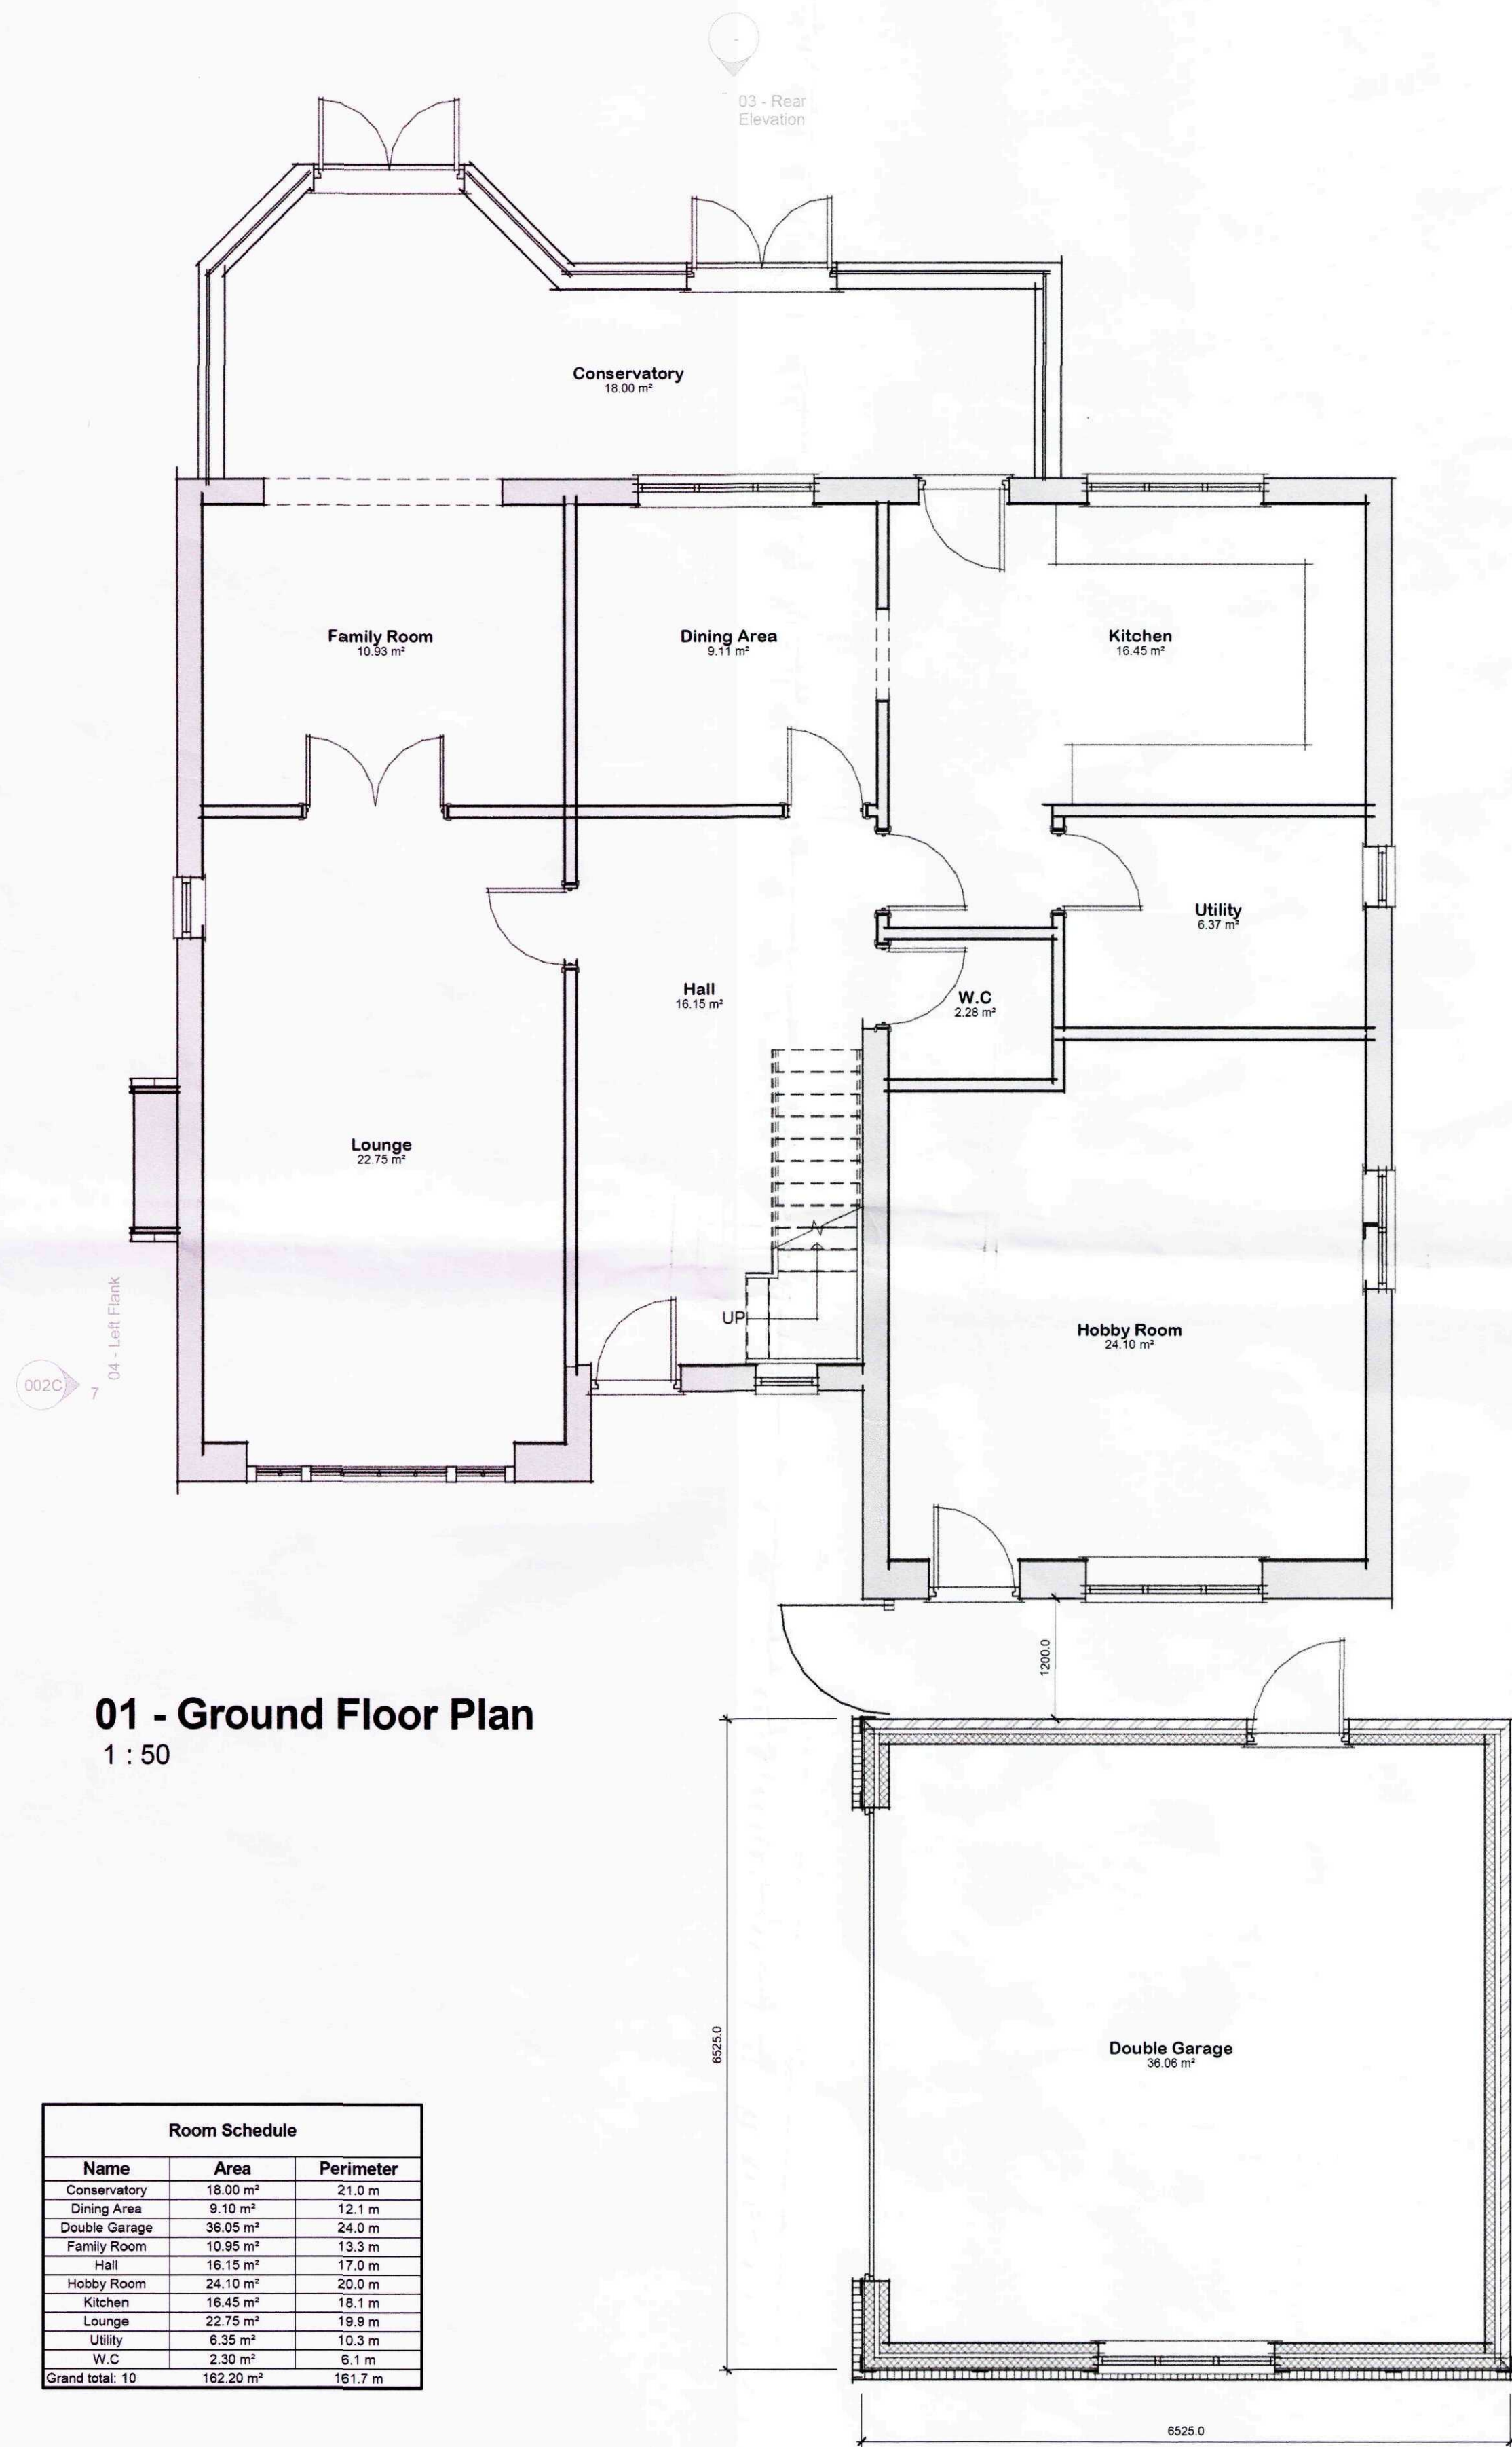


Porter, Karen

From: Remway Design - Jason Wilson <jason@remwaydesign.co.uk>
Sent: 10 March 2015 12:36
To: _planningadvice
Subject: PP-04038365
Attachments: 2518 - Russell Extg - Sheet - 001 - Existing Plans.pdf; 2518 - Russell Proposed - Sheet - 002 C - Proposed Plans.pdf; 2518 - Russell Proposed - Sheet - 003 A - Block Plan.pdf

Karen,

I've just uploaded the above application but unfortunately attached a superseded drawing so I have attached a copy of all the correct drawings.

Please destroy the previous attachments form the portal

Many thanks,

Best Regards,

Jason Wilson

Remway Design Ltd t: 01775 768 921 m: 07815 112 058

"This message is intended solely for the use of the individual or organisation to whom it is addressed. It may contain privileged or confidential information which should not be distributed further without express permission of the sender. Remway Design Ltd accepts no responsibility for loss or damage arising from its use, including damage from virus."

SAVE PAPER - Please do not print this e-mail unless absolutely necessary