




NORTH-EAST (BROAD STREET) ELEVATION

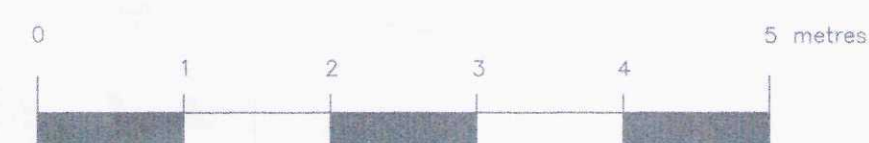

NEW EXTERNAL MATERIALS

DARK GREY SINGLE LAYER POLYMERIC SHEET ROOFCOVERING
 DARK GREY POWDERCOATED ALUMINIUM VERGE TRIM
 PLANAR GLAZING SYSTEM WITH SPIDER FIXINGS TO SECONDARY STRUCTURAL COLUMNS
 STAINLESS STEEL CHANNELS FIXED TO EXISTING WALLS TO TAKE GLAZED UNITS



BROAD STREET METHODIST CHURCH,
 SPALDING
 For THE MANAGING TRUSTEES
 ELEVATION to BROAD STREET

PDG ARCHITECTS LTD
 Toll Bar House
 Shrewsbury Avenue
 Peterborough PE2 7BX
 Tel: 01733 371000
 Fax: 01733 370666
 design@pdgarchitects.co.uk



SOUTH-WEST (REAR) ELEVATION



NEW MATERIALS

TERNED STAINLESS STEEL ROOF (5 degree pitch)
 CONCEALED GUTTER WITHIN STAINLESS STEEL FASCIA
 RED FACING BRICKWORK

FRAMED SOFTWOOD BOARDED DOOR with VERTICAL VISION PANEL
 SOFTWOOD FRAME
 TRANSLUCENT STAIN FINISH "NATURAL OAK"



BROAD STREET METHODIST CHURCH,
 SPALDING
 For THE MANAGING TRUSTEES
 REAR ELEVATION

PDG ARCHITECTS LTD
 Toll Bar House
 Shrewsbury Avenue
 Peterborough PE2 7BX
 Tel: 01733 371000
 Fax: 01733 370666
 design@pdgarchitects.co.uk