


Room Schedule		
Name	Area	Perimeter
Basement		
Bed 1	13.25 m ²	14.6 m
Bed 2	18.00 m ²	18.3 m
Store	1.50 m ²	4.9 m
Basement: 3	32.75 m ²	37.9 m
Ground Floor		
Entrance	5.75 m ²	11.2 m
Kitchen	22.20 m ²	22.6 m
Living Room	18.00 m ²	18.3 m
Utility	2.90 m ²	7.0 m
W.C	1.50 m ²	5.0 m
Ground Floor: 5	50.35 m ²	64.0 m
1st Floor		
Bathroom	4.55 m ²	9.4 m
Bed 3	14.10 m ²	16.4 m
Bed 4	24.75 m ²	21.5 m
1st Floor: 3	43.40 m ²	47.3 m
2nd Floor		
Bathroom	4.55 m ²	9.4 m
Bed 5	14.10 m ²	16.4 m
Bed 6	24.75 m ²	21.5 m
2nd Floor: 3	43.40 m ²	47.3 m
Grand total: 14	169.85 m ²	196.5 m

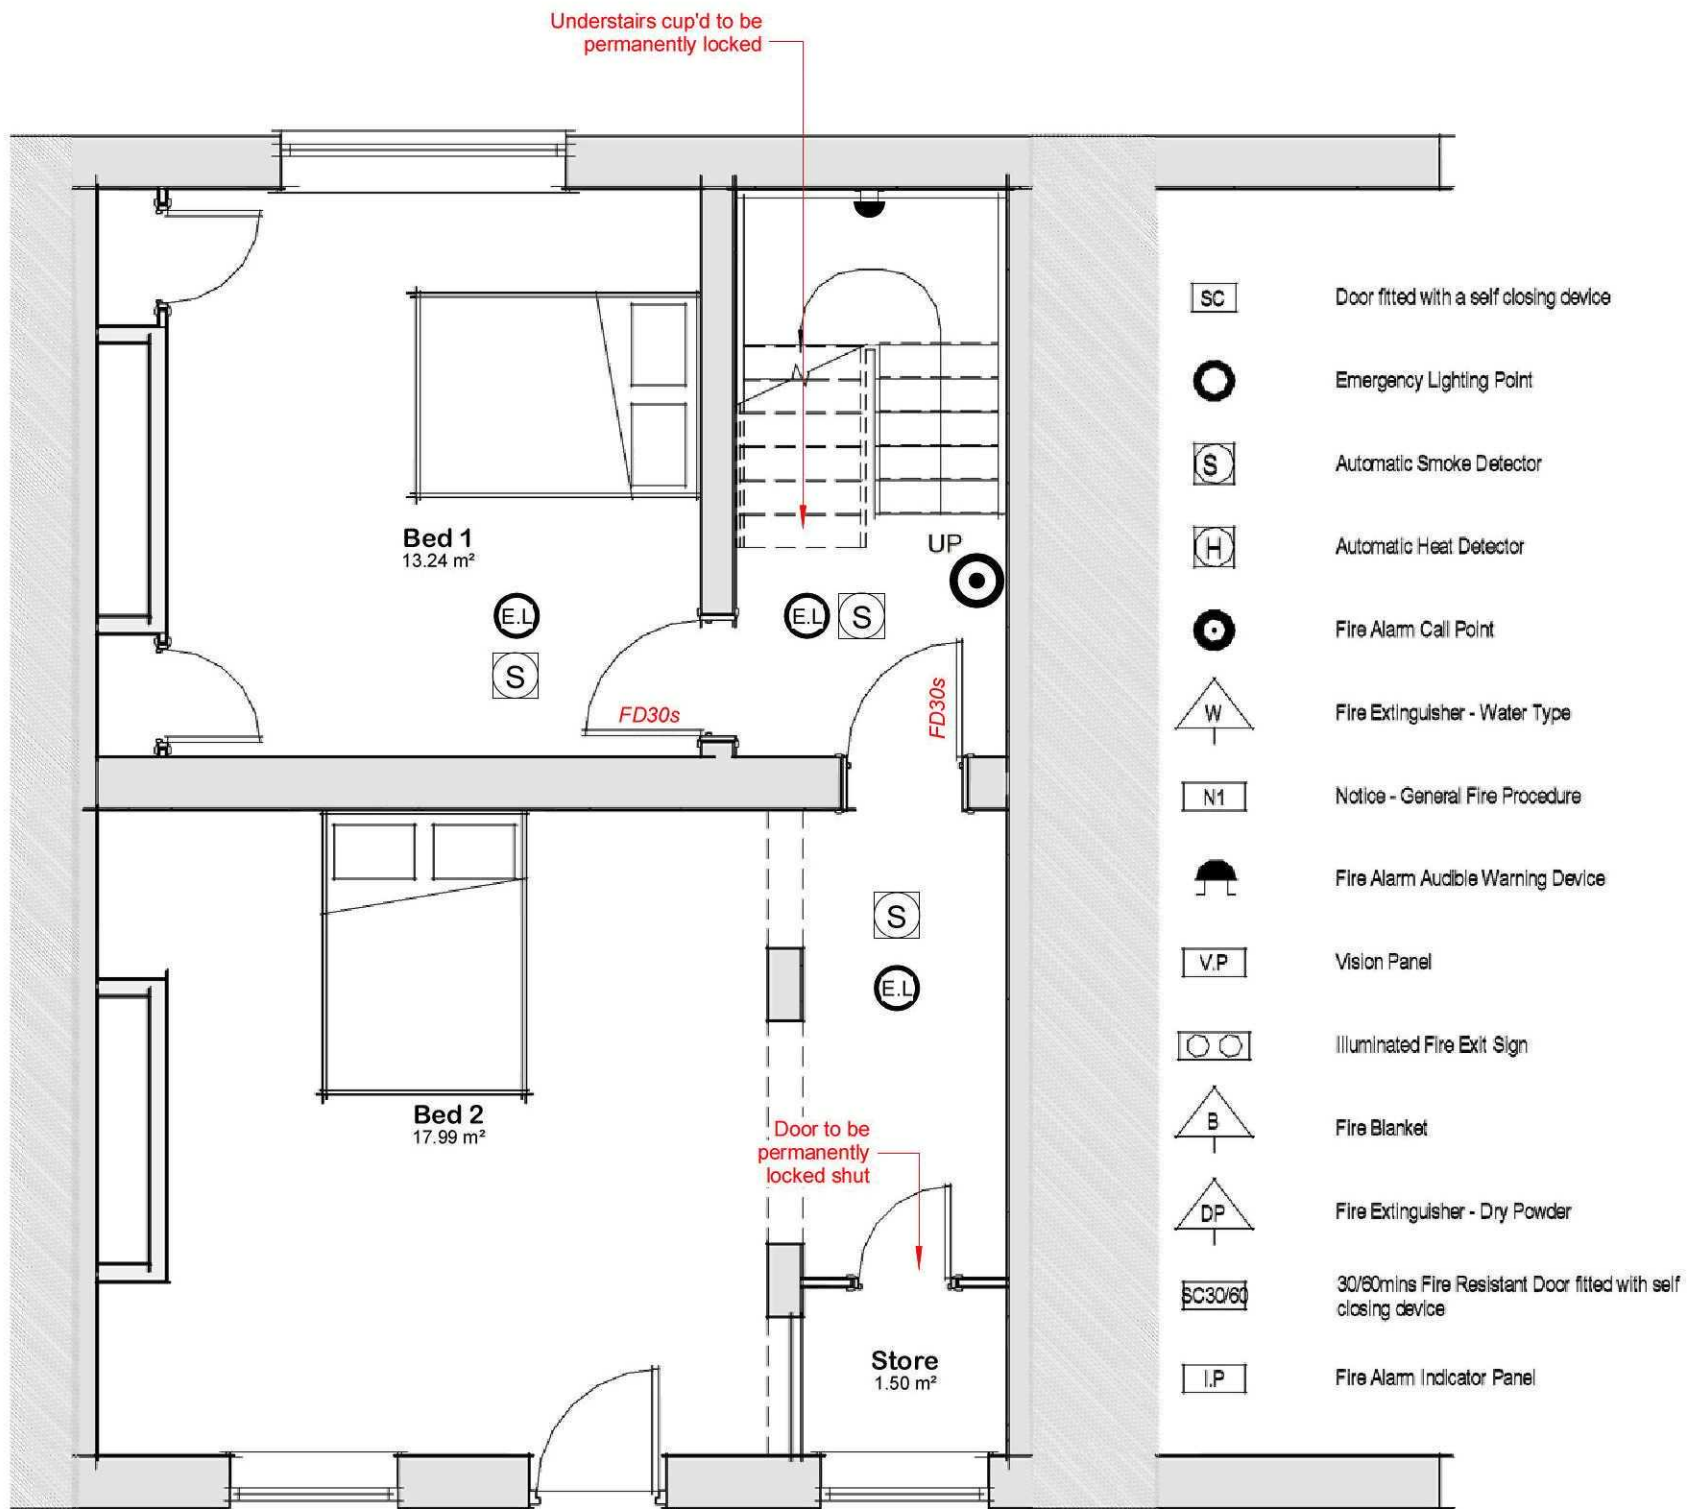

01 - Basement Plan

1 : 50