


Room Schedule		
Name	Area	Perimeter
Basement		
Bed 1	13.25 m²	14.6 m
Bed 2	18.00 m²	18.3 m
Store	1.50 m²	4.9 m
Basement: 3	32.75 m²	37.9 m
Ground Floor		
Entrance	5.75 m²	11.2 m
Kitchen	22.20 m²	22.6 m
Living Room	18.00 m²	18.3 m
Utility	2.90 m²	7.0 m
W.C	1.50 m²	5.0 m
Ground Floor: 5	50.35 m²	64.0 m
1st Floor		
Bathroom	4.55 m²	9.4 m
Bed 3	14.10 m²	16.4 m
Bed 4	24.75 m²	21.5 m
1st Floor: 3	43.40 m²	47.3 m
2nd Floor		
Bathroom	4.55 m²	9.4 m
Bed 5	14.10 m²	16.4 m
Bed 6	24.75 m²	21.5 m
2nd Floor: 3	43.40 m²	47.3 m
Grand total: 14	169.85 m²	196.5 m

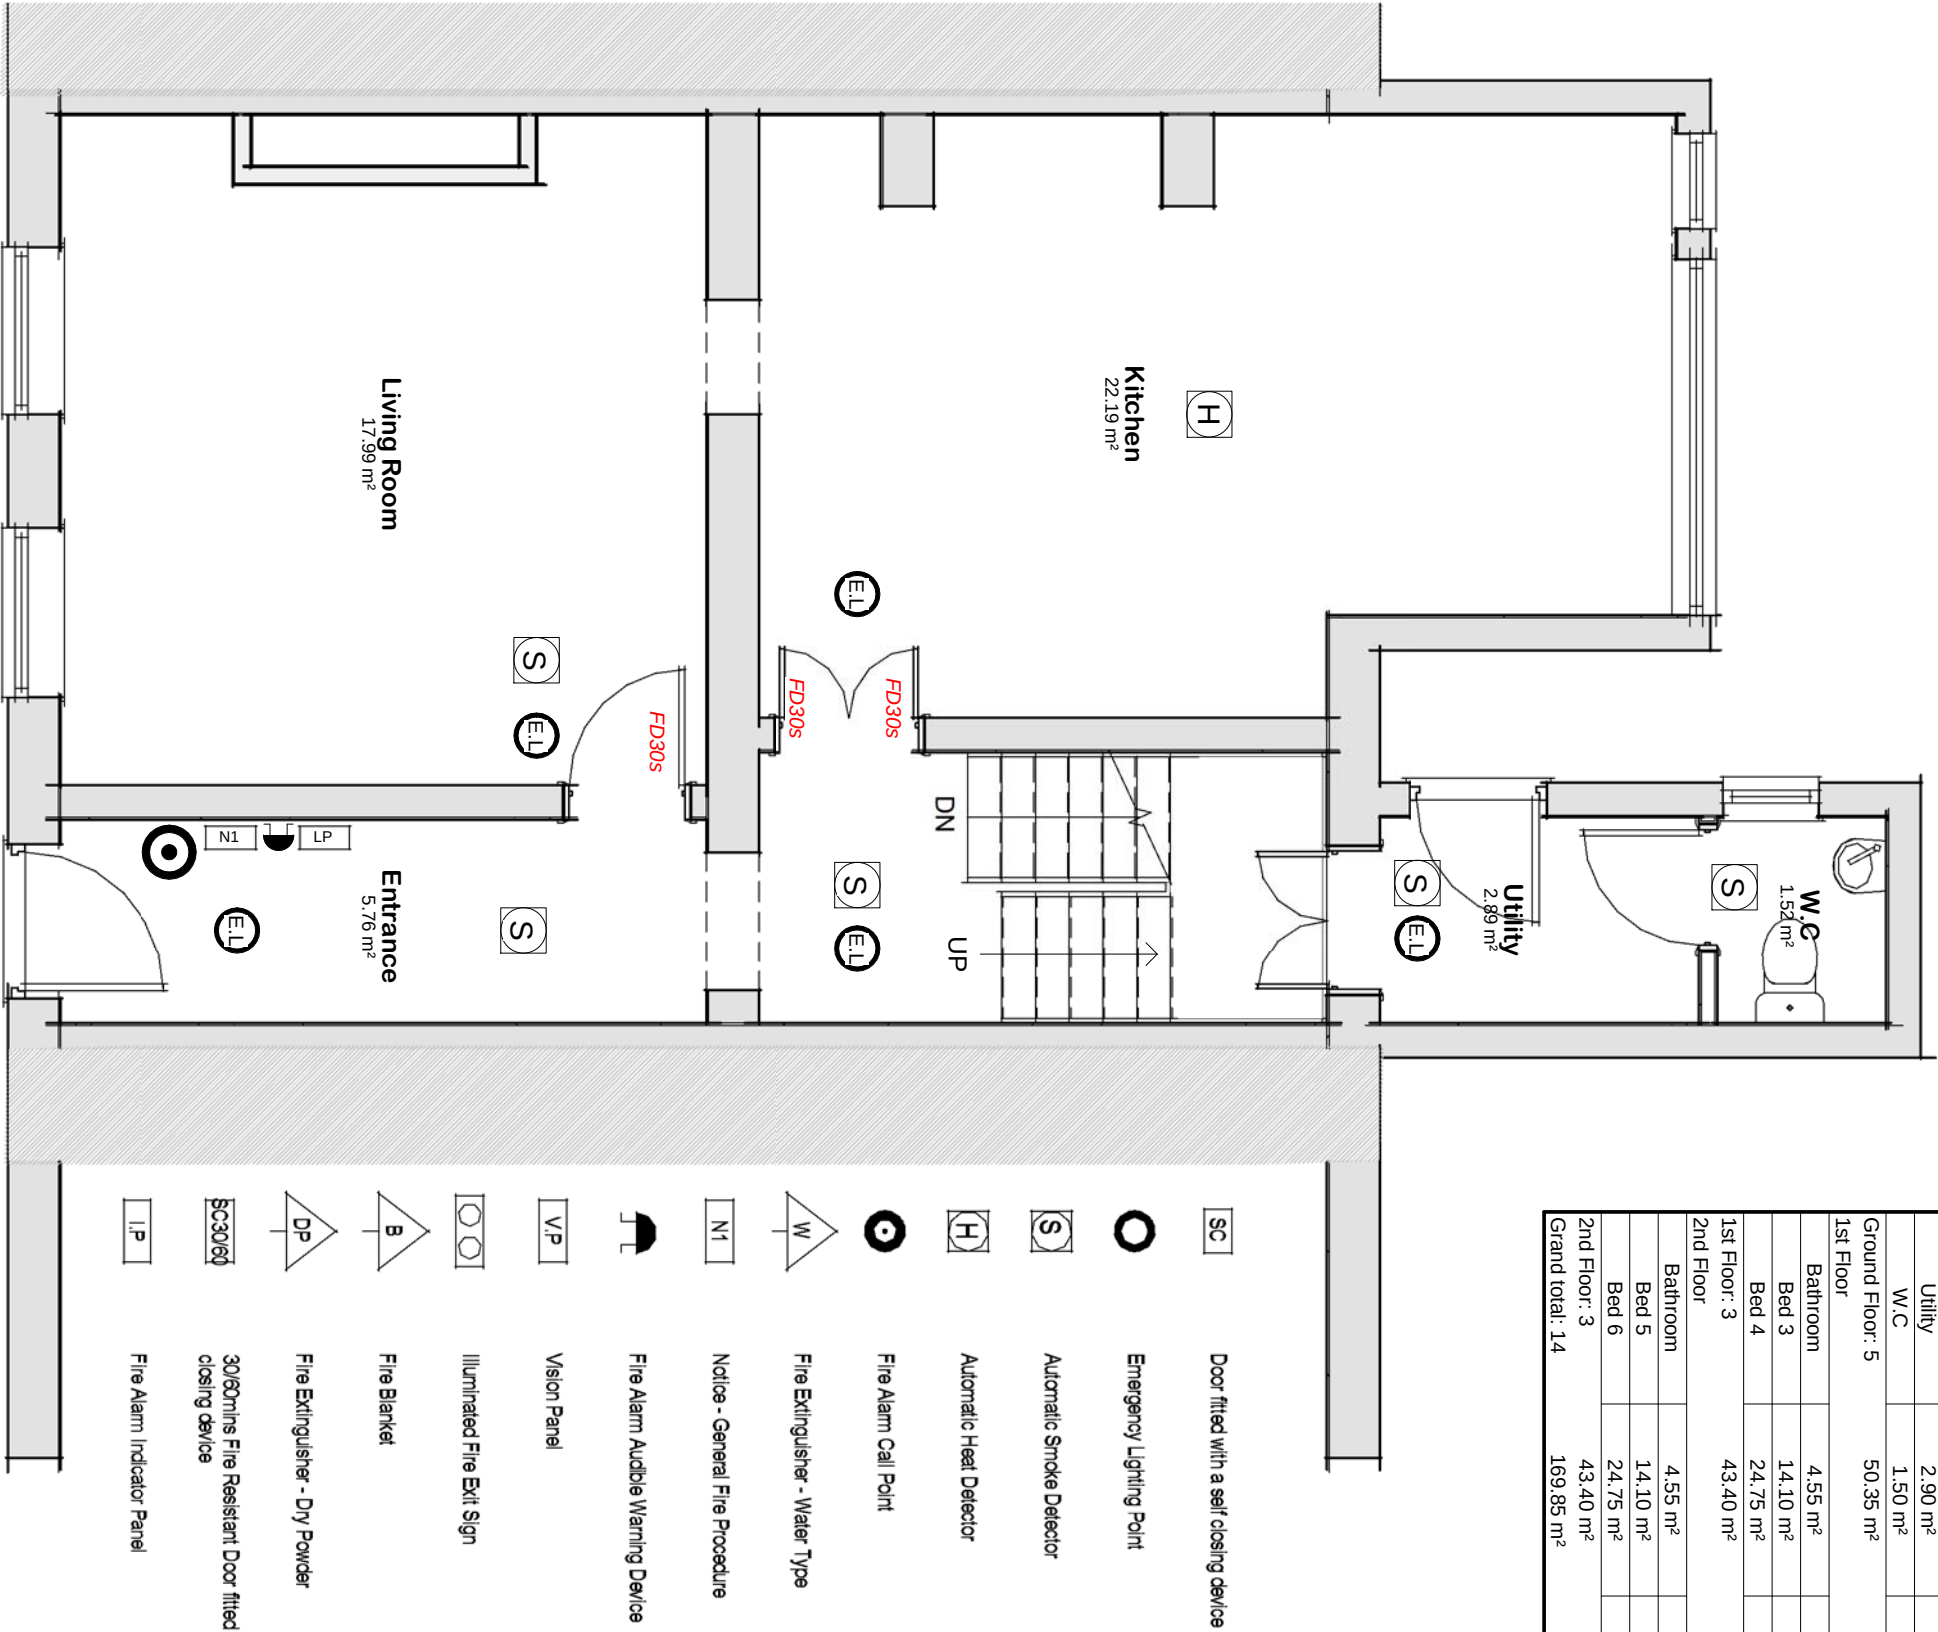

02 - Ground Floor

1 : 50