



Hedge Boundary

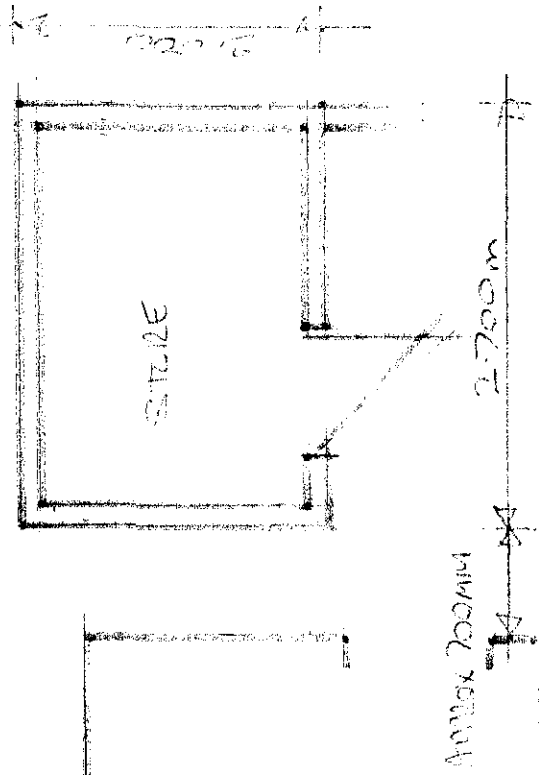


PLAN AS PROPOSED.

SCALE 1:50

2.400m Hedge line.

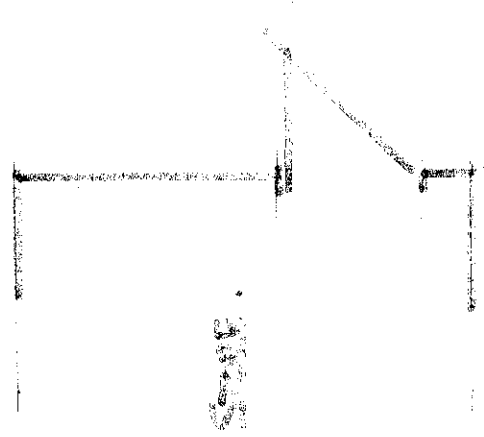


PLAN AS EXISTING.

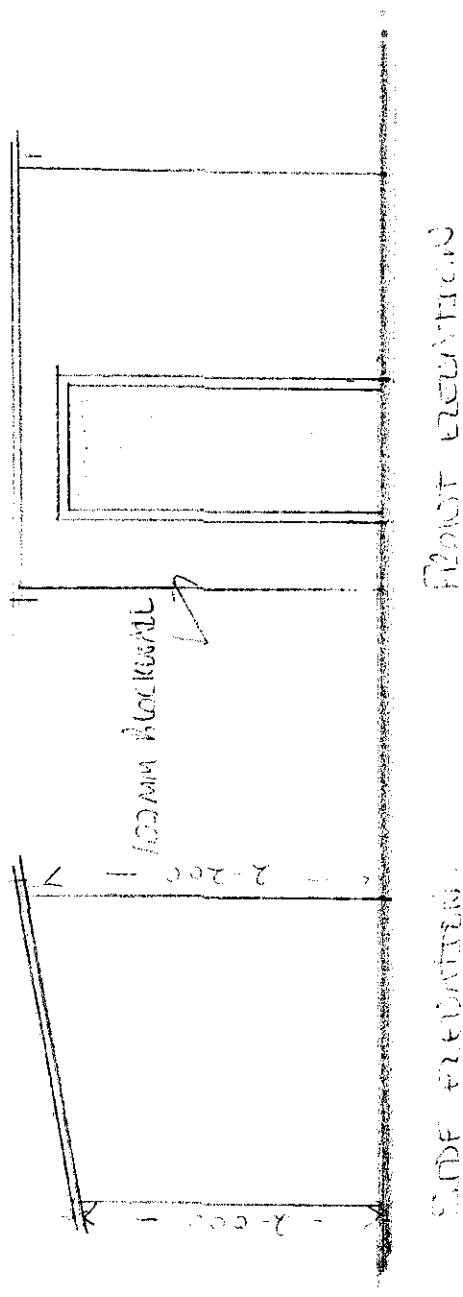

1:50


ASHEETED ROOF

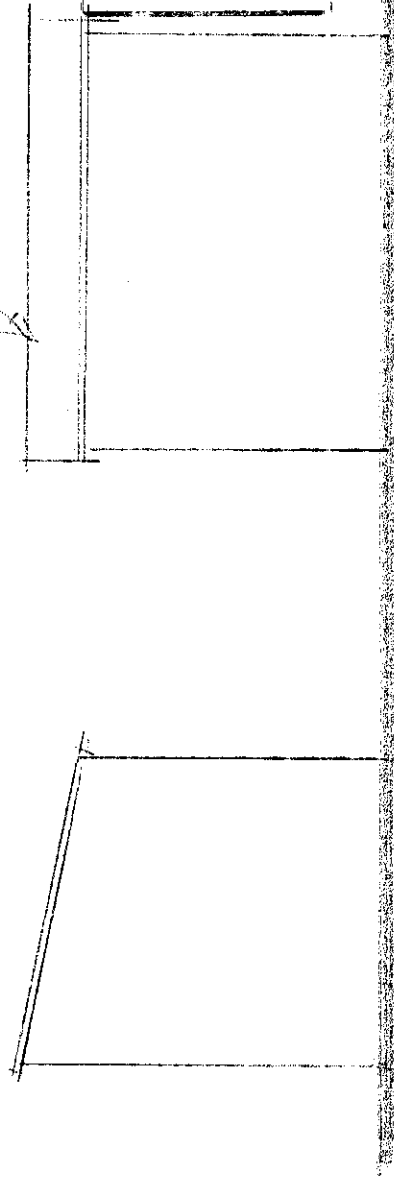

SHDC
Planning & Development
- 3 MAR 2003
Ref 02S0103

SIDE ELEVATION

FRONT ELEVATION

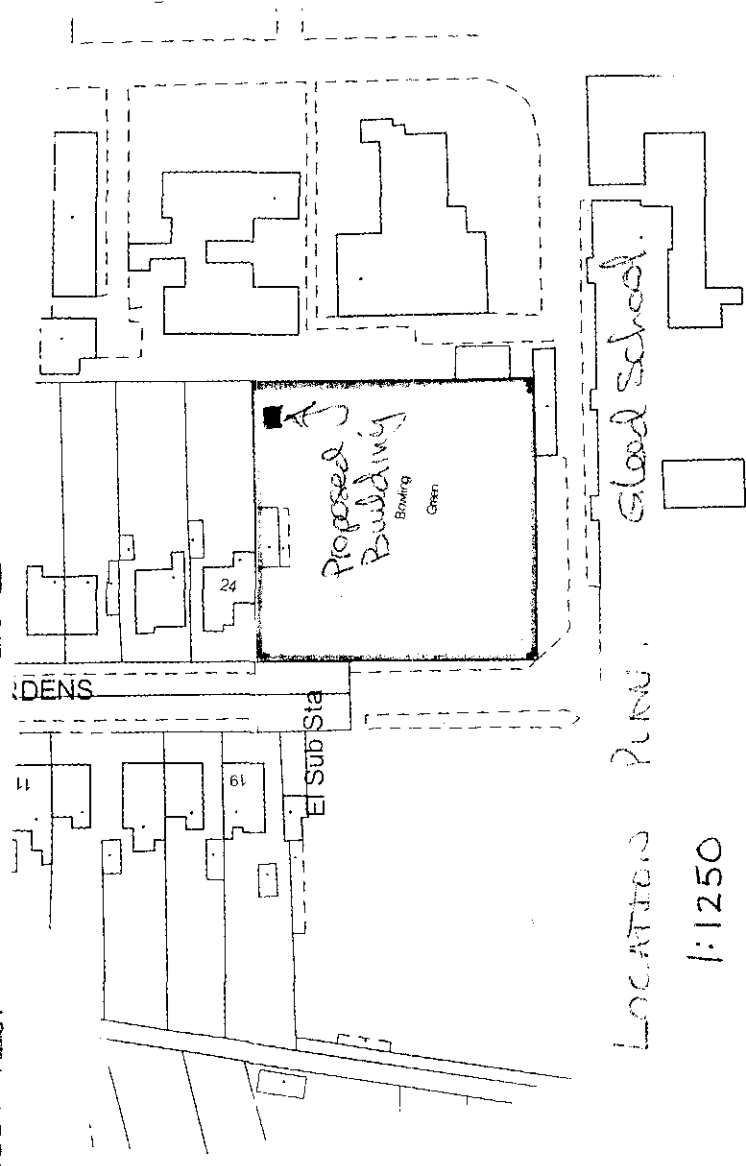

LOCATION PUNJ. Glood School.

1:1250

Proposed 3000sq ft building. HARMER GARDENS. SPITHEAD.