


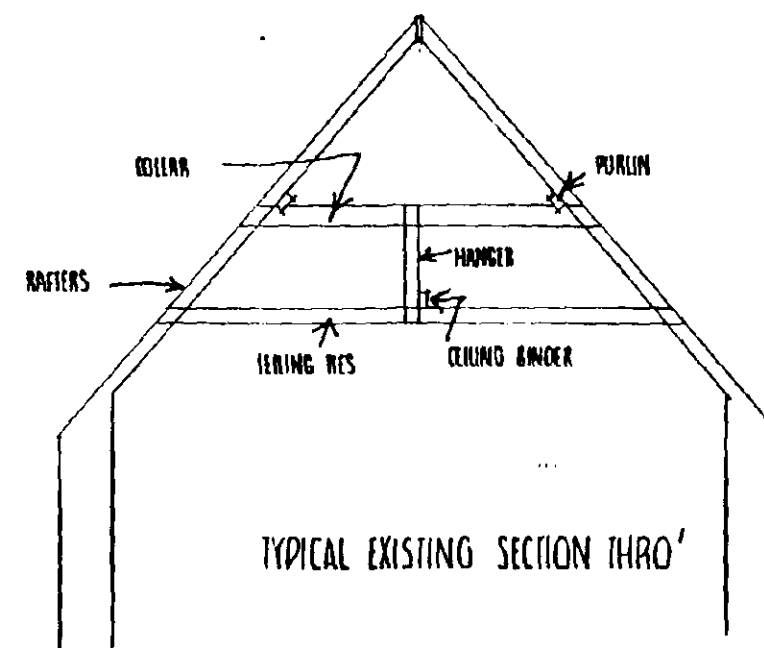



EXISTING ROOF MEMBERS:

CETTING PIES	100 X 38 MM @ 470 MM φ
RAFTERS	100 X 38 MM NAILLED TO 60 X 100 MM (AV) TIMBERS AT 470 φ & @ 49° PITCH.
COLIARS	135 X 50 MM POSITIONS AS SHOWN ON PLAN
PURLINS	110 X 65 MM
HANGERS	25 X 38 MM
CETTING BANDS	85 X 50 MM

NOTE: NO EXISTING SERVICES IN ROOF VOID AND NO TRAD DOOR ACCESS.



NOTE: THERE IS TO BE NO TRAP DOOR ACCESS TO ROOF VOID. CEILING IS NOT TO BE SUBJECT TO ATTIC LOADS

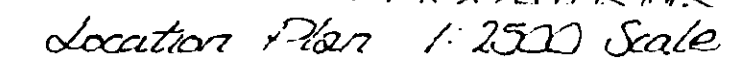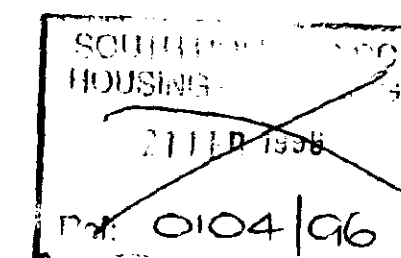

**CONTRACTOR TO CHECK
ALL DIMENSIONS ON SITE
BEFORE WORK COMMENCES.**

[illegible]

PODDINGTON

Architectural Design Consultants

43 Double Street, Spalding, Lincs PE11 2AA
Tel: 0775 761856 & 768296. Fax: 0775 710218

PROPOSED RE-ROOFING WORKS
AT: THE PIGEON INN, HOLBEACH ROAD, SPALDING
LINCOLNSHIRE

FOR: MR. A. G. MEAR.

drawing

PLAN AS PROPOSED

scale

1:50, 1:2500

drawing no.

2687 ~ 1

drawn

—

TO BE READ IN CONJUNCTION WITH STRUCTURAL CALCULATIONS BY HOLYDAKE AND ASSOCIATES REF 367/95/GEH SHEETS 01-04 INCL.