



ABBOTTS WAY
reinforce deadwood & tidy existing hedgerow
T22
T21
T20
T23
0254/96
PLAYING FIELDS
banking
hedge
T31
T30
T24
T25
T26
T27
T28
T29
Scout and guide hut
MONKSHOUSE LANE
SCALE 1:750 AT A1

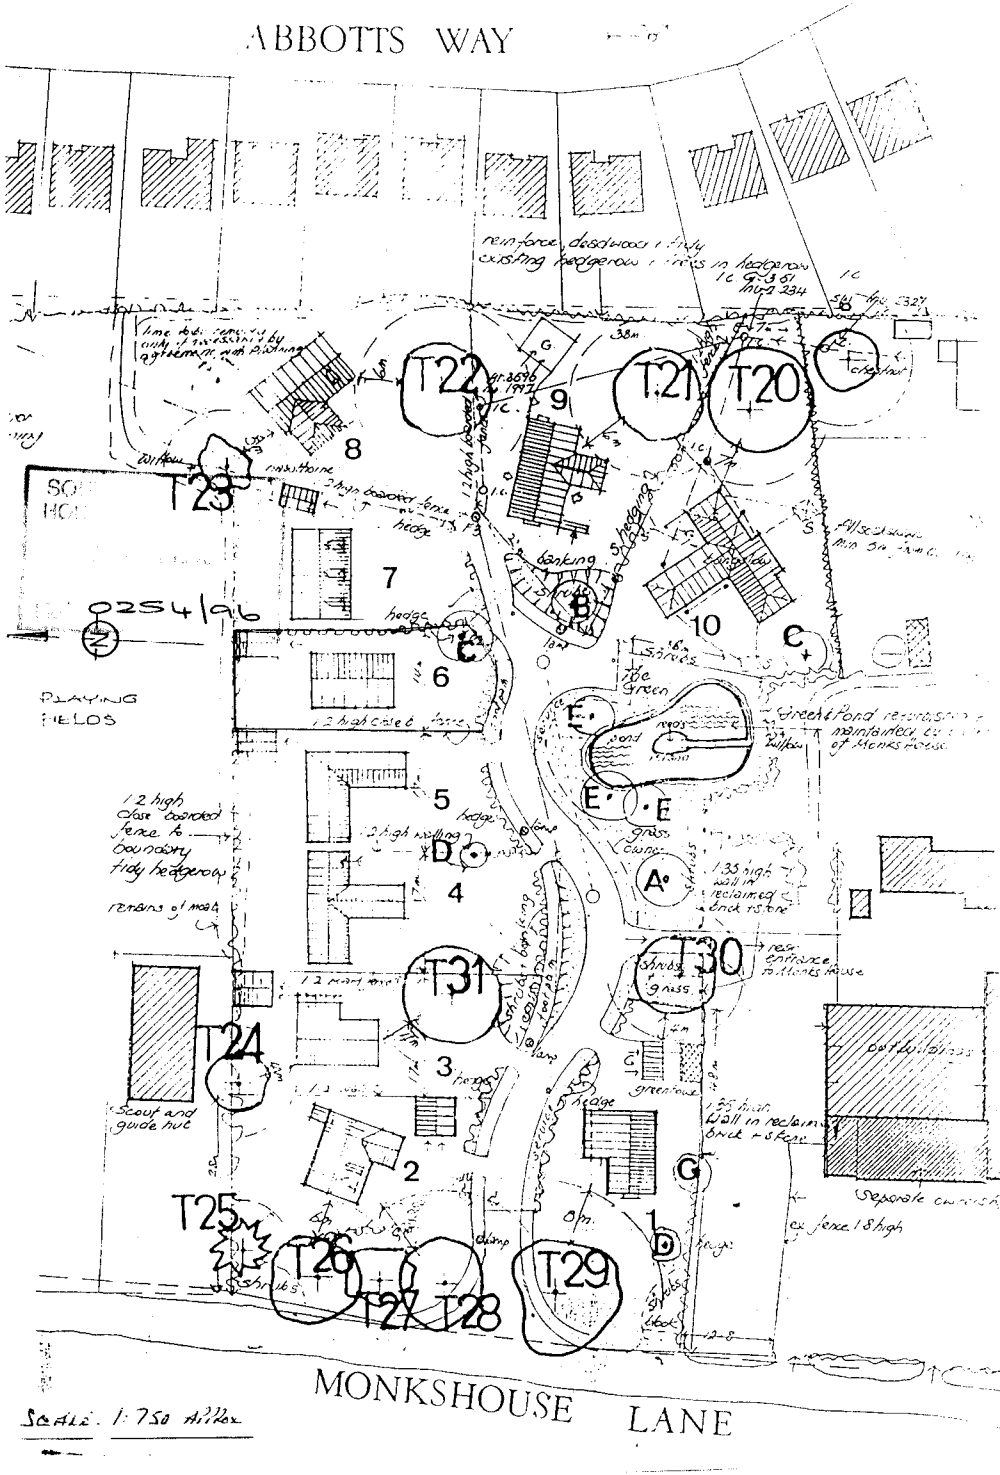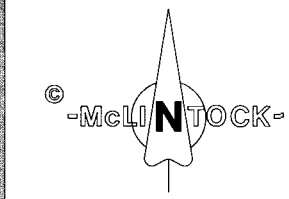

The material contained in this plot has been reproduced from Ordnance Survey digital map data with the permission of the Controller of Her Majesty's Stationery Office.
©Crown copyright. 1' 500
OS License no : LA079413

SOUTH HOLLAND DISTRICT COUNCIL

HOUSING AND PLANNING SERVICES DEPARTMENT
Council Offices,
Priory Road,
Spalding,
Lincolnshire, PE11 2XE
Telephone: (01775) 761161
Fax: (01775) 710772

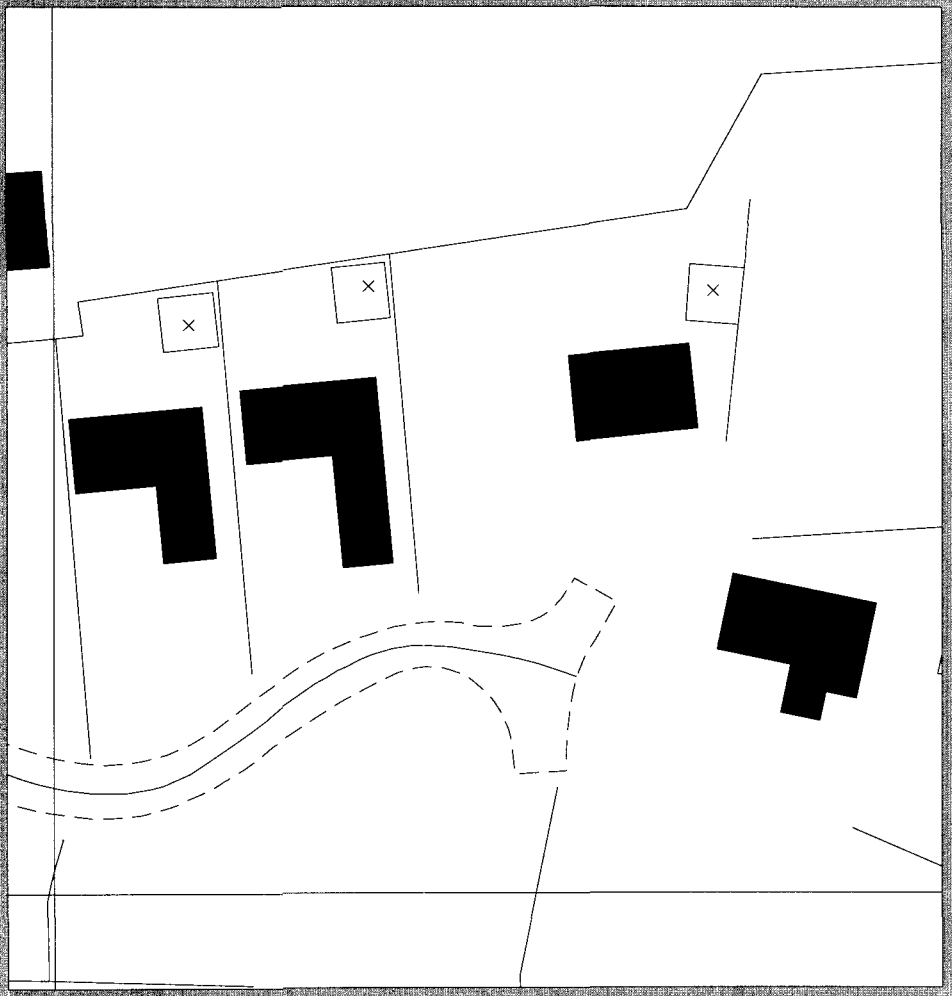


The materia. containec in this p.ot has been reproduced from Dronance Survey digital map data with the permission of the Controller of Her Majesty's Stationery Office,
©Crown copyright.
OS License no : LA079413

1:500


DISTRICT COUNCIL
HOUSING AND PLANNING SERVICES DEPARTMENT
Counc.. Offices,
Priory Road,
Spalding,
Lincolnshire,
PE11 2XE
Telephone: (01775) 761161
Fax: (01775) 710772




* Amended 14.6.96

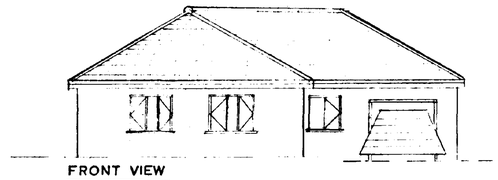


FRONT VIEW

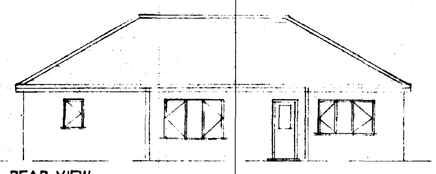

REAR VIEW

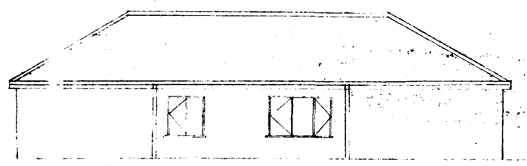


WEST SIDE VIEW

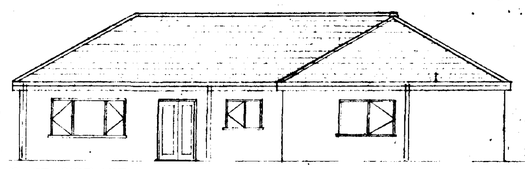

EAST SIDE VIEW


SCALE 1:100

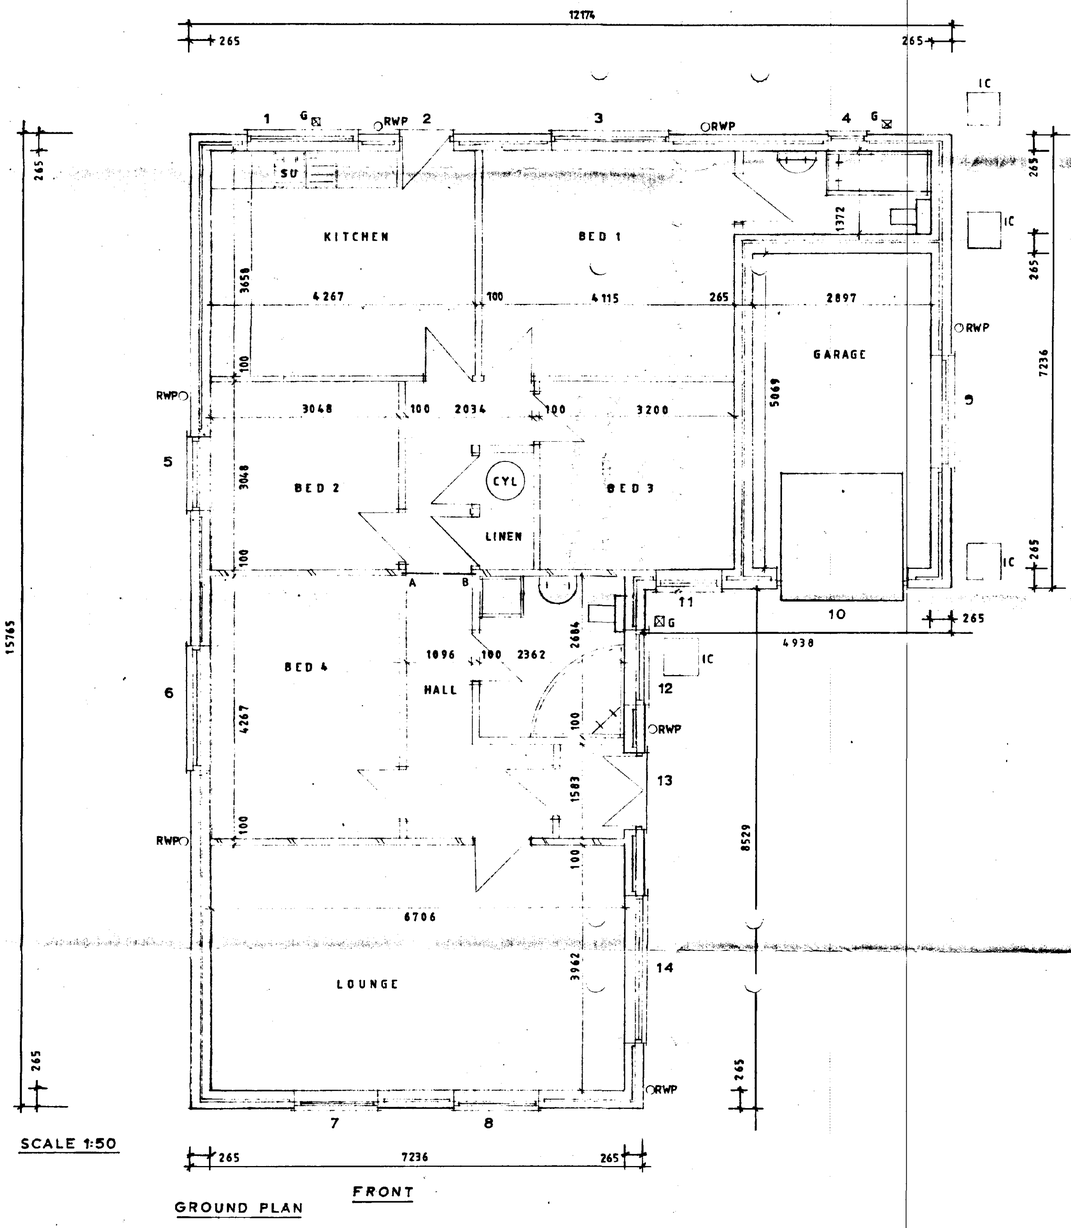


GROUND PLAN

FRONT


SCALE 1:50

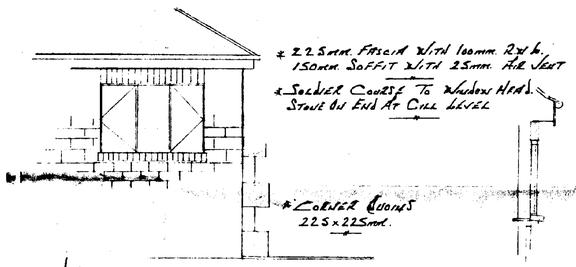

DETAIL N.T.S.

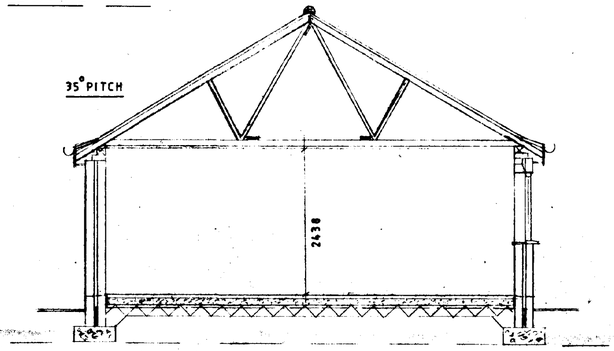

SECTION 1:50

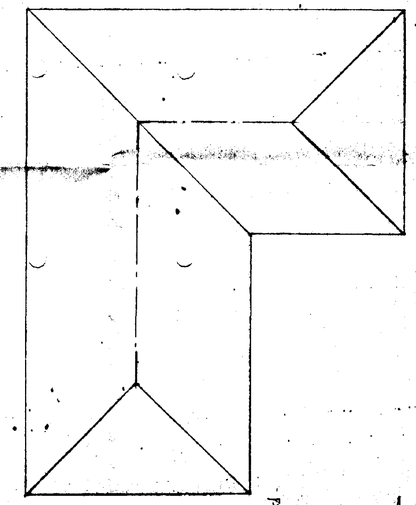

ROOF PLAN 1:100

ROOF Redstone Cotswold Weathered Slate Slates From R.C.D. Quarries
White UPVC Fascia And Soffit. White Plain Water Goods.

WALLS* Through 'Redas Tone Architectural Masonry' Colour Count Code 9/165211.
White UPVC Window Frames. Stone Cill And Cill Feature.
Stained Hardwood Front And Rear Entrance Frames
White UPVC Metal Upstand Over Lintel


ENCLOSURE 1.8 M Boundary. Approval For The Whole Site

No Works Are To Be Carried Out On Site Prior To Receipt Of Written Approvals To The Design And Specifications From The District Local Authorities.

Structural Calcs. Sheets No. 1 To Be Read In Conj. With The Drwg.

Dimensions In Millimetres Do Not Scale

Builder To Check Dimensions And To Refer Any Discrepancies.

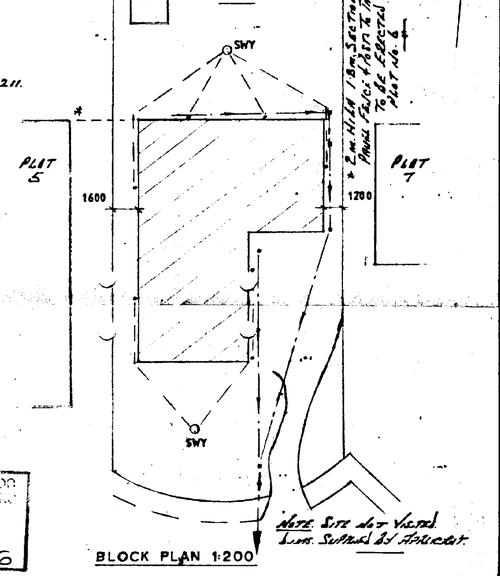

BLOCK PLAN 1:200

Note. Site Not Visited Levs. Supplied By Applicant


AMENDED PLAN
Ref. A1

SOUTH HOLLAND DC
HOUSING & PLANNING
11 JUN 1996
Ref: 0254/96


DETACHED FOUR BEDROOM BUNGALOW AND ATTACHED GARAGE PLOT 6. MONKSHOUSE COURT. MONKSHOUSE LANE. SPALDING. S.LINCS. FOR MR.J.CHILVERS.

Drwg. 9656


AMENDED 12.7.96

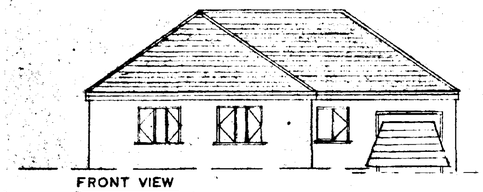


FRONT VIEW

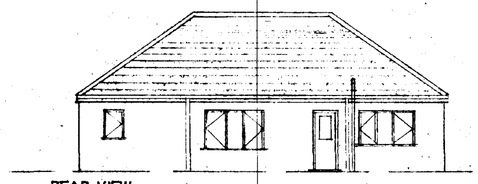

REAR VIEW

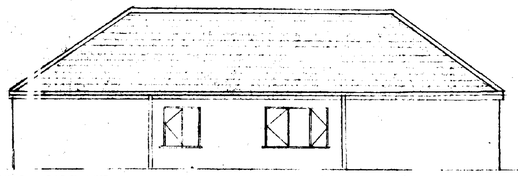


WEST SIDE VIEW

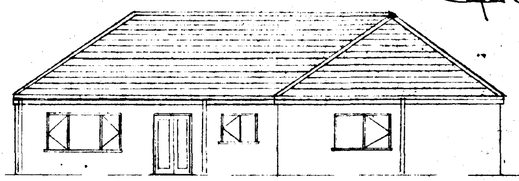

EAST SIDE VIEW

SCALE 1:100

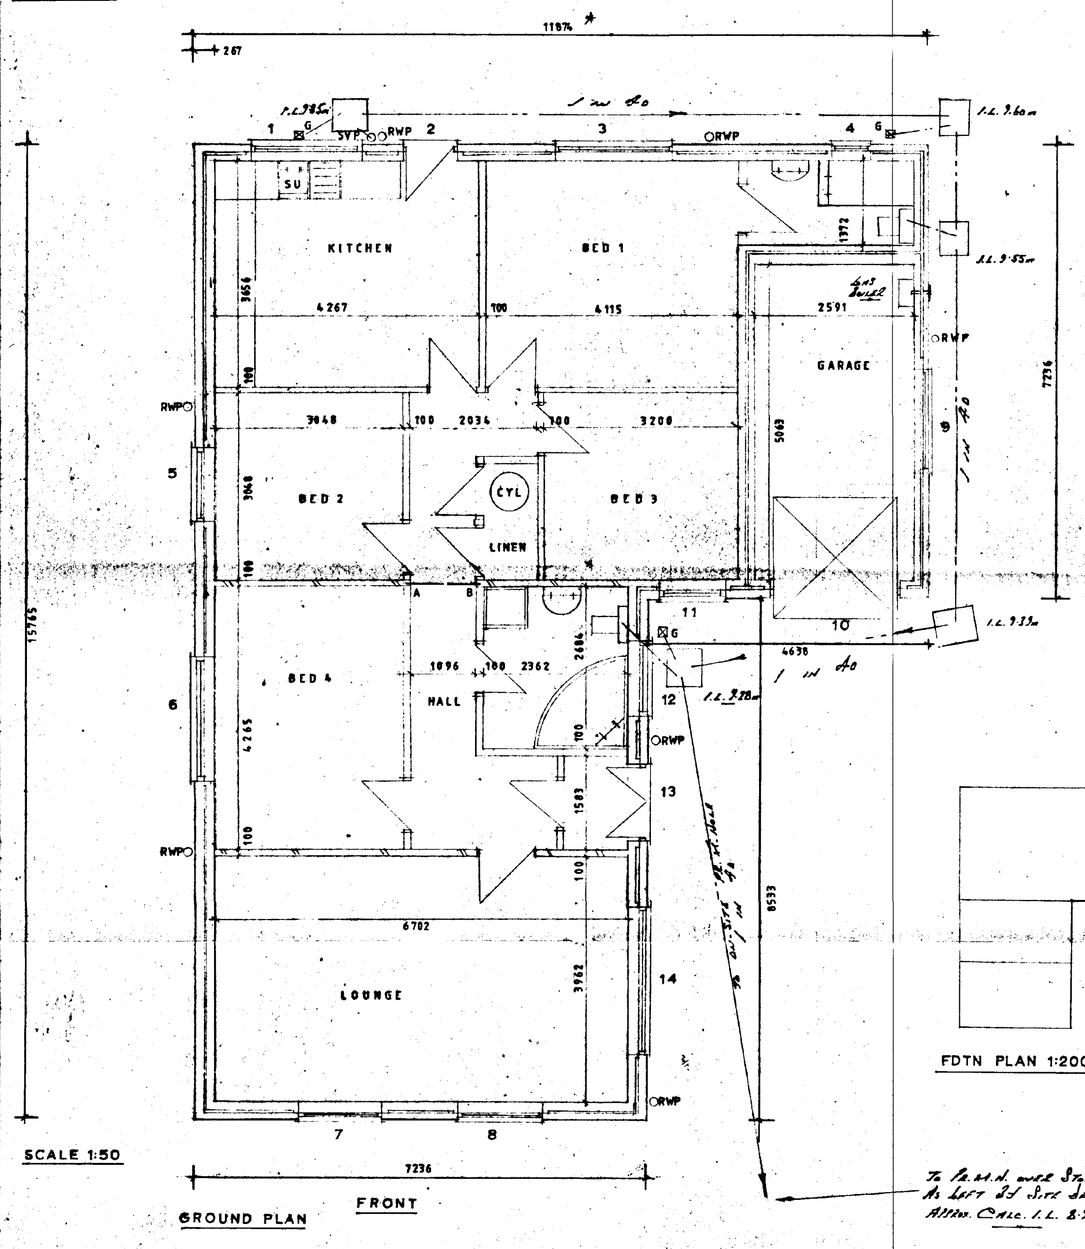


GROUND PLAN

SCALE 1:50


FRONT

FDTN PLAN 1:200

To Re-Adj. over Stop End As Left By Site Developer Allow. Calc. I.L. 8.95 & Position.

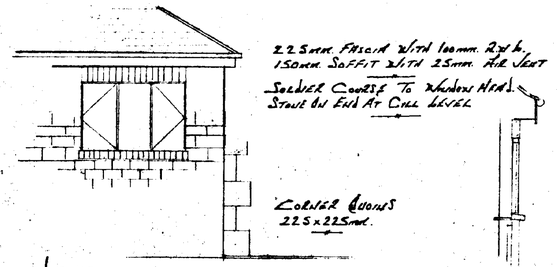


DETAIL N.T.S.

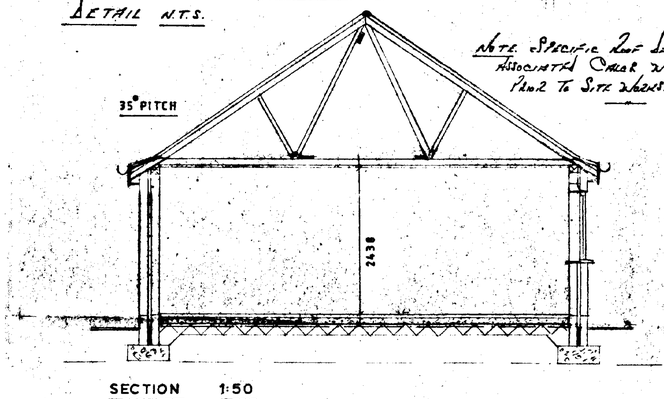

SECTION 1:50

Note. Specific Roof Details & All Associated Other Will Be Submitted Prior To Site Works.

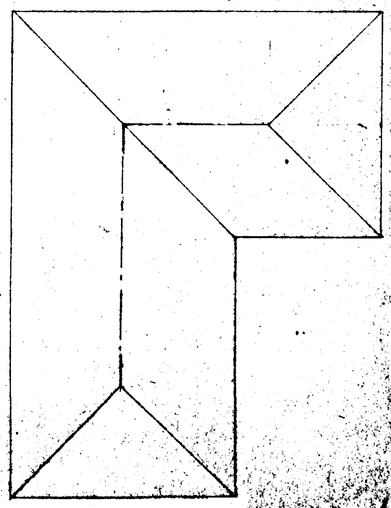

ROOF PLAN 1:100

ROOF — Redstone Cotswold Weathered Duo Slates From R.B.D. Roofing White UPVC Fascia And Soffit. White Raw Water Goods.

WALLS — Thermic 'Redstone Architectural Masonry' Colour Bond Code 9/65211. White UPVC Window Frames. Stone Cill & Cill Feature. Stained Hardwood Front And Rear Entrance Frames White UPVC Metal Up & Over Garage

ENCLOSURE As By Developer. Approval For This Whole Site

Line Of Rear Property Plot No. 5.

No Works Are To Be Carried Out On Site Prior To Receipt Of Written Approvals To The Design And Specifications From The District Local Authorities.


Structural Calcs. Sheets No. 1 To Be Read In Conj. With This Dwg.

Dimensions In Millimetres Do Not Scale

Builder To Check Dimensions Prior To Refer Any Discrepancies.

SOUTHERN DEVELOPMENT HOUSING
17 JUL 1996
Ref: 0254/96


AMENDED PLAN
Ref. A2

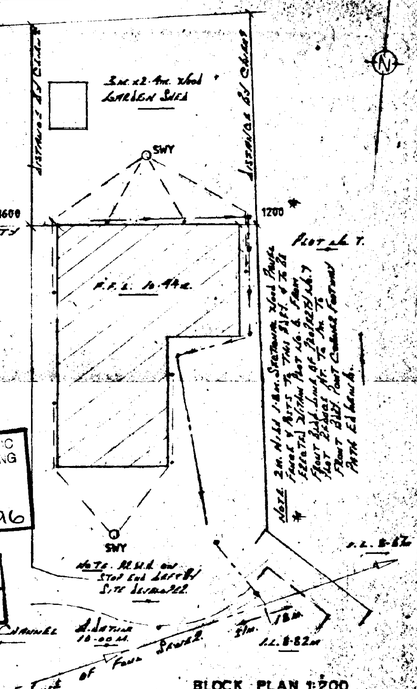


BLOCK PLAN 1:200

DETACHED FOUR BEDROOM BUNGALOW AND ATTACHED GARAGE PLOT 6. MONKSHOUSE COURT. MONKSHOUSE LANE. SPALDING. S.LINCS FOR MR.J.CHILVERS.


DWG NO 96056 A JUNE 96

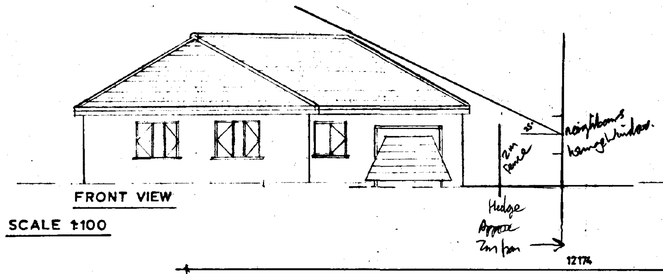


FRONT VIEW

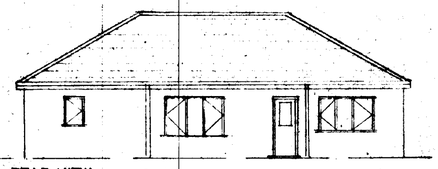

REAR VIEW

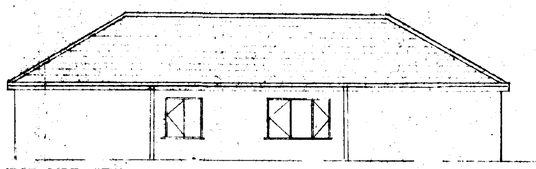


WEST SIDE VIEW

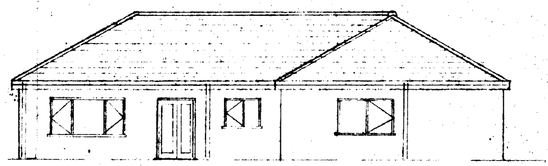

EAST SIDE VIEW

SCALE 1:100

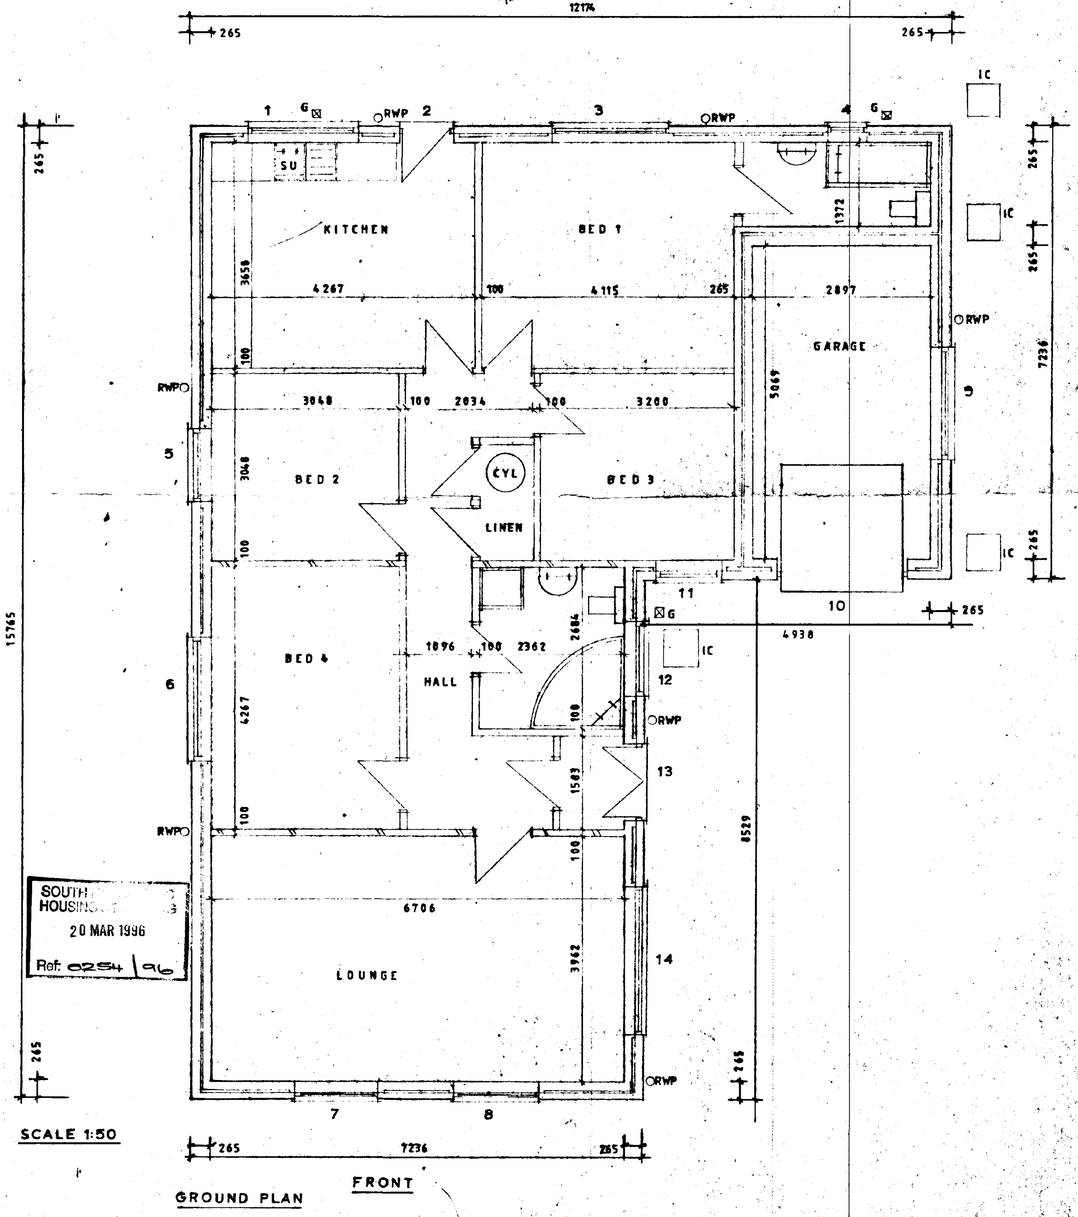


SOUTH HOUSING
20 MAR 1996
Ref: 0254/96

SCALE 1:50

GROUND PLAN

FRONT

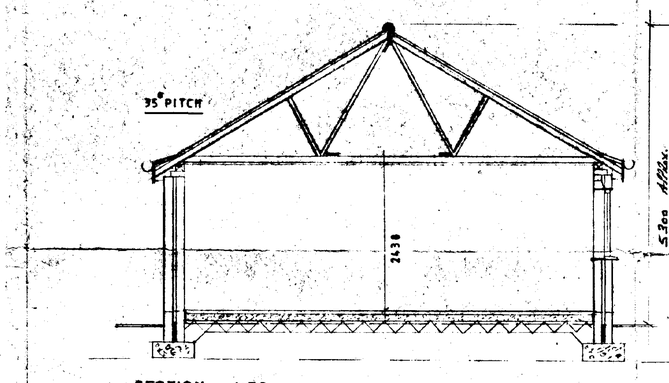


SECTION 1:50


ROOF Redland Cathedral Weathered Dark Slates from S.E.D. Supplies
White UPVC Fascia and Soffit

WALLS Redland Country Stone - Light - Flint Effect Quarries As Per Plot No.5
White UPVC Window Frames. Stone Cill and Cill Feature.
Stained Hardwood Front and Door Entrance Frames
White UPVC Metal Effect Lintels

ENCLOSURE As By Developer. Approval For The Whole Site

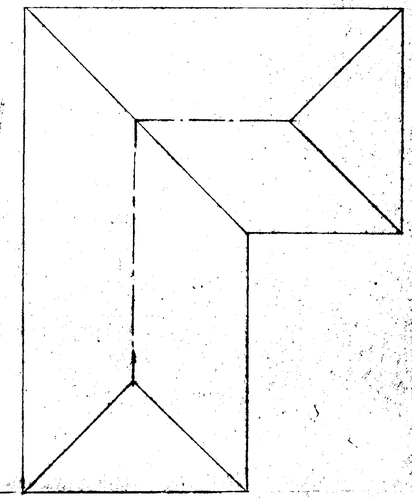


ROOF PLAN 1:100

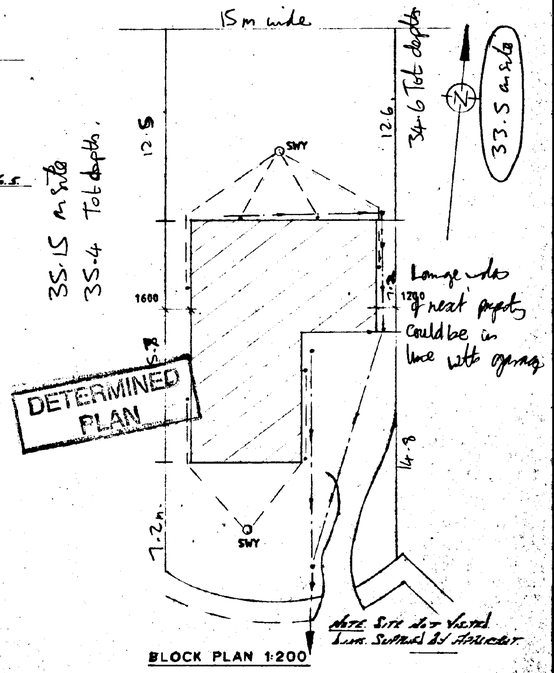


BLOCK PLAN 1:200


DETACHED FOUR BEDROOM BUNGALOW AND ATTACHED GARAGE PLOT 6. MONKSHOUSE COURT. MONKSHOUSE LANE. SPALDING. S.LINCS. FOR MR.J.CHILVERS.

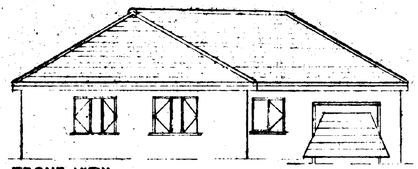


FRONT VIEW

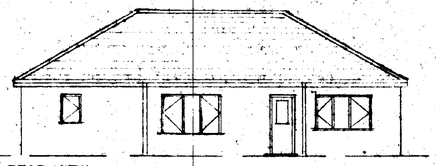

REAR VIEW

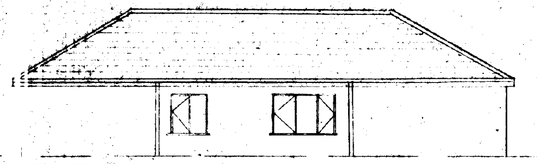


WEST SIDE VIEW

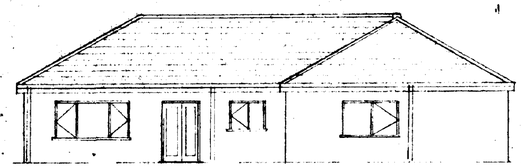

EAST SIDE VIEW


SCALE 1:100

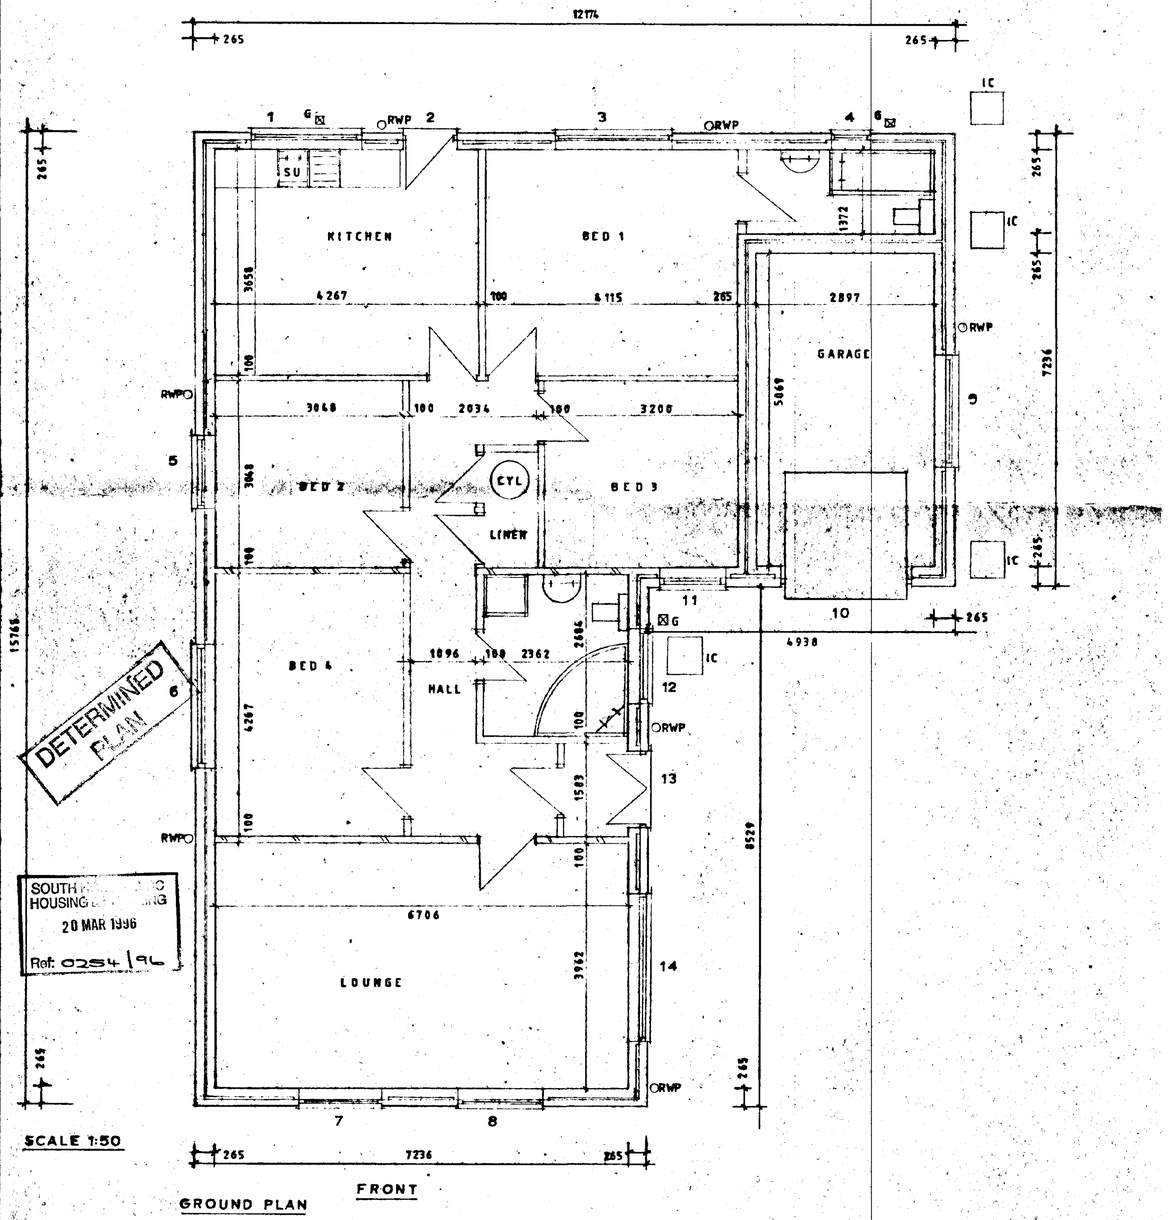

SCALE 1:50

GROUND PLAN

FRONT

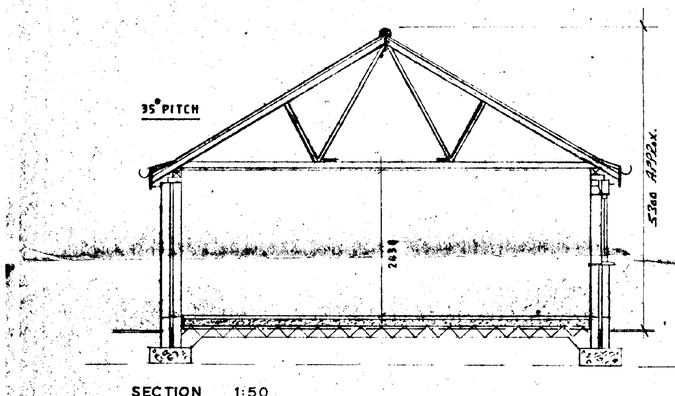


SECTION 1:50


ROOF Addlestone Cotswold Weathered Duo Slates from S.E.C. Quarries
White U.P.V.C. Fascia and Soffit

WALLS Reconstone Country Stone - Lazy - From S.E.C. Quarries As Per Plot No.5
White U.P.V.C. Window Frames. Stone Bi End Cill Feature.
Stained Hardwood Front and Rear Entrance Frames
White U.P.V.C. Metal Up & Over Garage

ENCLOSURE As By Developer. Approval For The Whole Site

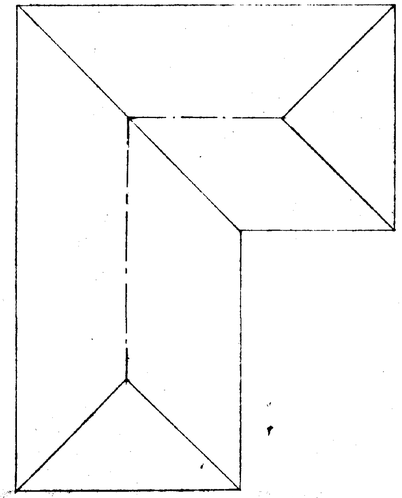

ROOF PLAN 1:100

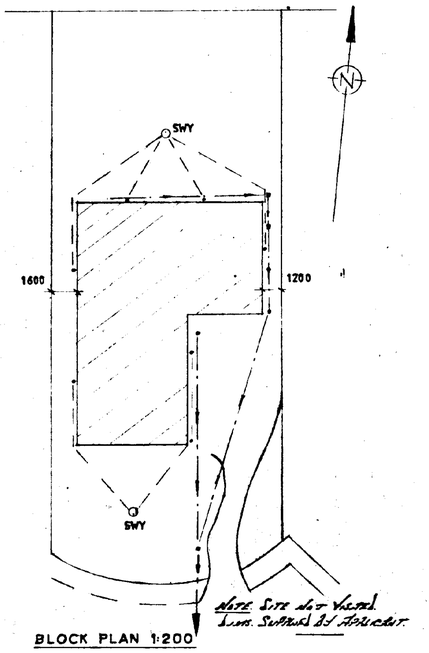

Note Site not Visited
Levels Supplied By Architect

BLOCK PLAN 1:200

DETACHED FOUR BEDROOM BUNGALOW AND ATTACHED GARAGE PLOT 6. MONKSHOUSE COURT. MONKSHOUSE LANE. SPALDING. S.LINCS. FOR MR.J.CHILVERS.