




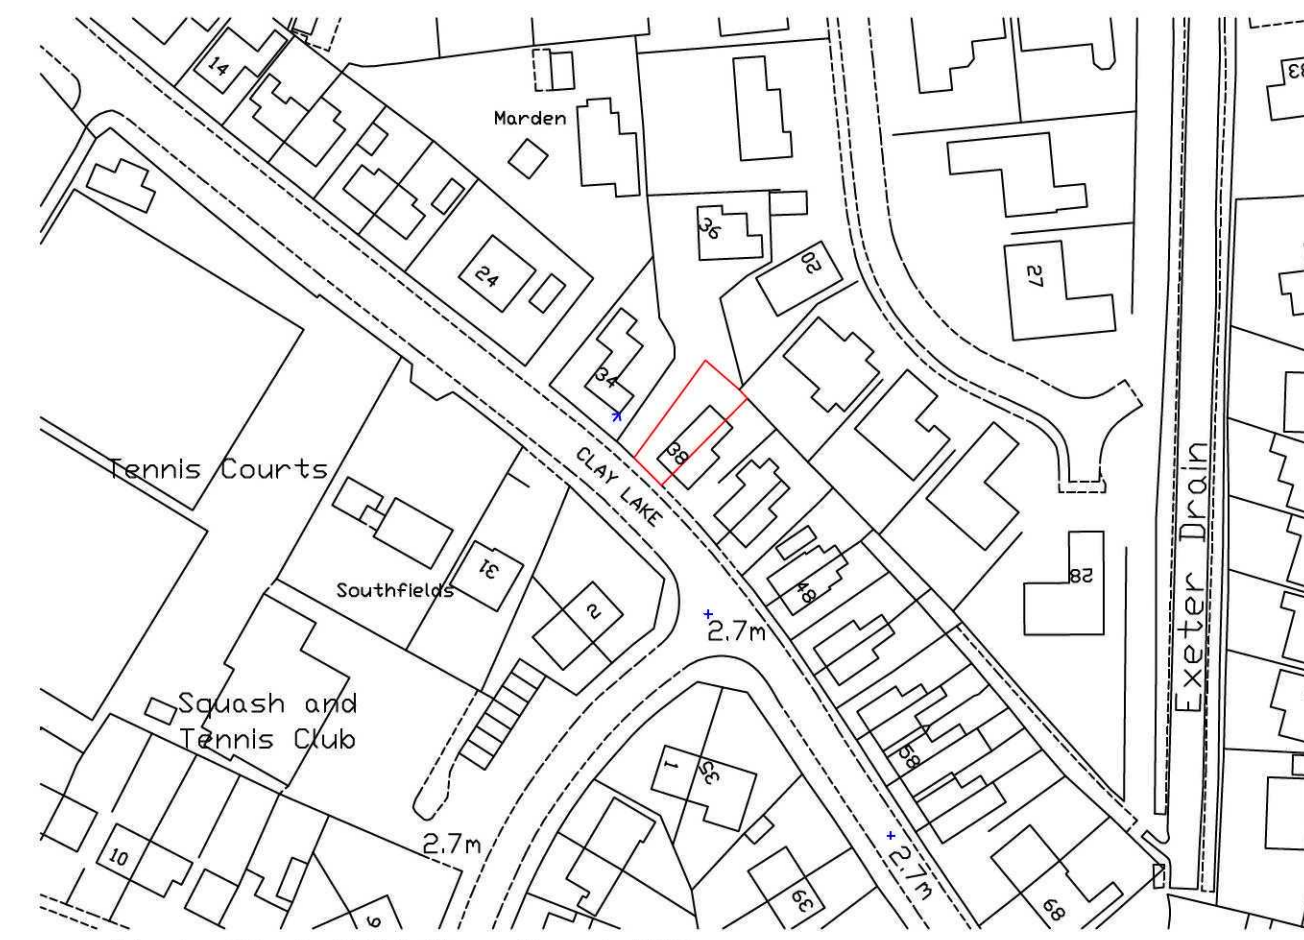

BLOCK PLAN 1:500

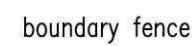


SITE PLAN 1:1250

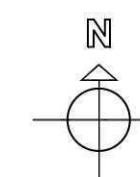

EXISTING GROUND FLOOR PLAN



EXISTING FIRST FLOOR PLAN

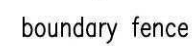

PROPOSED GROUND FLOOR PLAN



PROPOSED FIRST FLOOR PLAN

[illegible]

Ref:	Revision:	Date:
------	-----------	-------

WENMAN DESIGN SOLUTIONS Ltd.

2 Austendyke Road
Weston Hills


Spalding

Lincs. PE12 6BX

Tel : 01775 72417

Fax : 01775 7204

Mobile : 0784 1718457
enquiries@wenmanbuildingdesign.co.uk

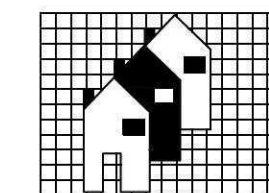

Project:

PROPOSED TWO STOREY EXTENSION

Client:

ent: MR. & MRS. VERE
38 CLEY LAKE
SPALDING
LINCS.

DRAWING:

EXISTING GROUND FLOOR PLAN
EXISTING FIRST FLOOR PLAN
PROPOSED GROUND FLOOR PLAN
PROPOSED FIRST FLOOR PLAN
EXISTING ELEVATIONS
PROPOSED ELEVATIONS

DRAWING N°:

WEN/1421/11/00

DATE:

MARCH 2011

DRAWN BY:

R

	SCALES
--	--------

1:50 1:100

[illegible]

HEALTH & SAFETY
The client is to ensure that the appointed contractor is familiar with and complies with Health & Safety for Building Sites and Work Places.