
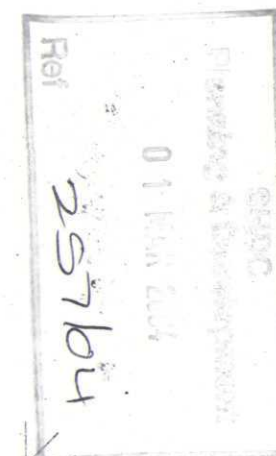


Mr. & Mrs. S.S. Kandola,
Water Lane,
SPALDING.

New House ~ Site Plan 1:100

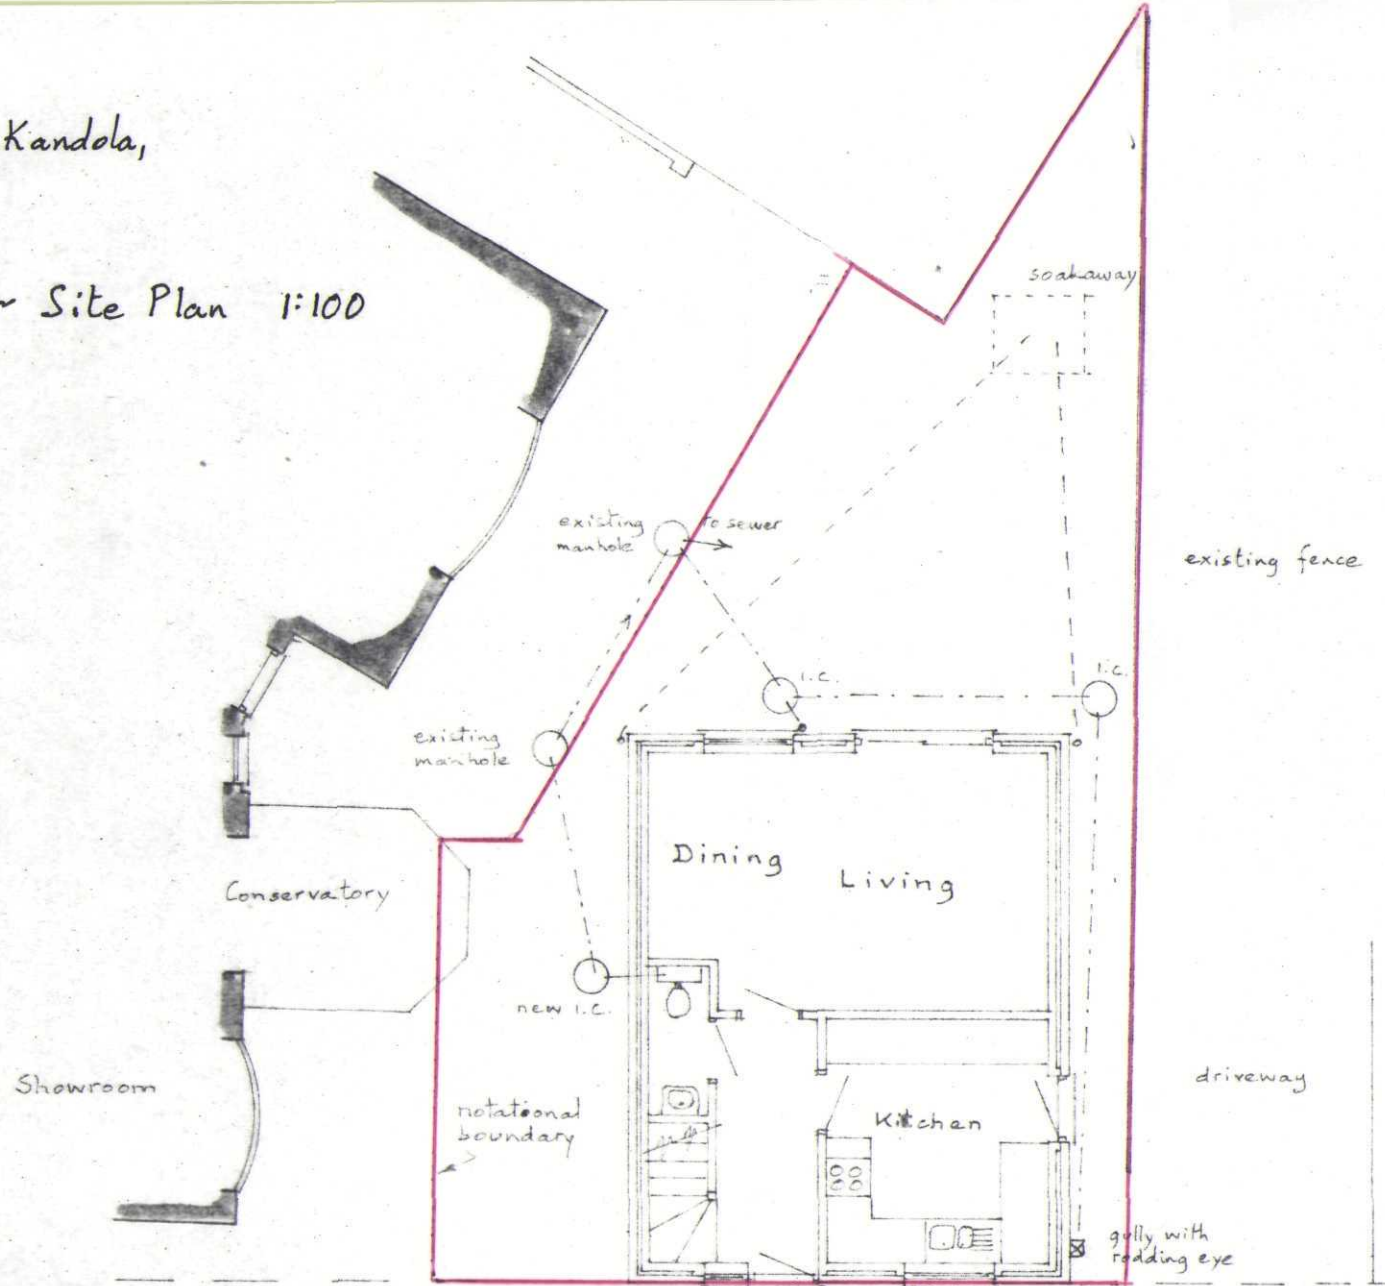

existing
terraced
housing

**DETERMINED
PLAN**

BUILDING DESIGN and PLANS

ALWYN ROFFE,
1, Green Lane,
SPALDING, Lincs. PE11 2YB
tel : 01775 - 723 680