




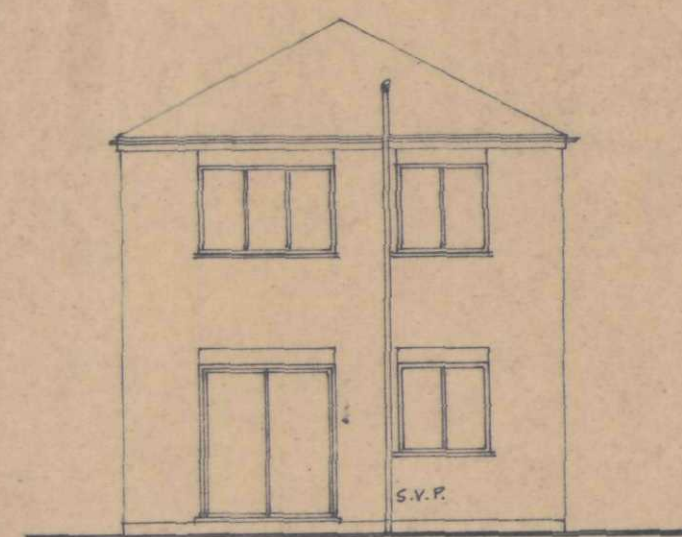


South

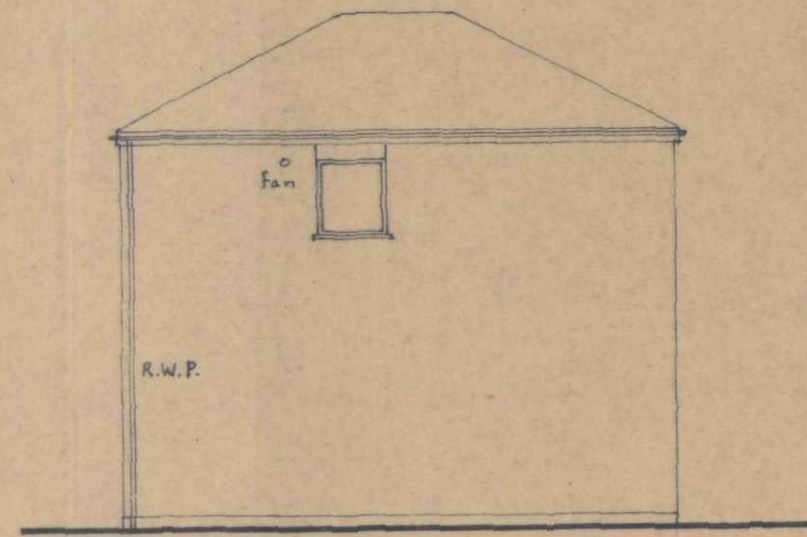

East

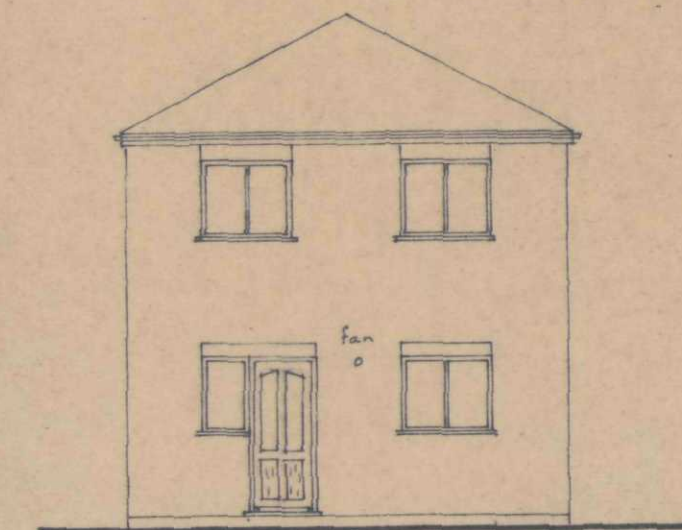

North

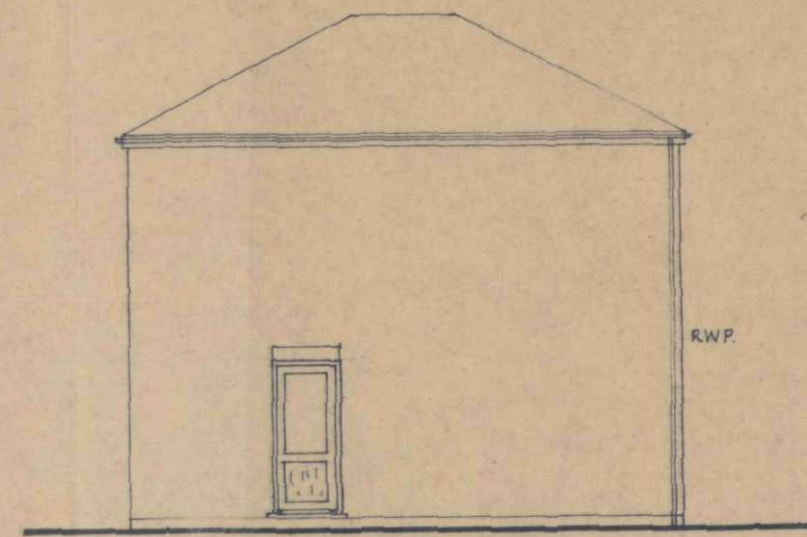


West


Marley Modern roof tiles
smooth grey

Hanson Desimple
Heritage Blend facing bricks

P.V.C. double glazed window
units.

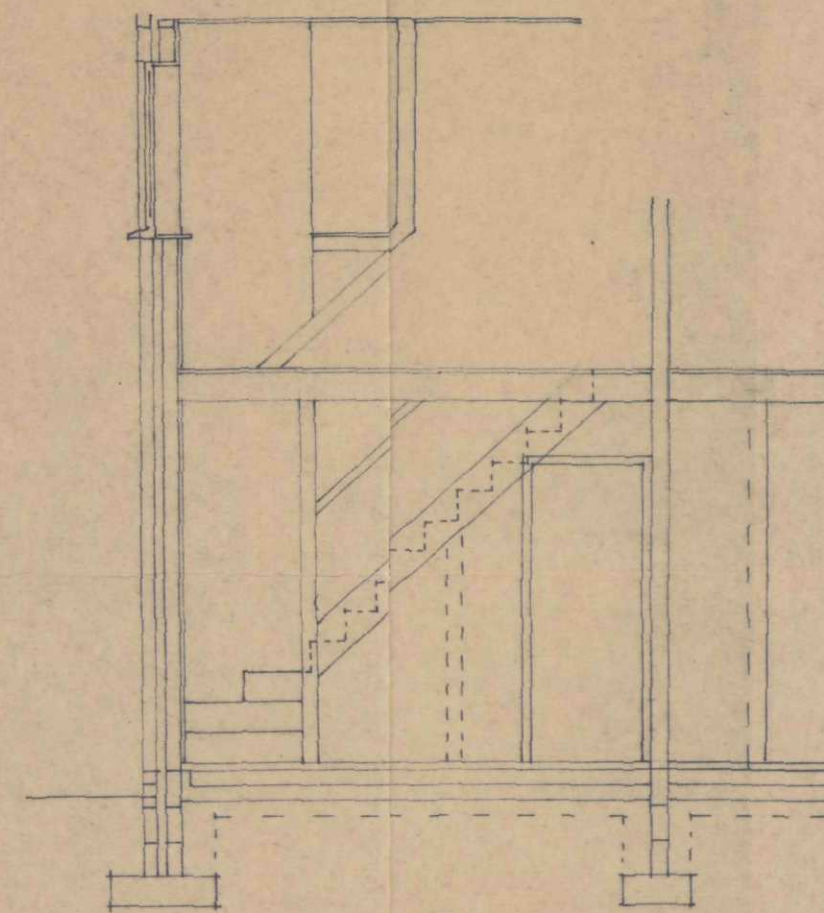


Staircase

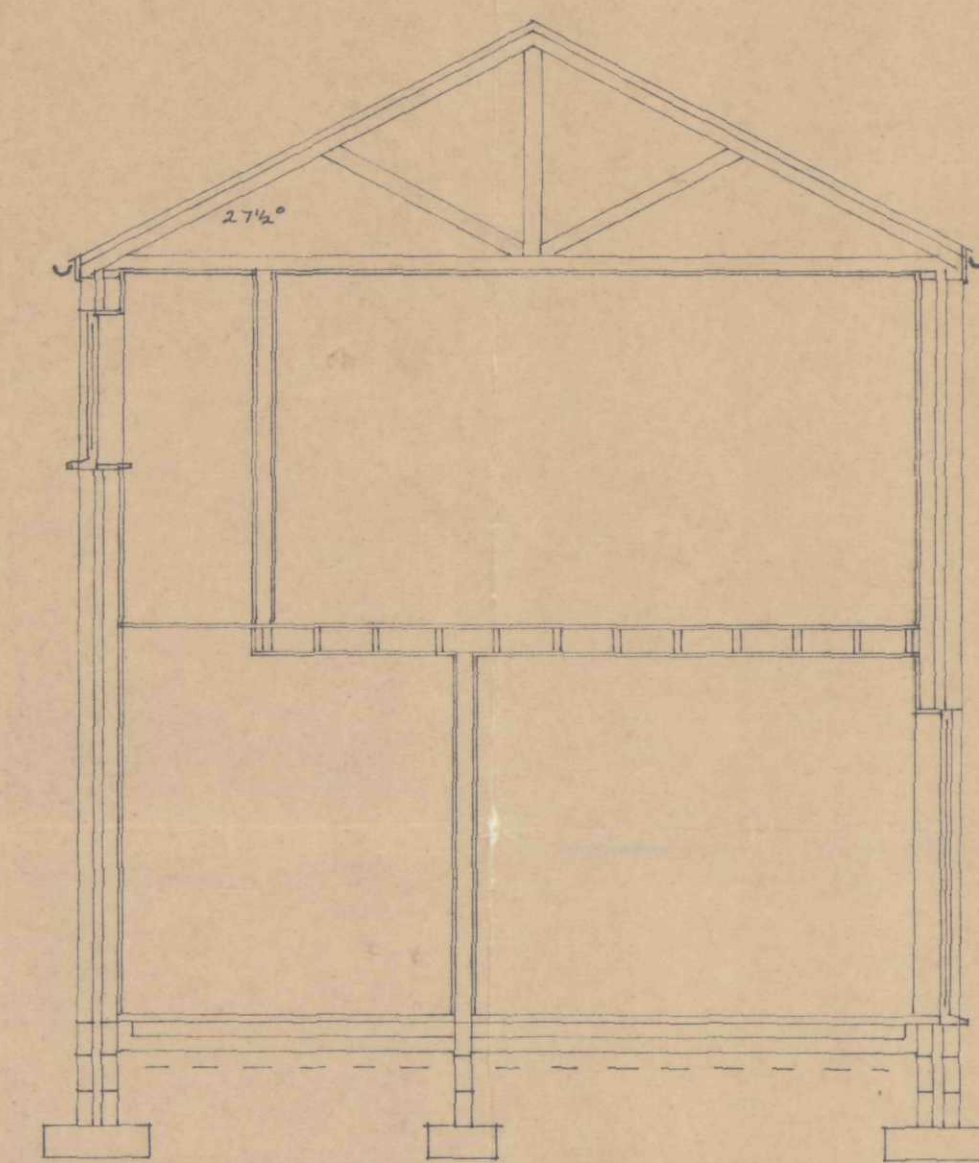


Cross Section


50x170mm joists.

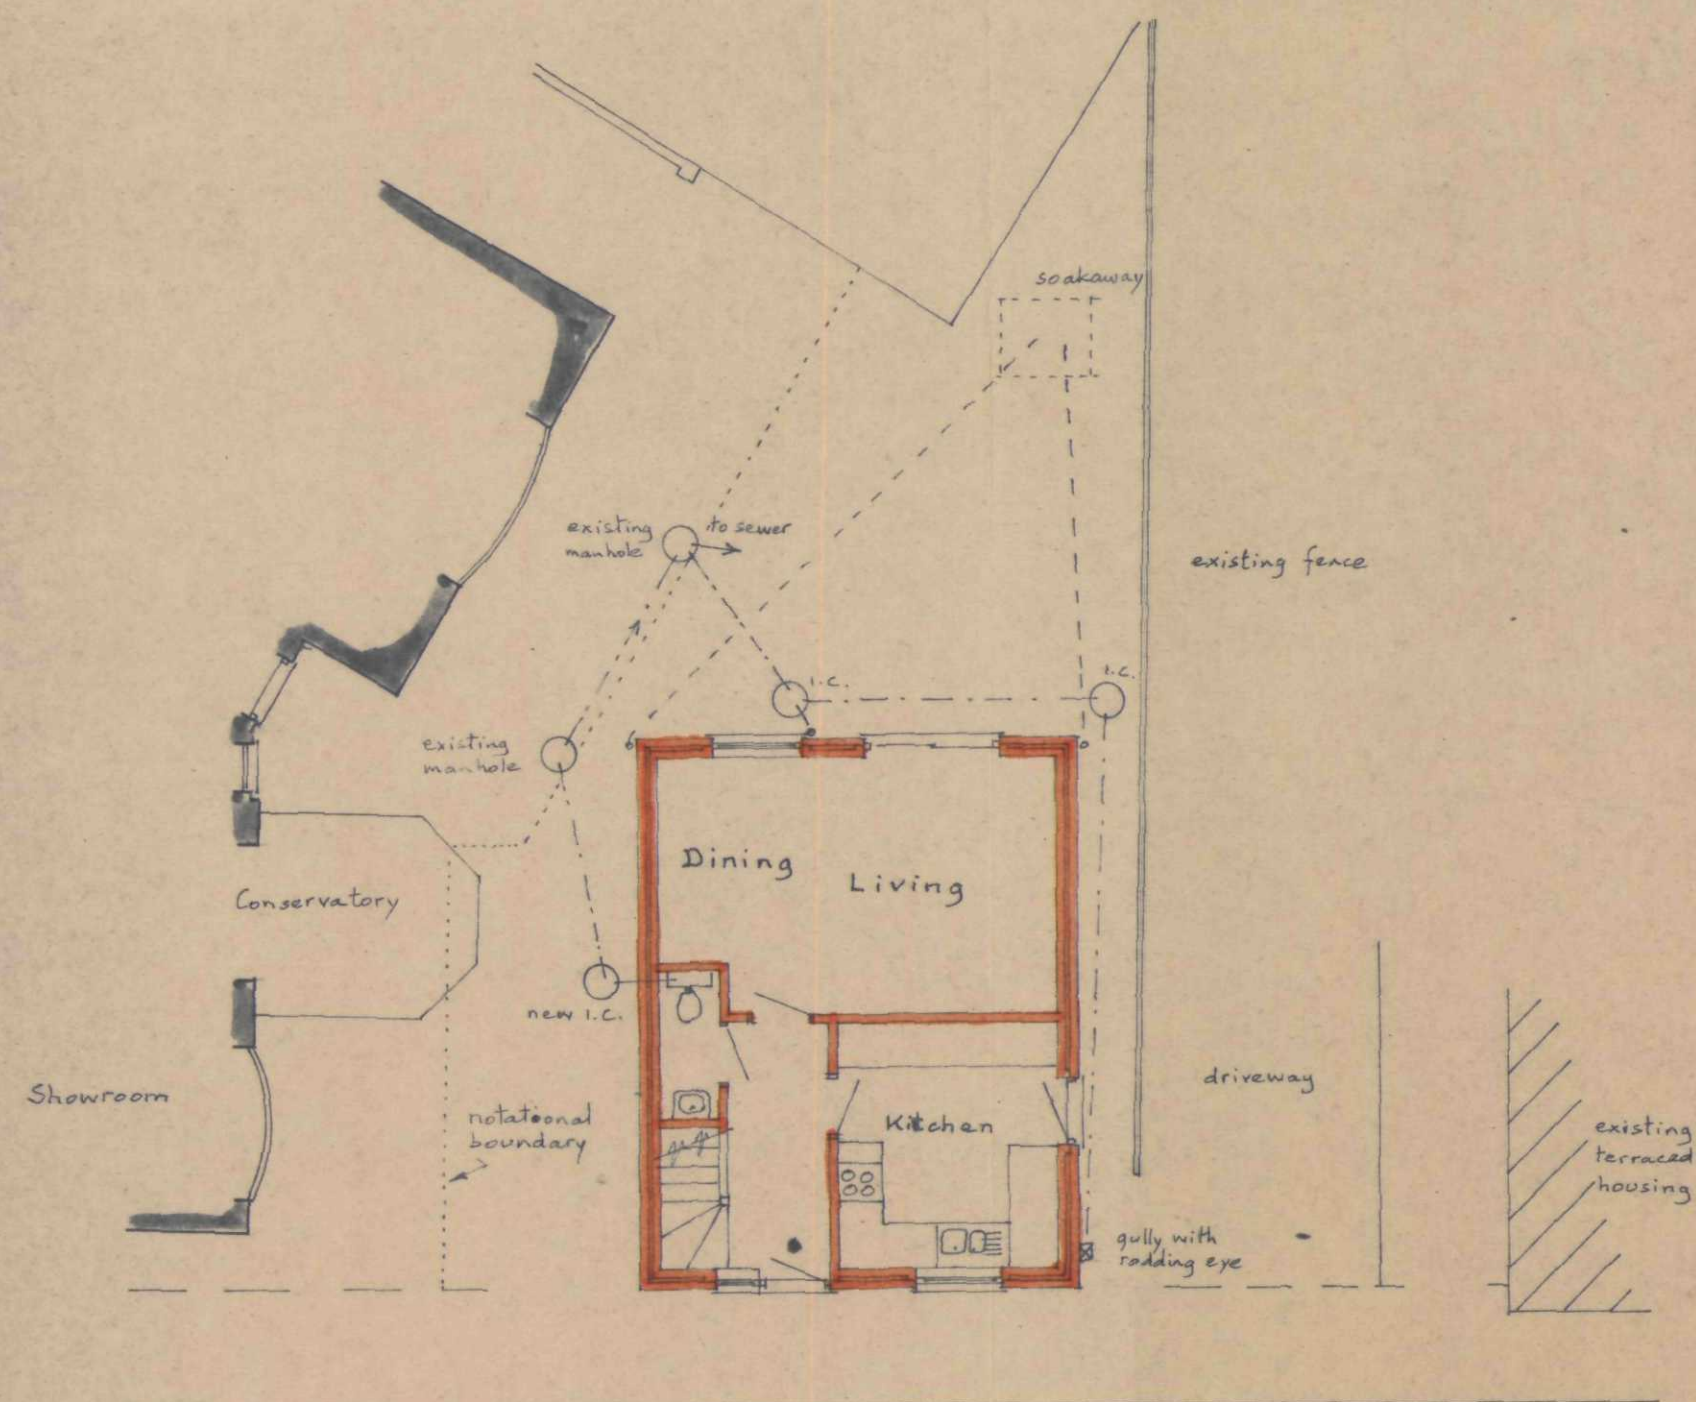


Ground Floor

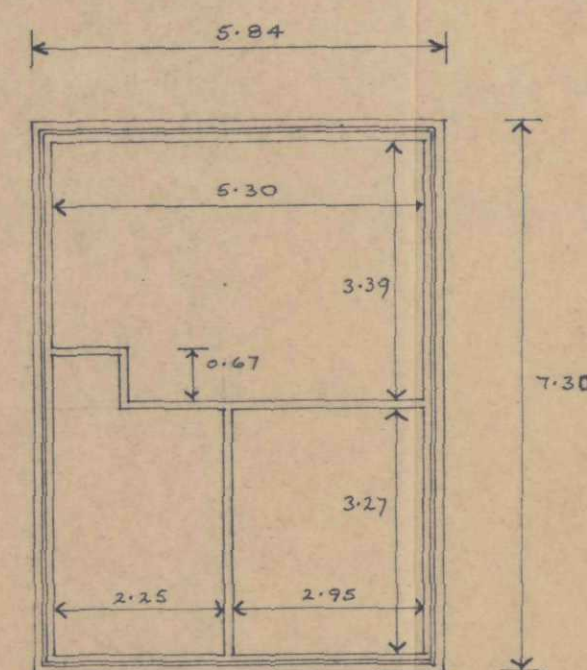


Foundation

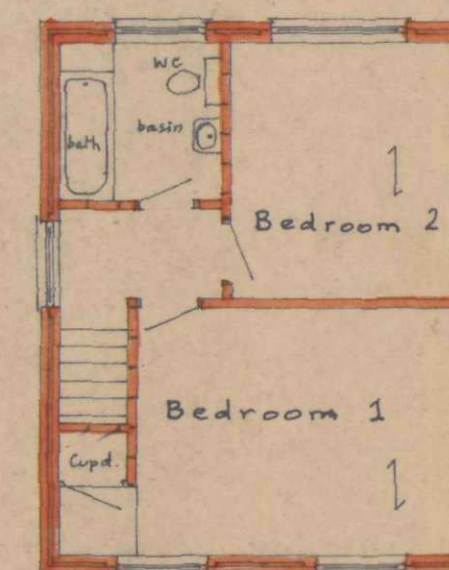

First Floor

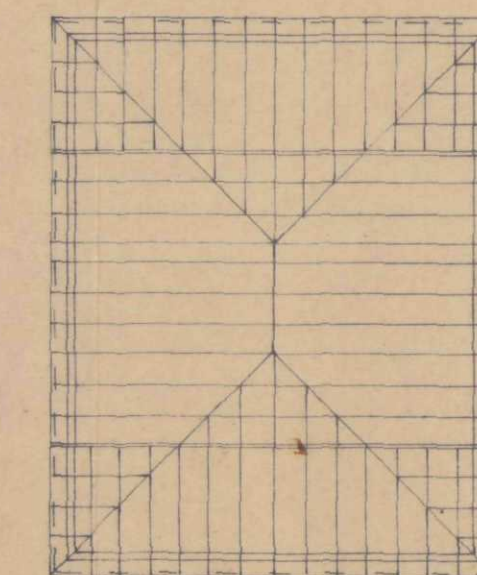

Roof

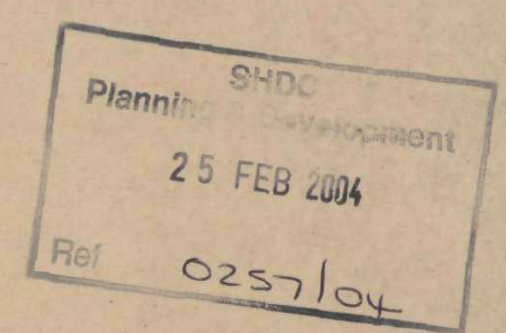

Mr. & Mrs. S. Kandola,
Water Lane, SPALDING
New House.

**DETERMINED
PLAN**

Written dimensions to be used
in preference to scaled, and all
measurements to be verified
by checking on site.

Scale
1:100 & 1:50
Local Authority Ref.
Planning
Building Regulations
Drawing No.
240221
Date
Feb. 2004

A. ROFFE
BUILDING DESIGN & PLANS
1, Green Lane,
SPALDING, Lincs. PE11 2YB
Tel: 01775-723 680 ©