


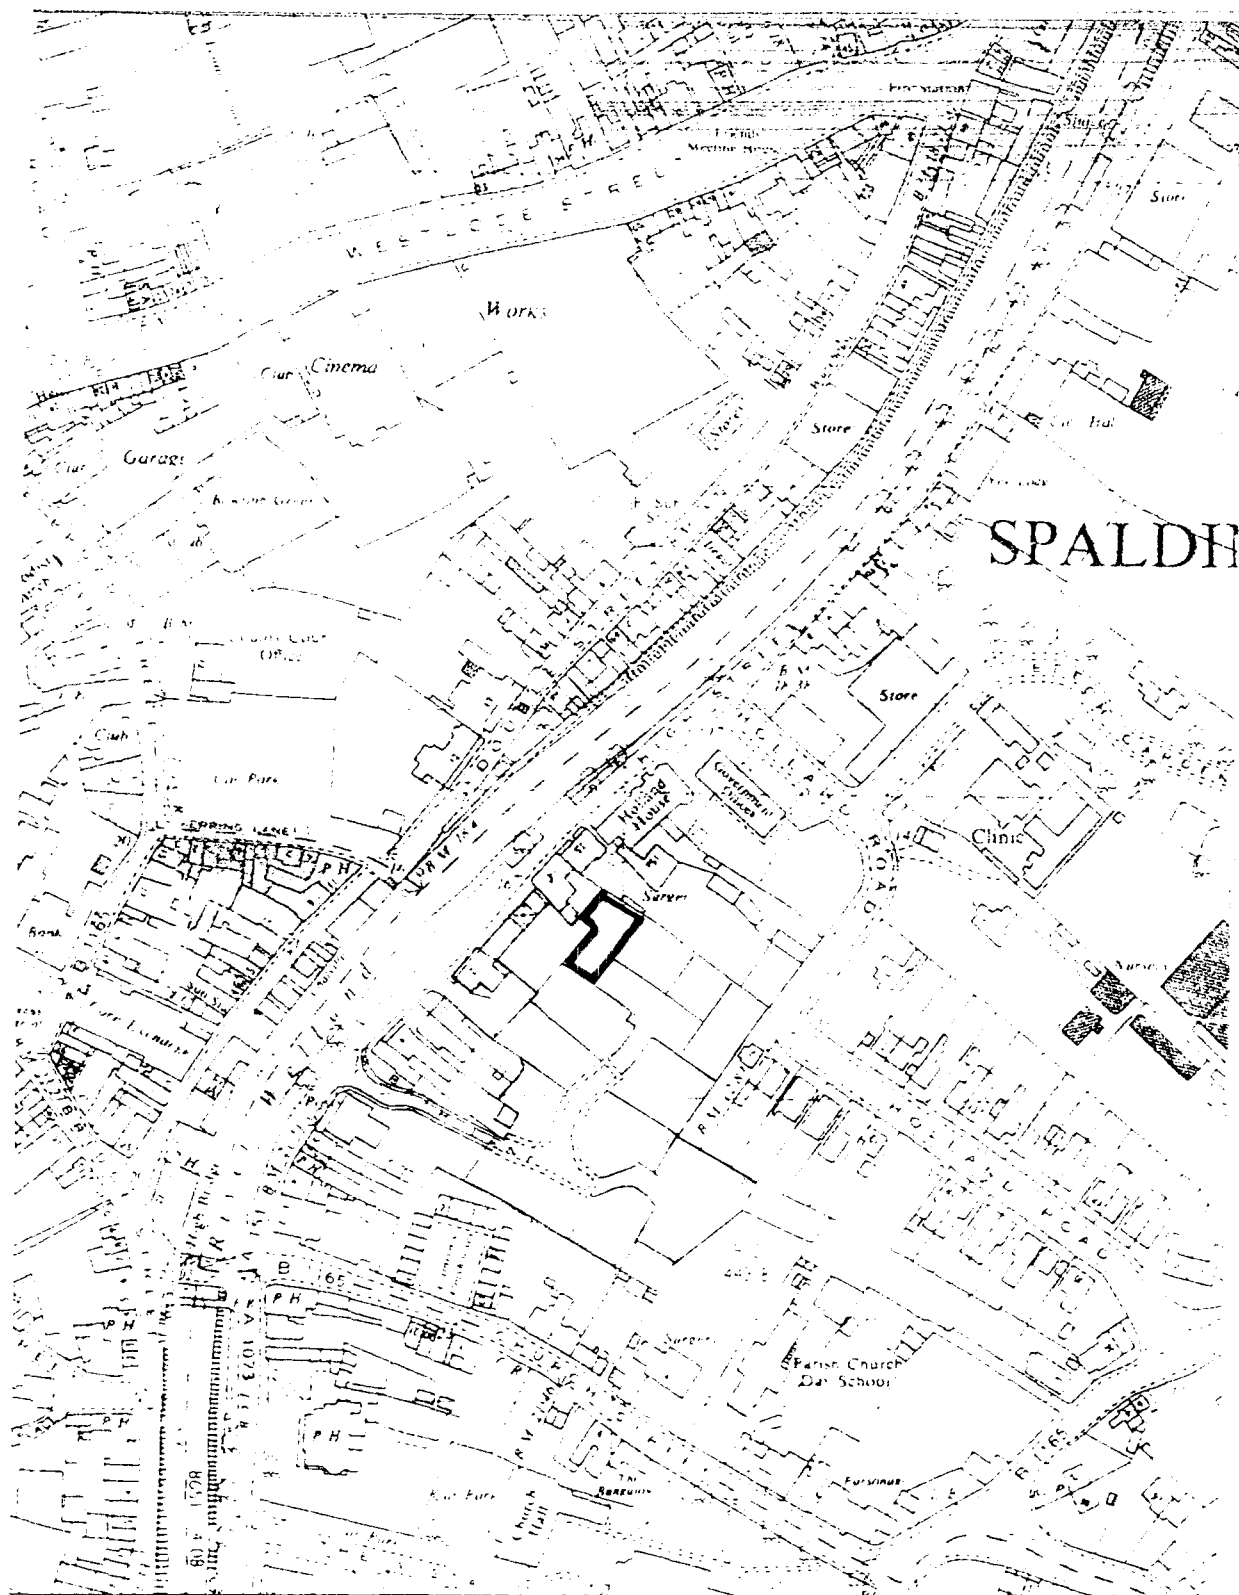

LOCATION PLAN 1:2500

025816


(1) HEDGE PLANTING OF BURLS SEMPERVIRENS
PLANT HT. 30 - 45 cm AT 40 cm c/c.

RP.	ROBINIA PSEUDACACIA PRISIA	12 - 15 cm STANDARD (1 No.)
ALG.	ACER GRISEUM	9 - 11 cm STANDARD (2 No.)
ST.	SORBUS A THURINGIACA PASTIGIATA	9 - 11 cm STANDARD (4 No.)
P.S.	FRAXINUS SPICE	9 - 11 cm STANDARD (2 No.)


UNDER PLANT ROBINIA WITH
VERBENUM ESUMO 25 50cm at 1.0m c/c
TOTAL 20 No.

UNDER PLANT ALL SORBUS WITH
SUMMA 25 -35 cm at 1.0m c/c
TYPE JAPONICA FOREMANI &
JAPONICA FRAGRANS TO REAR TOTAL 10 No.
FRONTED BY MAHONIA AQUICULUM APOLLO
25 - 50 cm at 1.0m c/c. TOTAL 18 No.


ALL TREES TO BE STAKED AND GROUND TO RECEIVE BARK MULCH

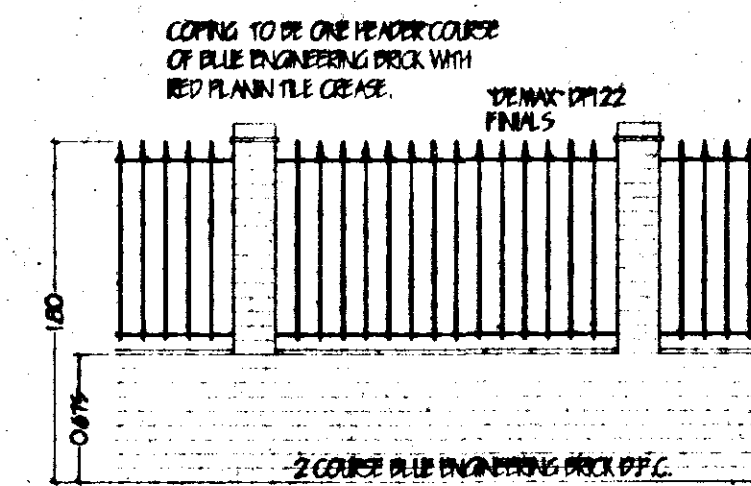

WALL/RAILING TYPICAL DETAIL.
ALL TO BE 215mm THICK IN ENGLISH GARDEN WALL BOND

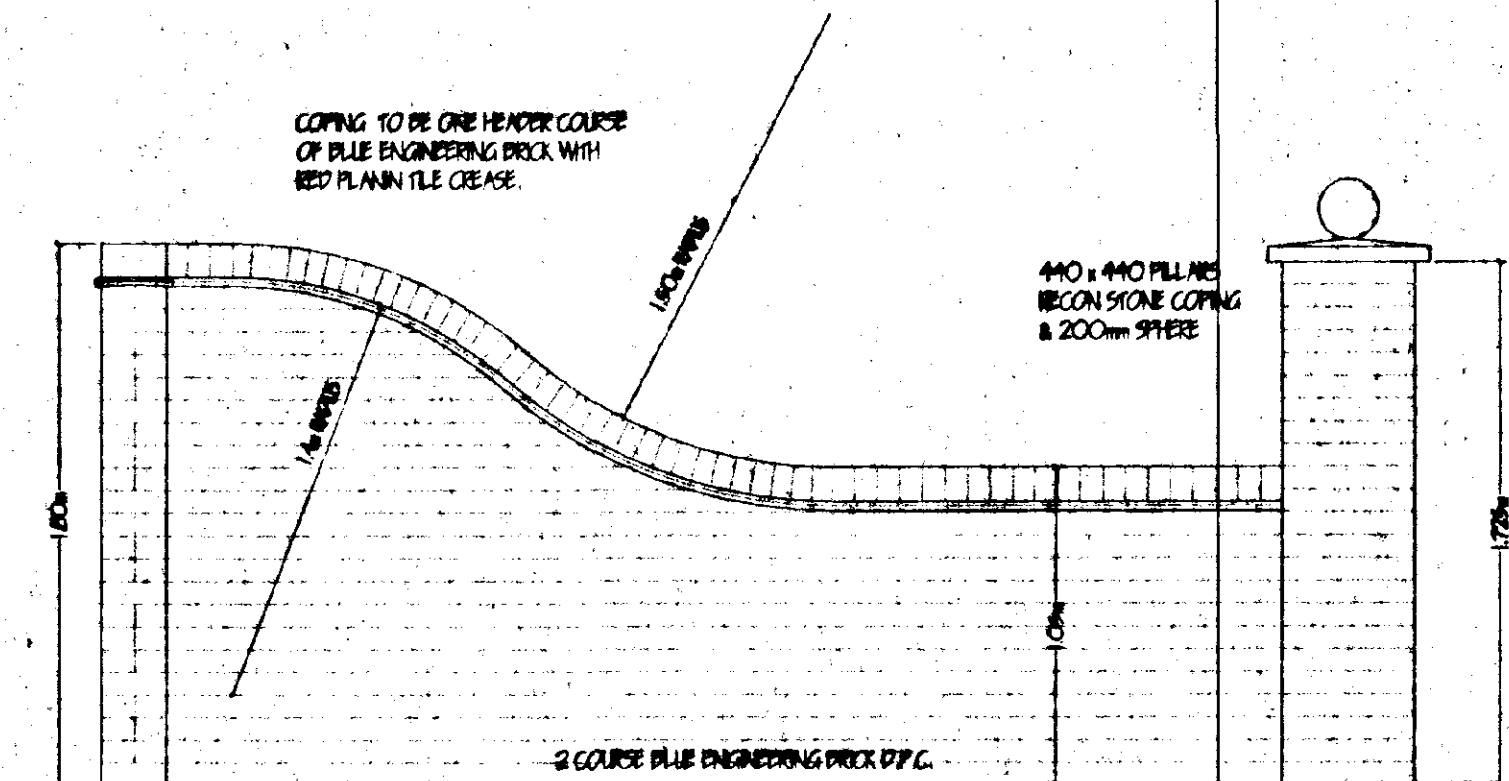

WALLING TYPICAL DETAIL.
ALL TO BE 215mm THICK IN ENGLISH GARDEN WALL BOND

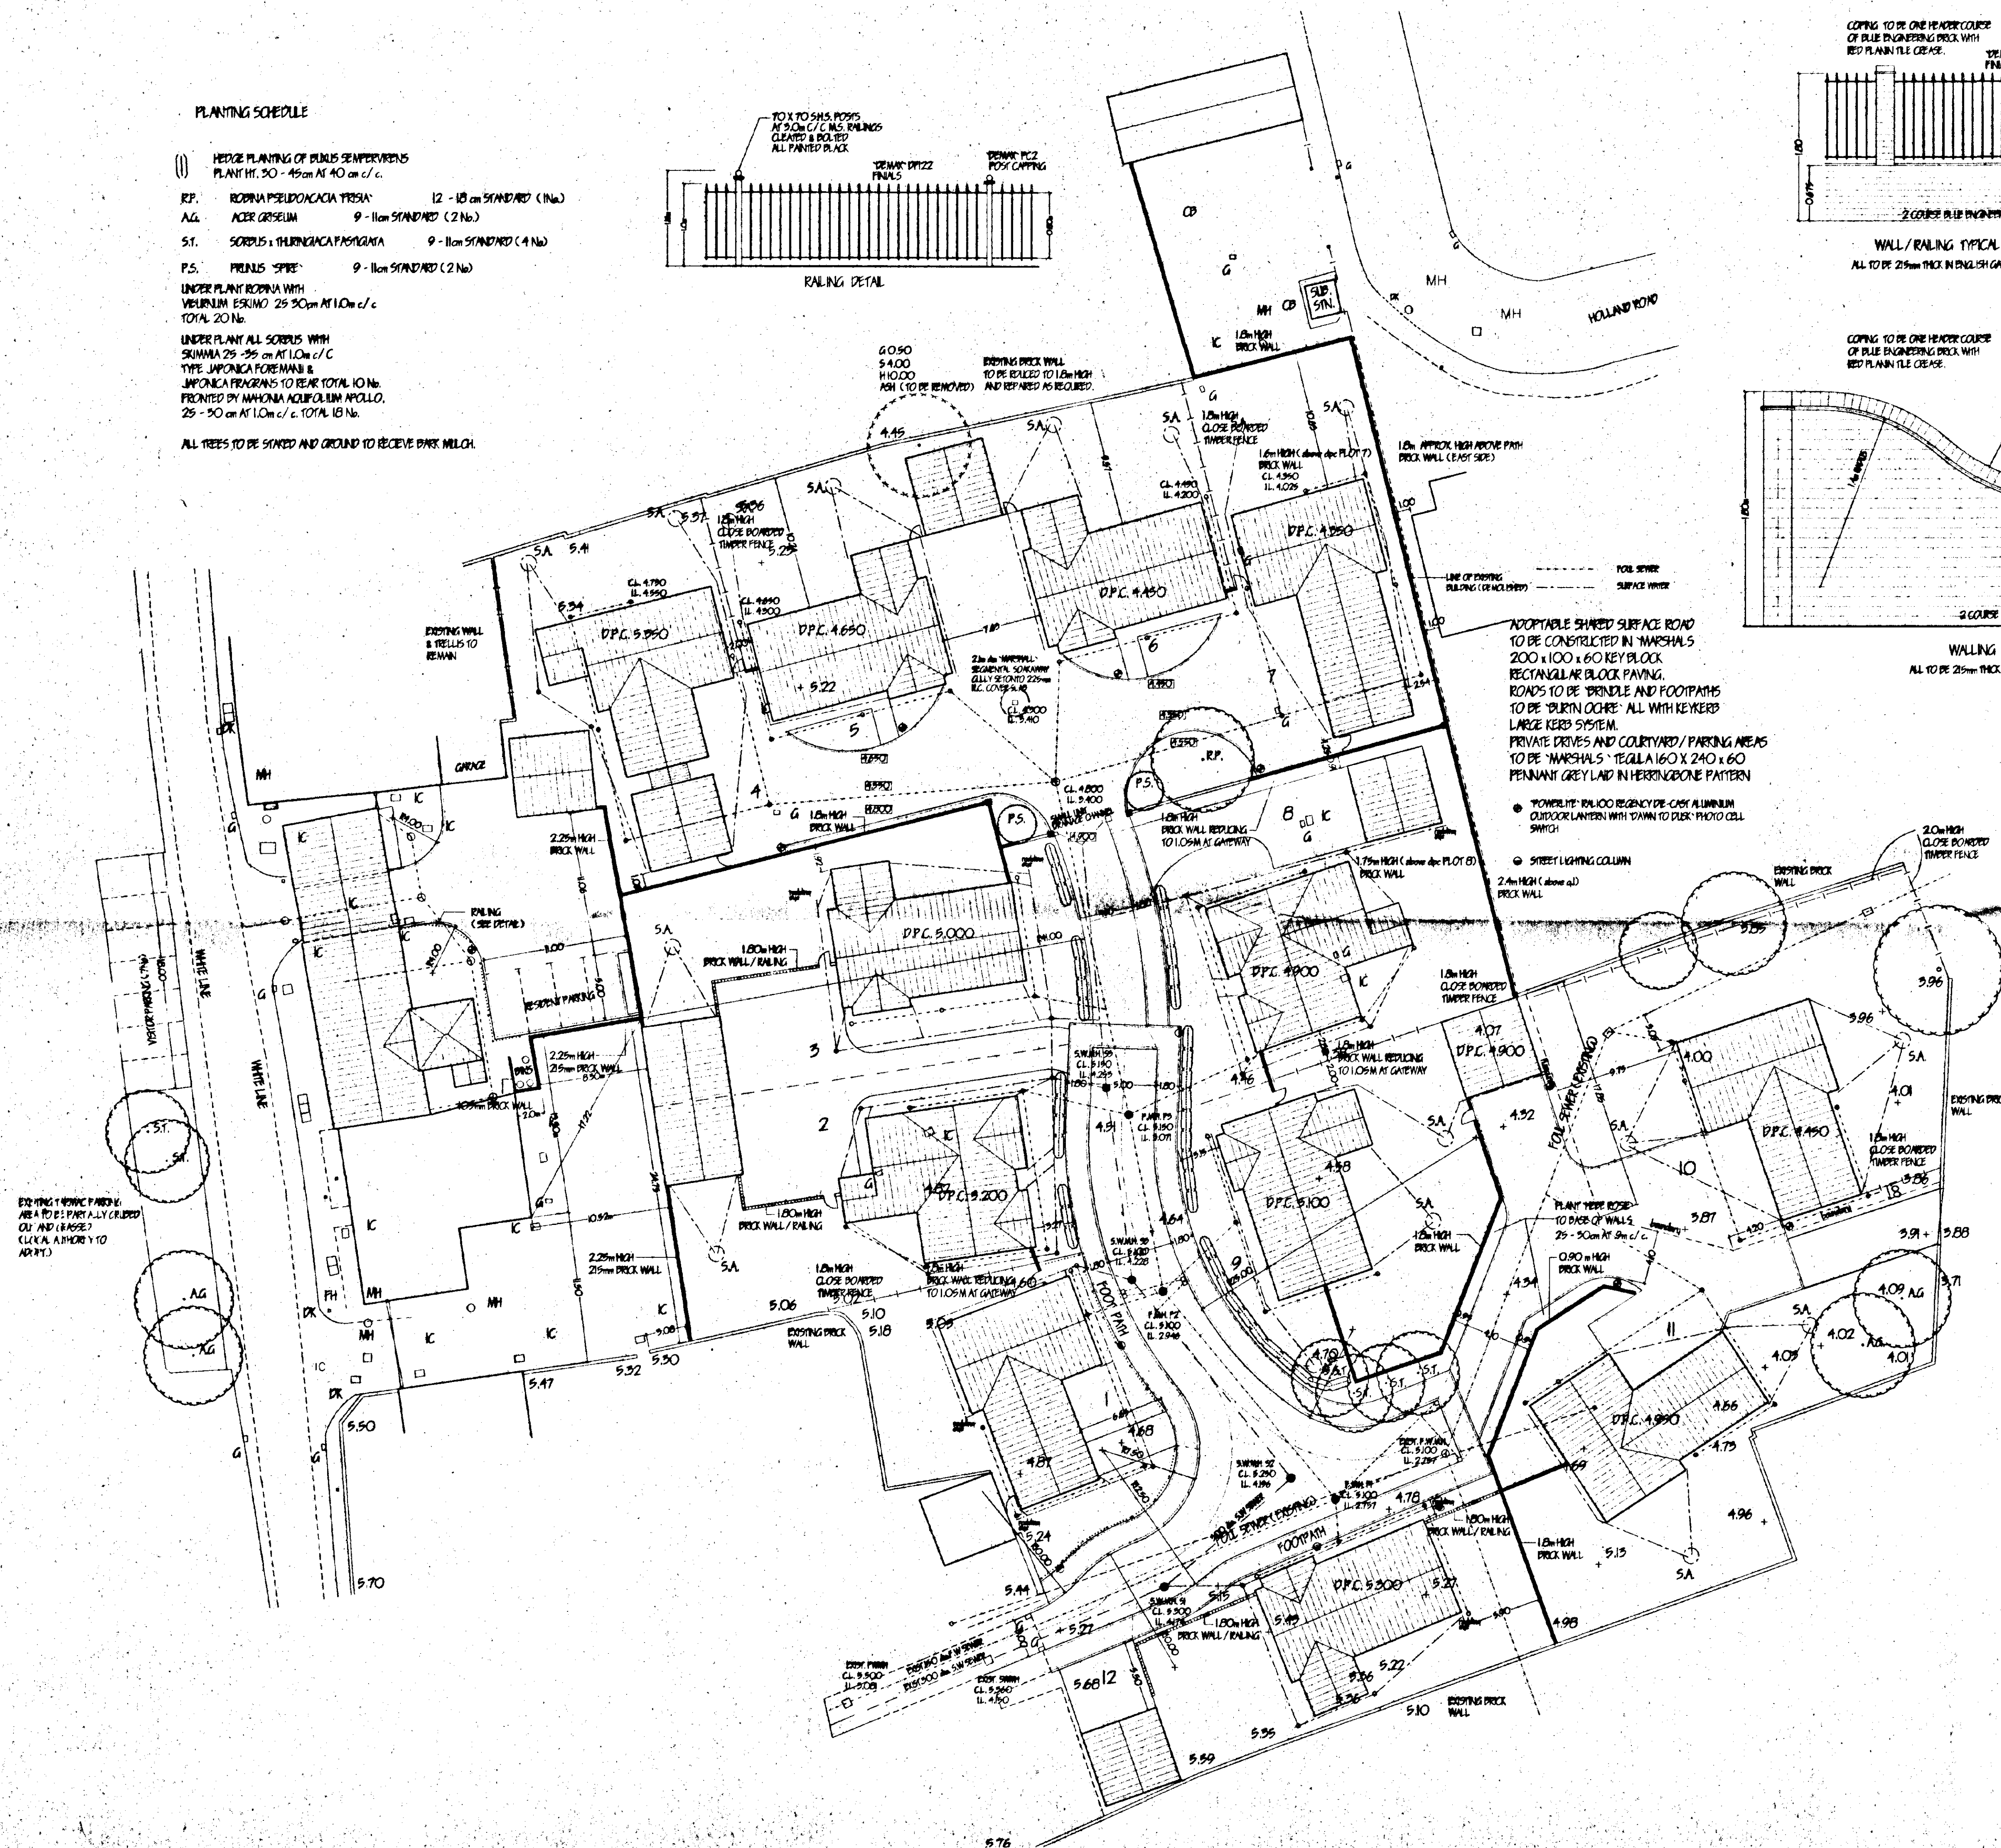

LEVELS TO ORDNANCE DATUM

revision	date	init.	revision details
A	SEPT. 90	J.C.	LAYOUT AMENDED.
B	FEB. 00	J.C.	FLOT DRAINAGE LAUNCH ADDED
C	JUNE 00	J.C.	DRAINAGE LEVELS/LAYOUT ADDED
D	AUG. 00	J.C.	D.P.C LEVELS/ STREET LIGHTING ADDED
E	SEPT. 00	J.C.	S.W. DRAINAGE
F	SEPT. 00	J.C.	BOUNDARY ADJ. B.N. MEA
G	NOV. 00	J.C.	LIGHTING TO PRIVATE DRIVE
H	NOV. 00	J.C.	PLOTS 4,5,6,7,B10 D.P.C. LEVELS
G	FEB. 01	J.C.	PLOT 4, AMENDED



**COOPER
ARCHITECTURAL
DESIGN**
BRIDGTON, HOCKLESSEATE,
FLEET, SPALDING, LINC'S PE12 8LF
Tel/Fax : 01408 423782
Mobile : 0410 290652

Client. **PATTERSON HOMES LTD.**

Project.
RESIDENTIAL DEVELOPMENT.
OLDACRES MILL,
HIGH STREET,
SPALDING,
LINC'S.

Drawing.

BLOCK PLAN PROPOSED

Scale 1:500

Drawing No. 9872416

Date. **INF** ☒

Drawn. *IR*

SOUTH HOLLAND DC
HOUSING & PLANNING
02 MAR 2001
Ref: 0256191