



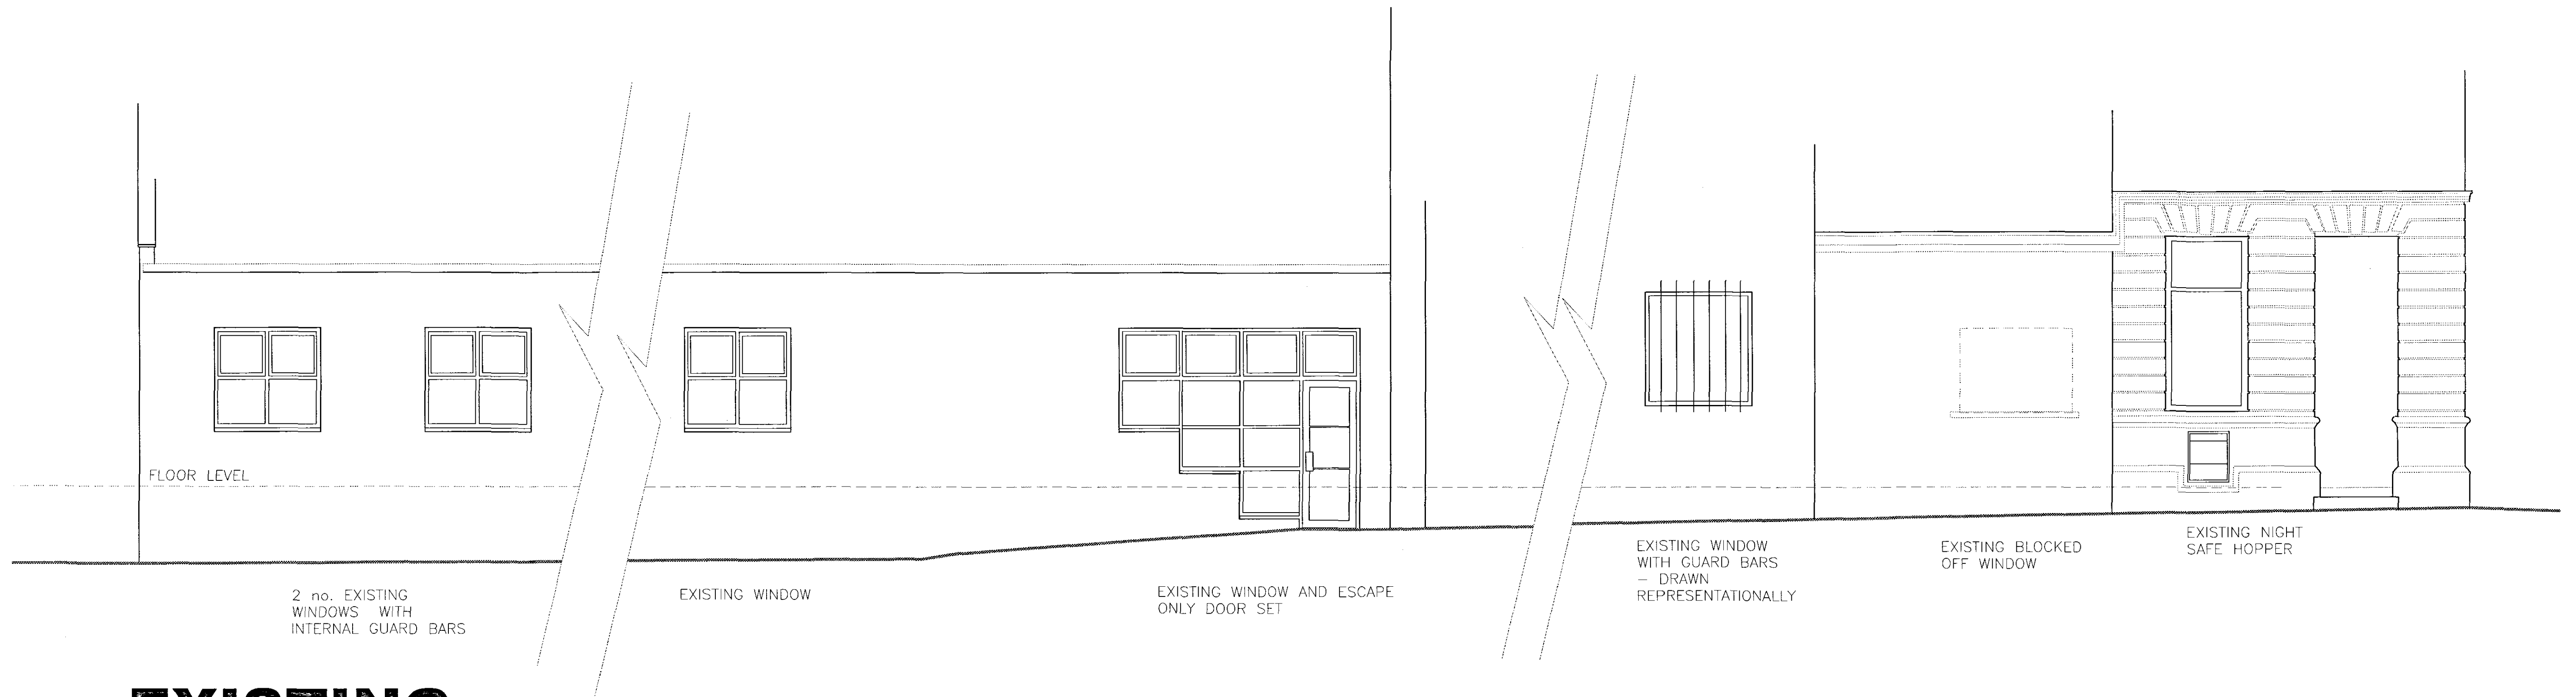

**EXISTING**

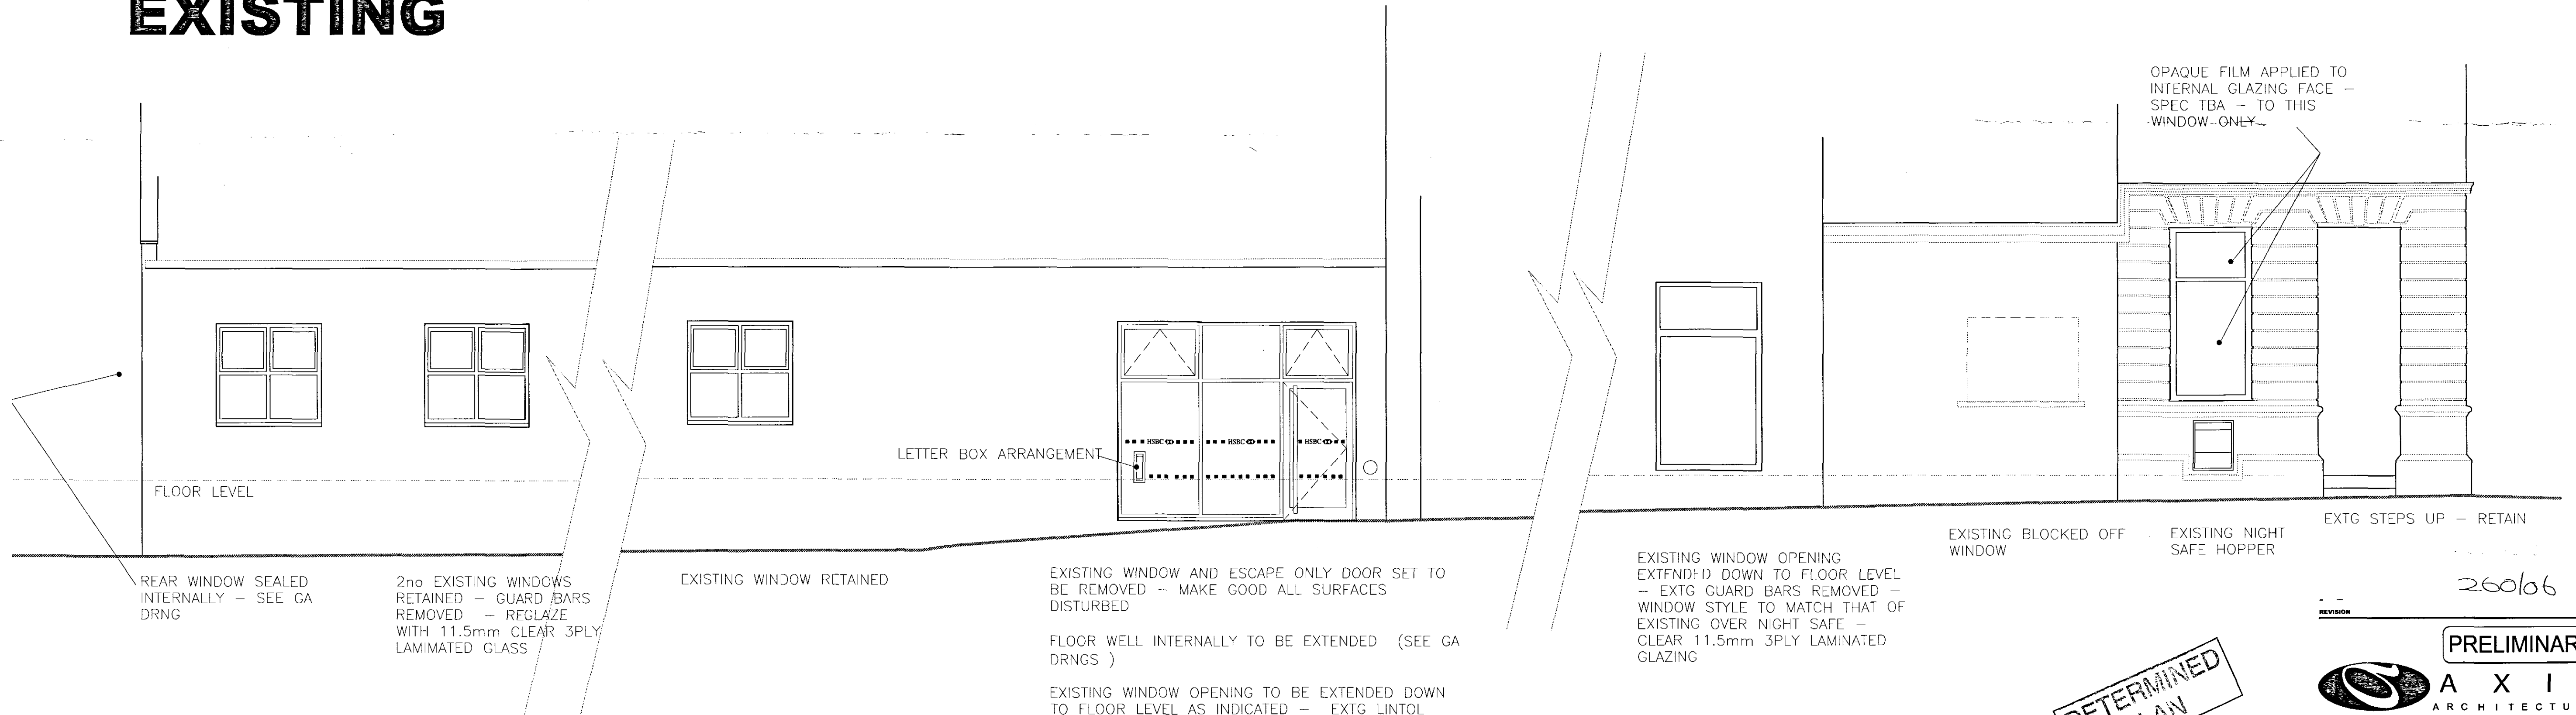

**PROPOSED**

**DETERMINED  
PLAN**

**164 - SPALDING, MARKET PLACE**

260/06

REVISION

**PRELIMINARY**

**A X I S**  
ARCHITECTURE

TALBOT CHAMBERS 2 NORTH CHURCH STREET SHEFFIELD S1 2DH  
TEL 0114 2490944 FAX 0114 2490966 www.axis-architecture.com

**SPALDING**

8 Market Place

HSBC

Corporate Real Estate

**PART SIDE ELEVATIONS**

**HOLE IN THE WALL PASSAGE**

| SCALE          | DATE            | DRAWN    | CHECKED |
|----------------|-----------------|----------|---------|
| A1 ISSUE: 1:50 | A3 ISSUE: 1:100 | Feb 2006 | AXIS    |

DRAWING NUMBER  
**25061/ELE\_2**

REVISION

© COPYRIGHT EXISTS ON THE DESIGNS AND INFORMATION SHOWN ON THIS DRAWING  
The Contractor must verify all dimensions on site before making shop drawings  
or commencing work of any kind. No dimensions to be scaled from this drawing.