


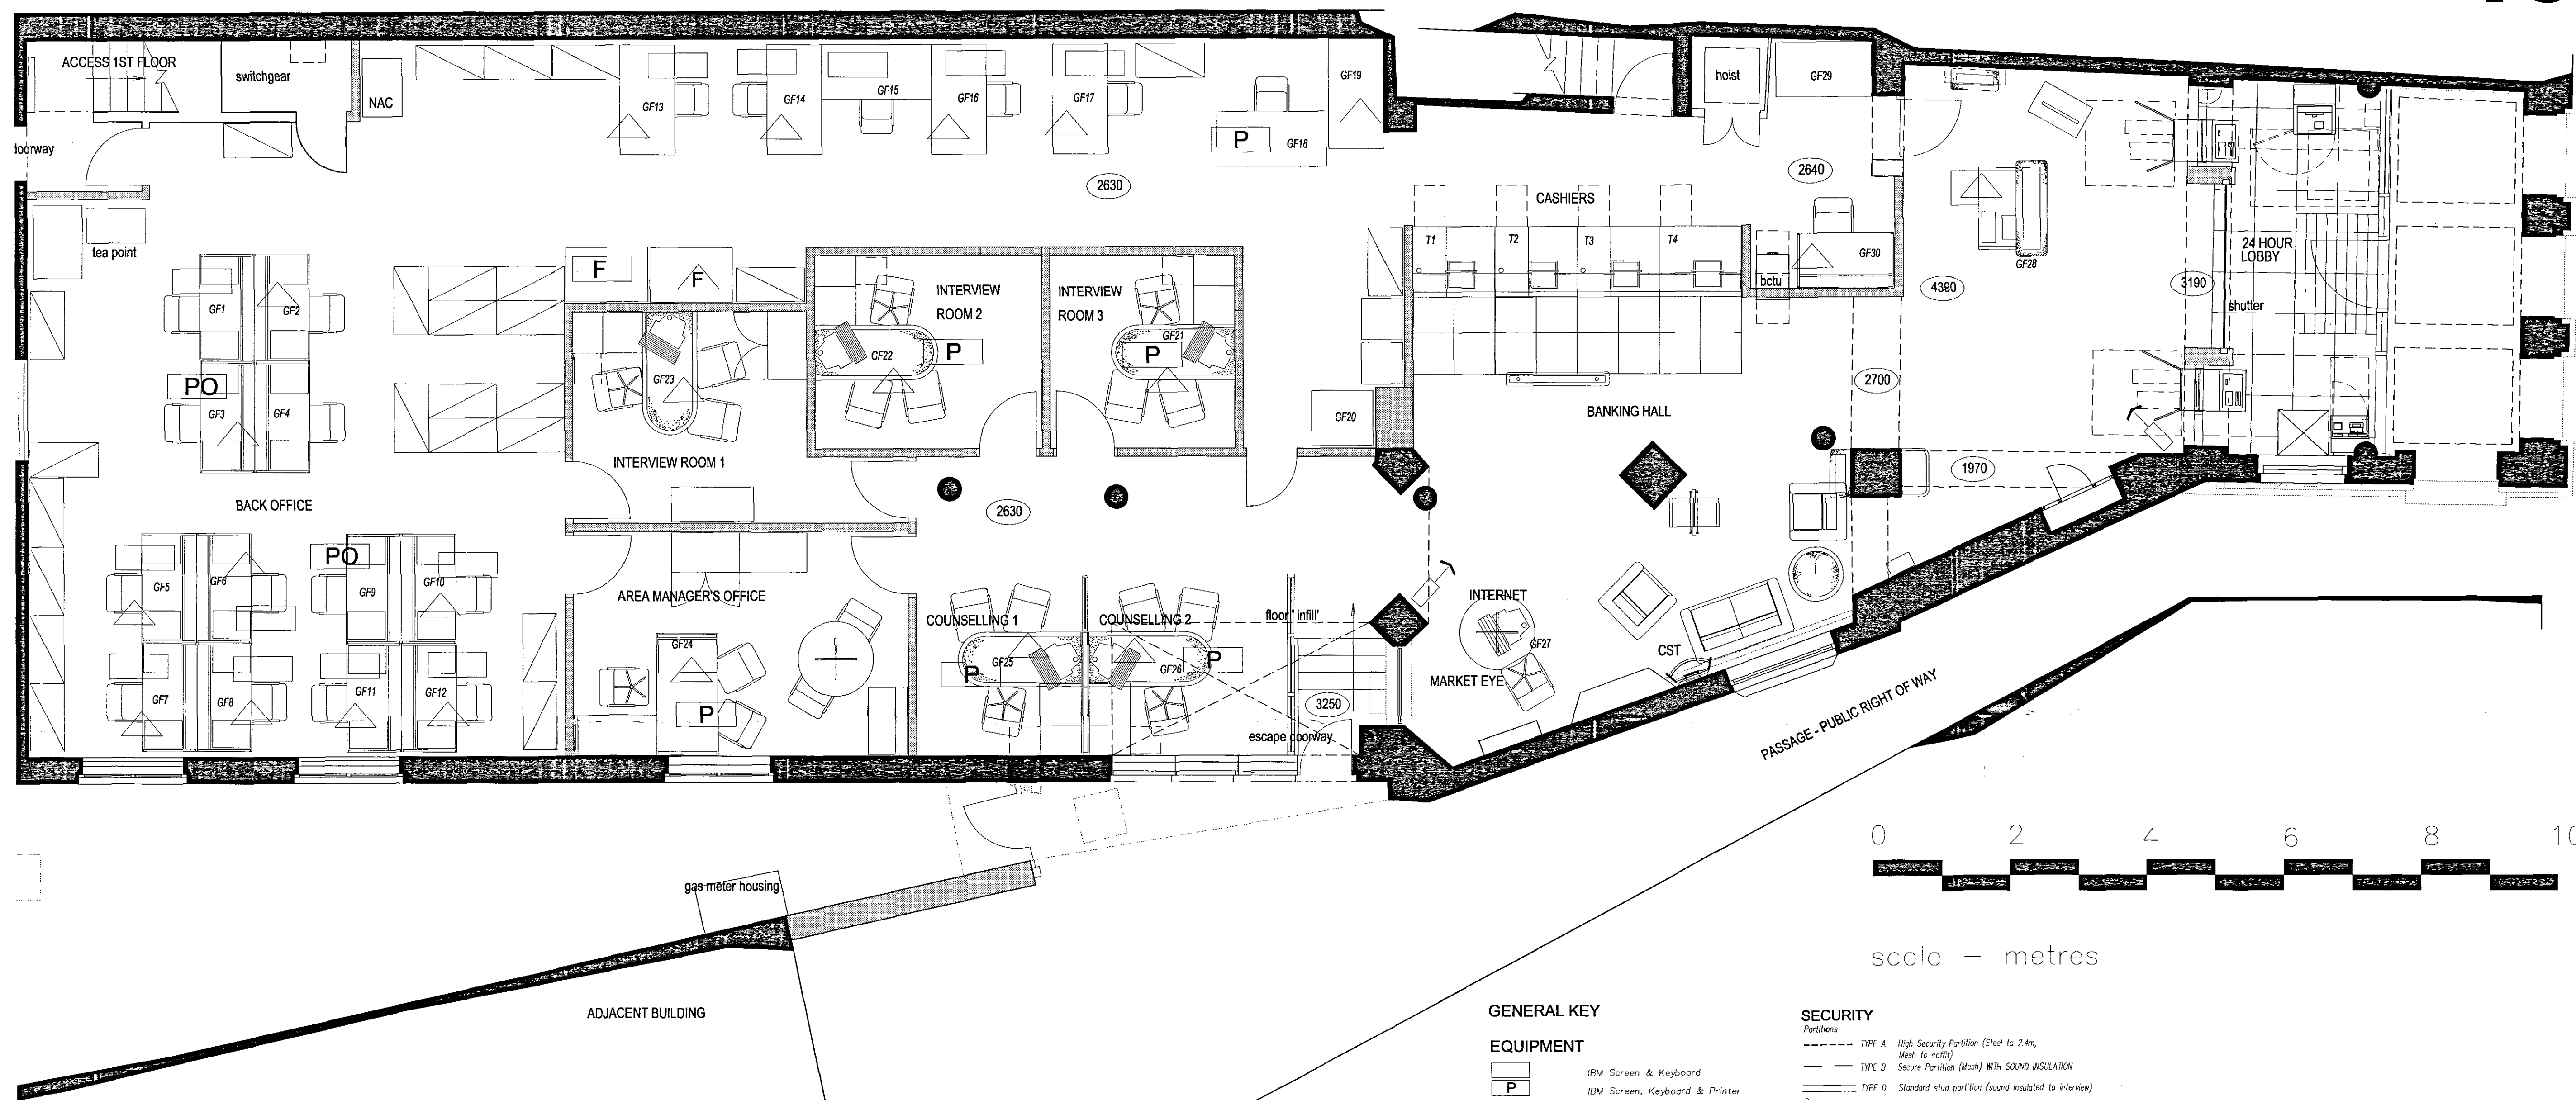

GENERAL KEY

EQUIPMENT

- P** IBM Screen & Keyboard
- PO** IBM Screen, Keyboard & Printer
- FP** IBM Printer only
- F** IBM Fileserver & Printer
- CT** IBM Fileserver
- MAU** IBM Counter Terminal
- NAC** IBM Wiring Cabinet
- SCC** Network Access Controller Cabinet
- GO1** Struct. Cable Cabinet
- XXXX** IBM Endpoint (ref. indicated in oval)
- S** Telephone Handset (indicate number)
- XXXX** Special Telephone Handset
- XXXX** fax machine (indicate number)
- XXXX** fortronic machine (indicate number)

SECURITY

- Partitions**
    - TYPE A High Security Partition (Steel to 2.4m. Mesh to soffit)
    - TYPE B Secure Partition (Mesh) WITH SOUND INSULATION
    - TYPE D Standard stud partition (sound insulated to interview)
  - Doors**
    - M** Manned Entry Door
    - EMR** Electromagnetic lock with card reader
    - EMDR** Electromagnetic lock with digital keypad & card reader
    - EMDR/FE** Electromagnetic lock with digital keypad & card reader and breakglass for emergency customer exit. Breakglass operative only on activation of fire alarm
    - EM** Electromagnetic locks only (as part of interlock doors)
    - ROC** Rocore door (new)
    - ROCE** Rocore door (existing)
    - FE** Fire exit
    - 4P** 4 Point fire exit lock
    - INT** Interlock connection between Lobby door locks
    - EMCS** Electromagnetic lock with cardswipe
    - SETxxx** Intercom set number
  - Equipment**
    - R** Raid Camera
    - C** CCTV Monitor
    - CM** ceiling mounted camera
    - S** Sensor
    - MON** Security alarm monitor
    - SAP** Security alarm panel
    - DIMAS** CCTV Digital recording equipment (Digital imaging Management and Storage)
- NB - Camera positions etc are indicative only refer to HSBC Security Dept information
- Windows**
    - GB** Existing guard bars remain

DETERMINED PLAN

26/06

EXISTING GROUND FLOOR PLAN

All dimensions to be verified by the Contractor on site. Do not scale drawings, work to figured dimensions only.