


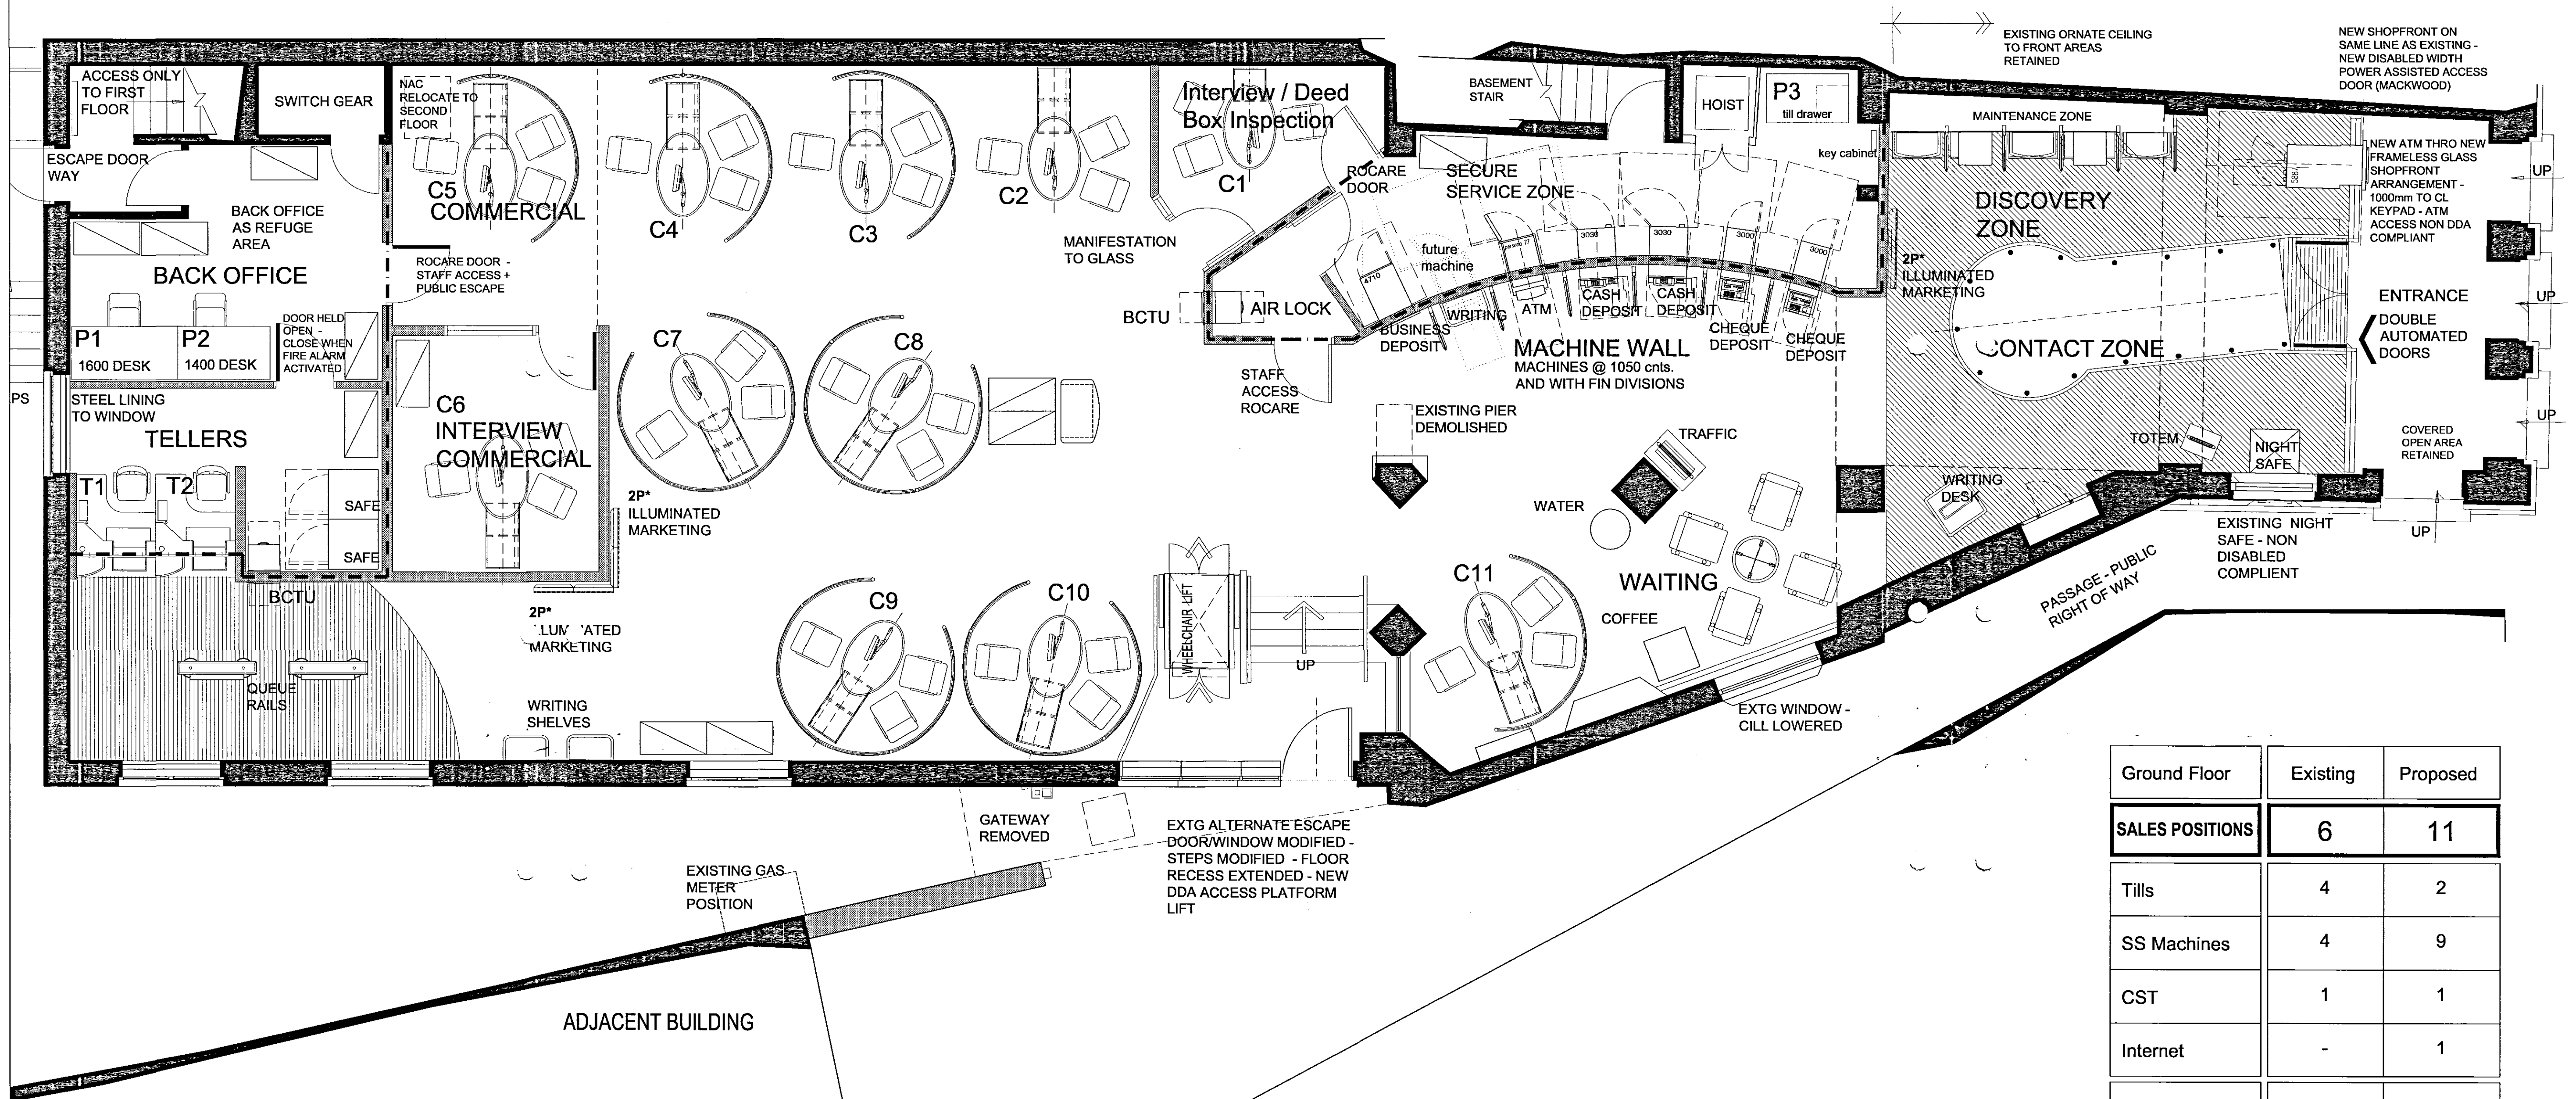

FROZEN DESIGN

AMENDED 08MAR 2006

HSBC BANK PLC, SPALDING, MARKET PLACE.
Bullet Point Scope of Works 31.01.06

- EXISTING 24hr LOBBY REMOVED
- NEW ATM THROUGH ADAPTED SHOPFRONT ON EXISTING PLANE
- INTERIOR COMPLETELY RE-FITTED AND NEW COUNSELLING POSITIONS INSTALLED
- TILL LINE REMOVED AND RELOCATED - NEW SELF SERVICE WALL INSTALLED
- REDECORATION THROUGHOUT - NEW CEILINGS TO REAR - ORNATE CEILING TO FRONT RETAINED
- RAMPED ACCESS PREVIOUSLY SHOWN TO FRONT ENTRANCE NOW REMOVED
- OWING TO HIGHWAYS DEPT RESTRICTIONS
- SIDE ENTRANCE NOW DDA COMPLIANT

SELF SERVICE MACHINE	Front Loader	Rear Loader
KIOSK (Wincor/Nixdorf 2000)	2	-
INTERNAL ATM (NCR 5877)	-	1
EXTERNAL ATM (NCR 5887)	-	1
CASH PIM (Diebold 3030)	-	2
CHEQUE PIM (Wincor 3000)	-	2
BUSINESS PIM (Banking Automation 4710)	-	1

Ground Floor	Existing	Proposed
SALES POSITIONS	6	11
Tills	4	2
SS Machines	4	9
CST	1	1
Internet	-	1
Total Floor Area	307 m2	307m2
Sales Area	163m2	243m2
Back Office Area	144 m2	64 m2
% Split S/B	53/47	79/21

AMENDED PLAN

Ref. A1

PROPOSED GROUND FLOOR PLAN
FROZEN DESIGN
AMENDED 08 MAR 2006

All dimensions to be verified by the Contractor on site. Do not scale drawings, work to figured dimensions only.