



PLANTING
LOW SHRUB PLANTING
PATH EDGE - CYTISUS PRAECOX 200high x 300mm diam - 15%
PATH EDGE - SENECA BRACHYGLOTTIS 200high x 300mm diam - 15%
BERBERIS CANDIDULA 100high x 200mm - 20%
BERBERIS DARWINII 200high x 300mm diam - 20%
HYPERICUM CALYCANUM 200high x 300mm diam - 20%
VIBURNUM TINUS - 10% 300high x 400mm diam
ALL IN PREPARED GROUND WITH COMPOST BEDS
150 DEEP WITH 100 BARK/CHIPPING TOPPING

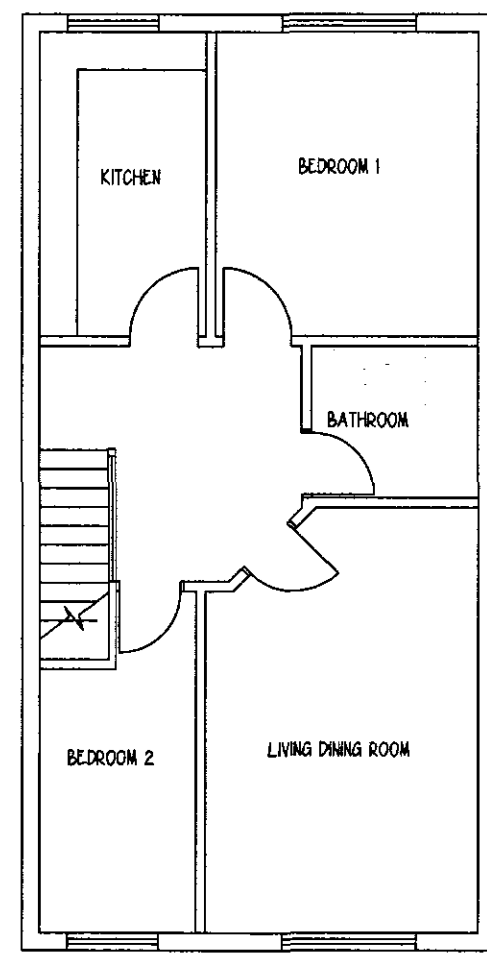

FIRST FLOOR 2 BED FLAT

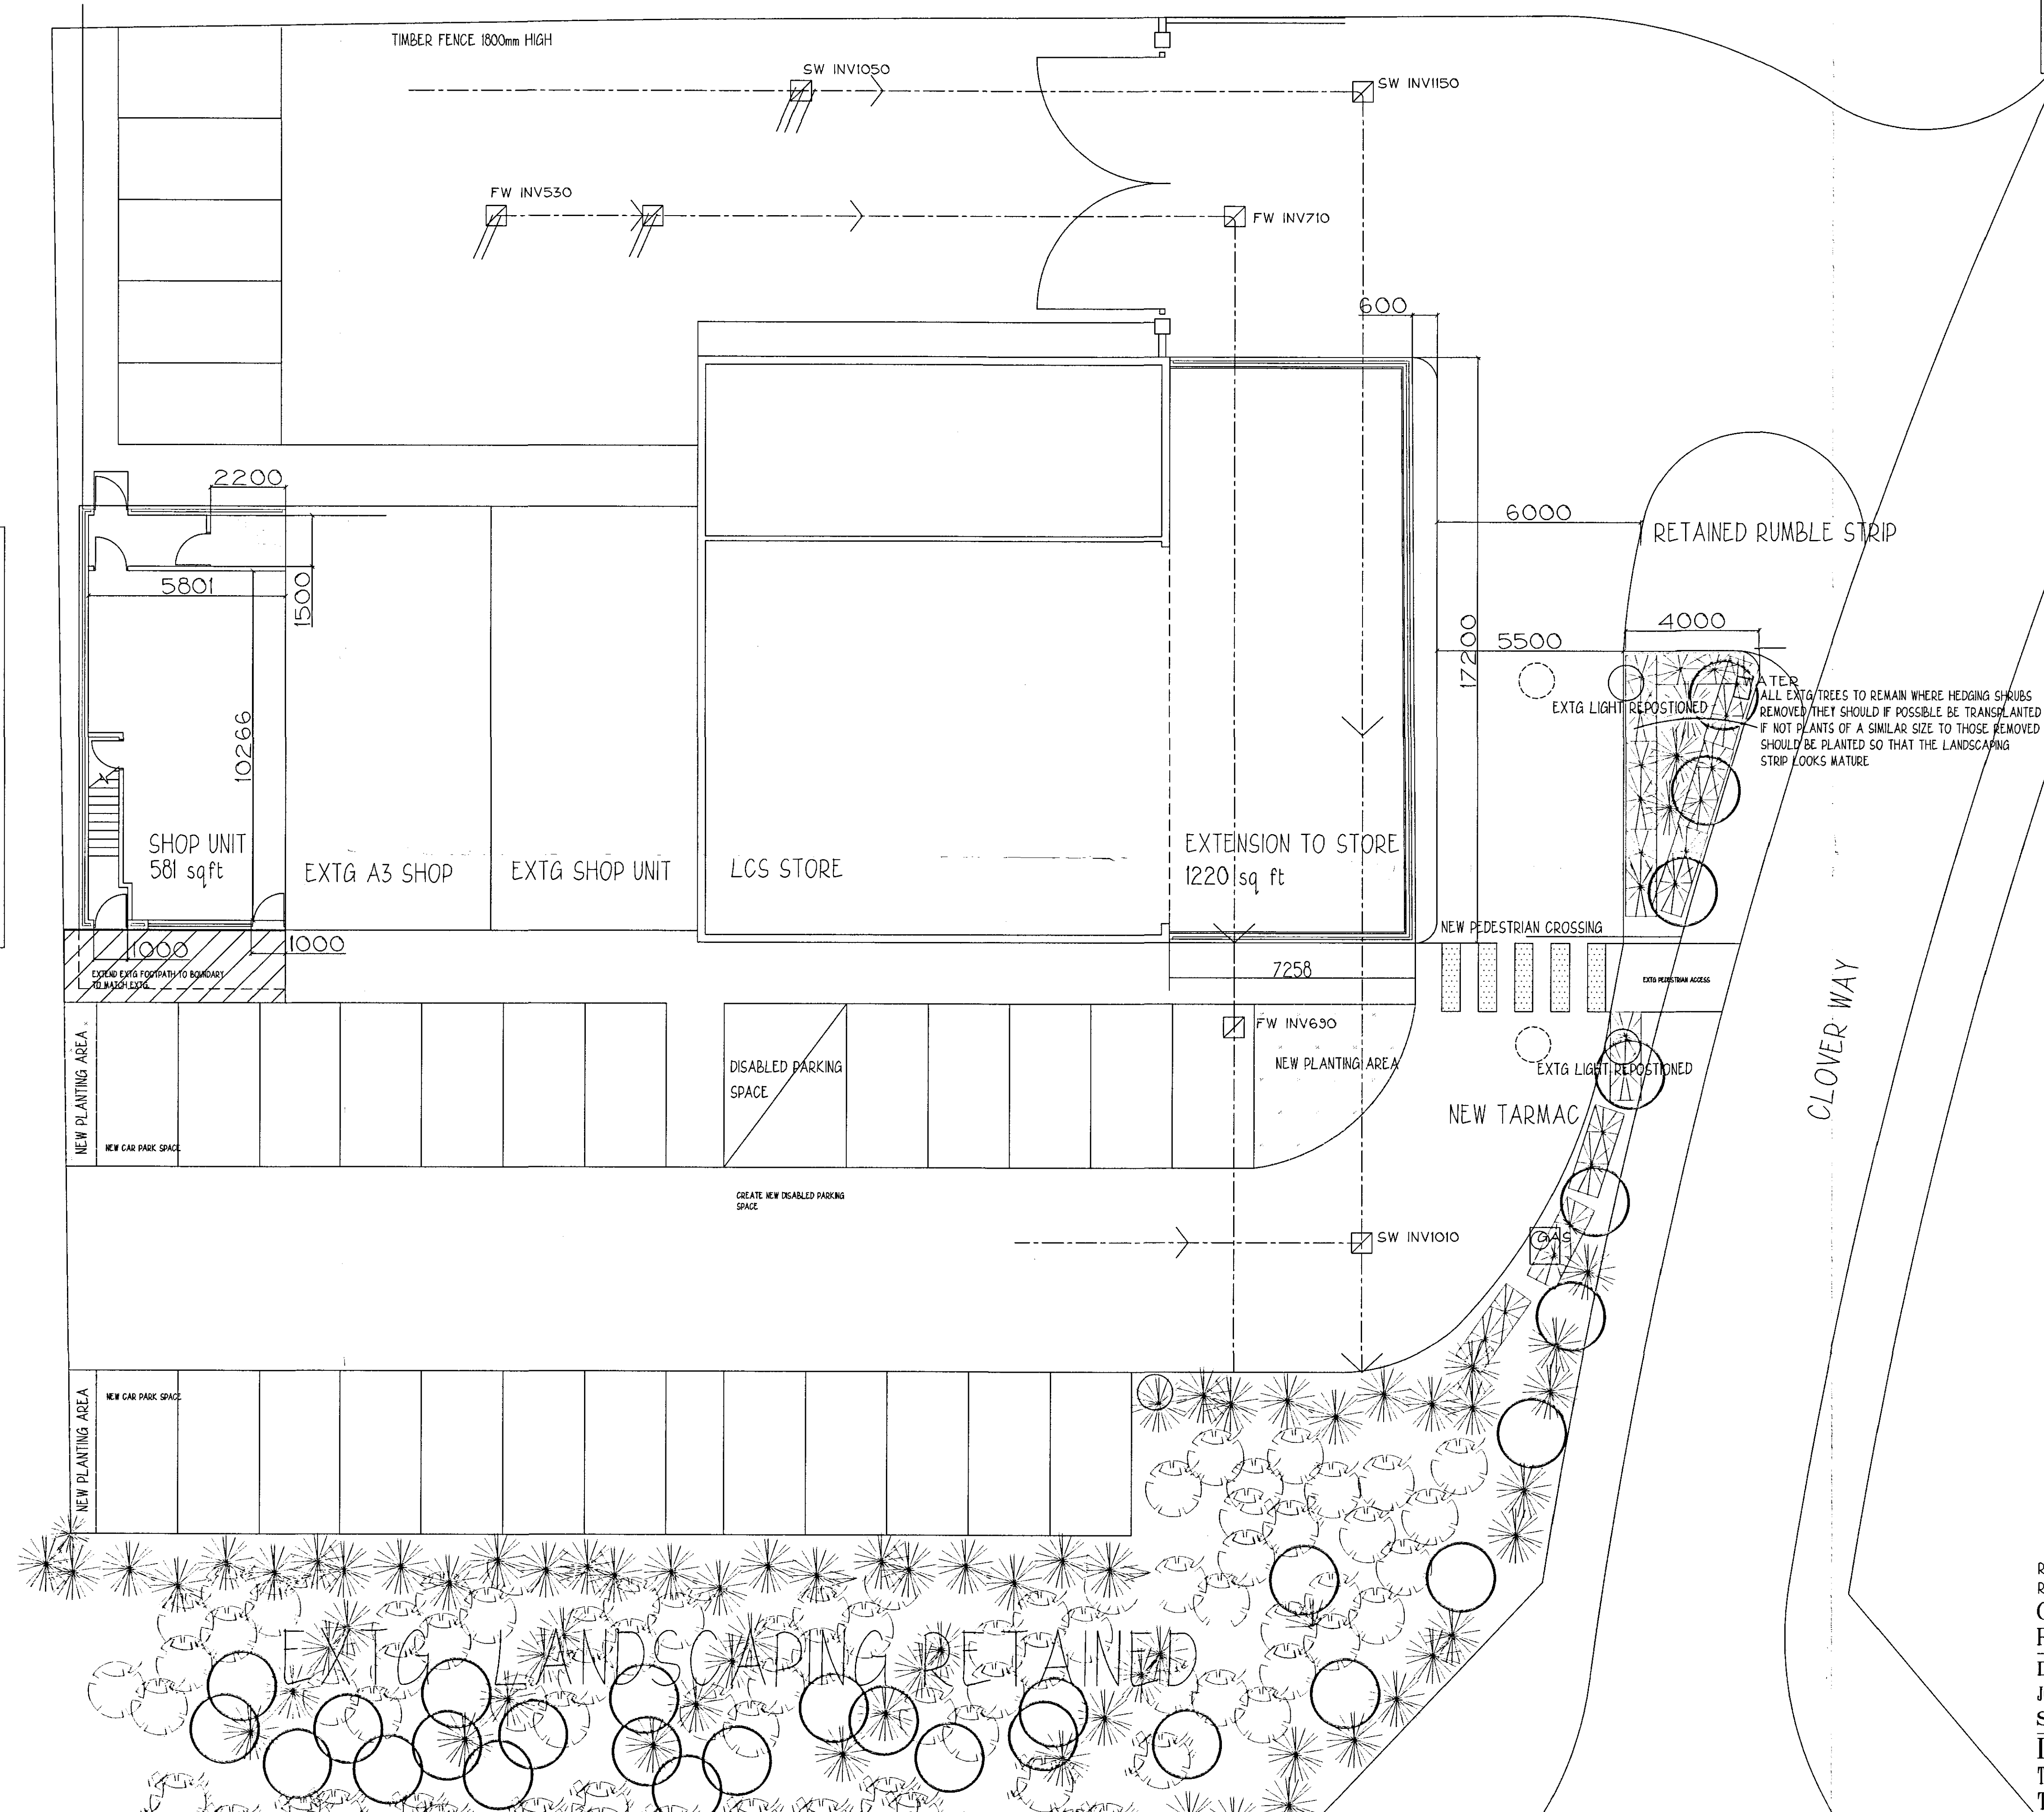

262106

REV C 220206 LANDSCAPING SCHEME ADDED
REV B 251105 ENTRANCE KERB LINE REVISED
CLIENT+ LCS
PROJECT+ WYGATE PARK SPALDING
DRAWING+ SKETCH PLAN
JOB NUMBER + 25-19
SCALE + 1=100
DRAWING NUMBER + 2519-01
REVISION + C
DEREK MORRIS + ARCHITECTS
THE STUDIO + MALT KILN ROAD + PENTON + LINCOLN + LN1 2EW
TELEPHONE + 01427-718910 FAX + 01427-718911

DETERMINED
PLAN